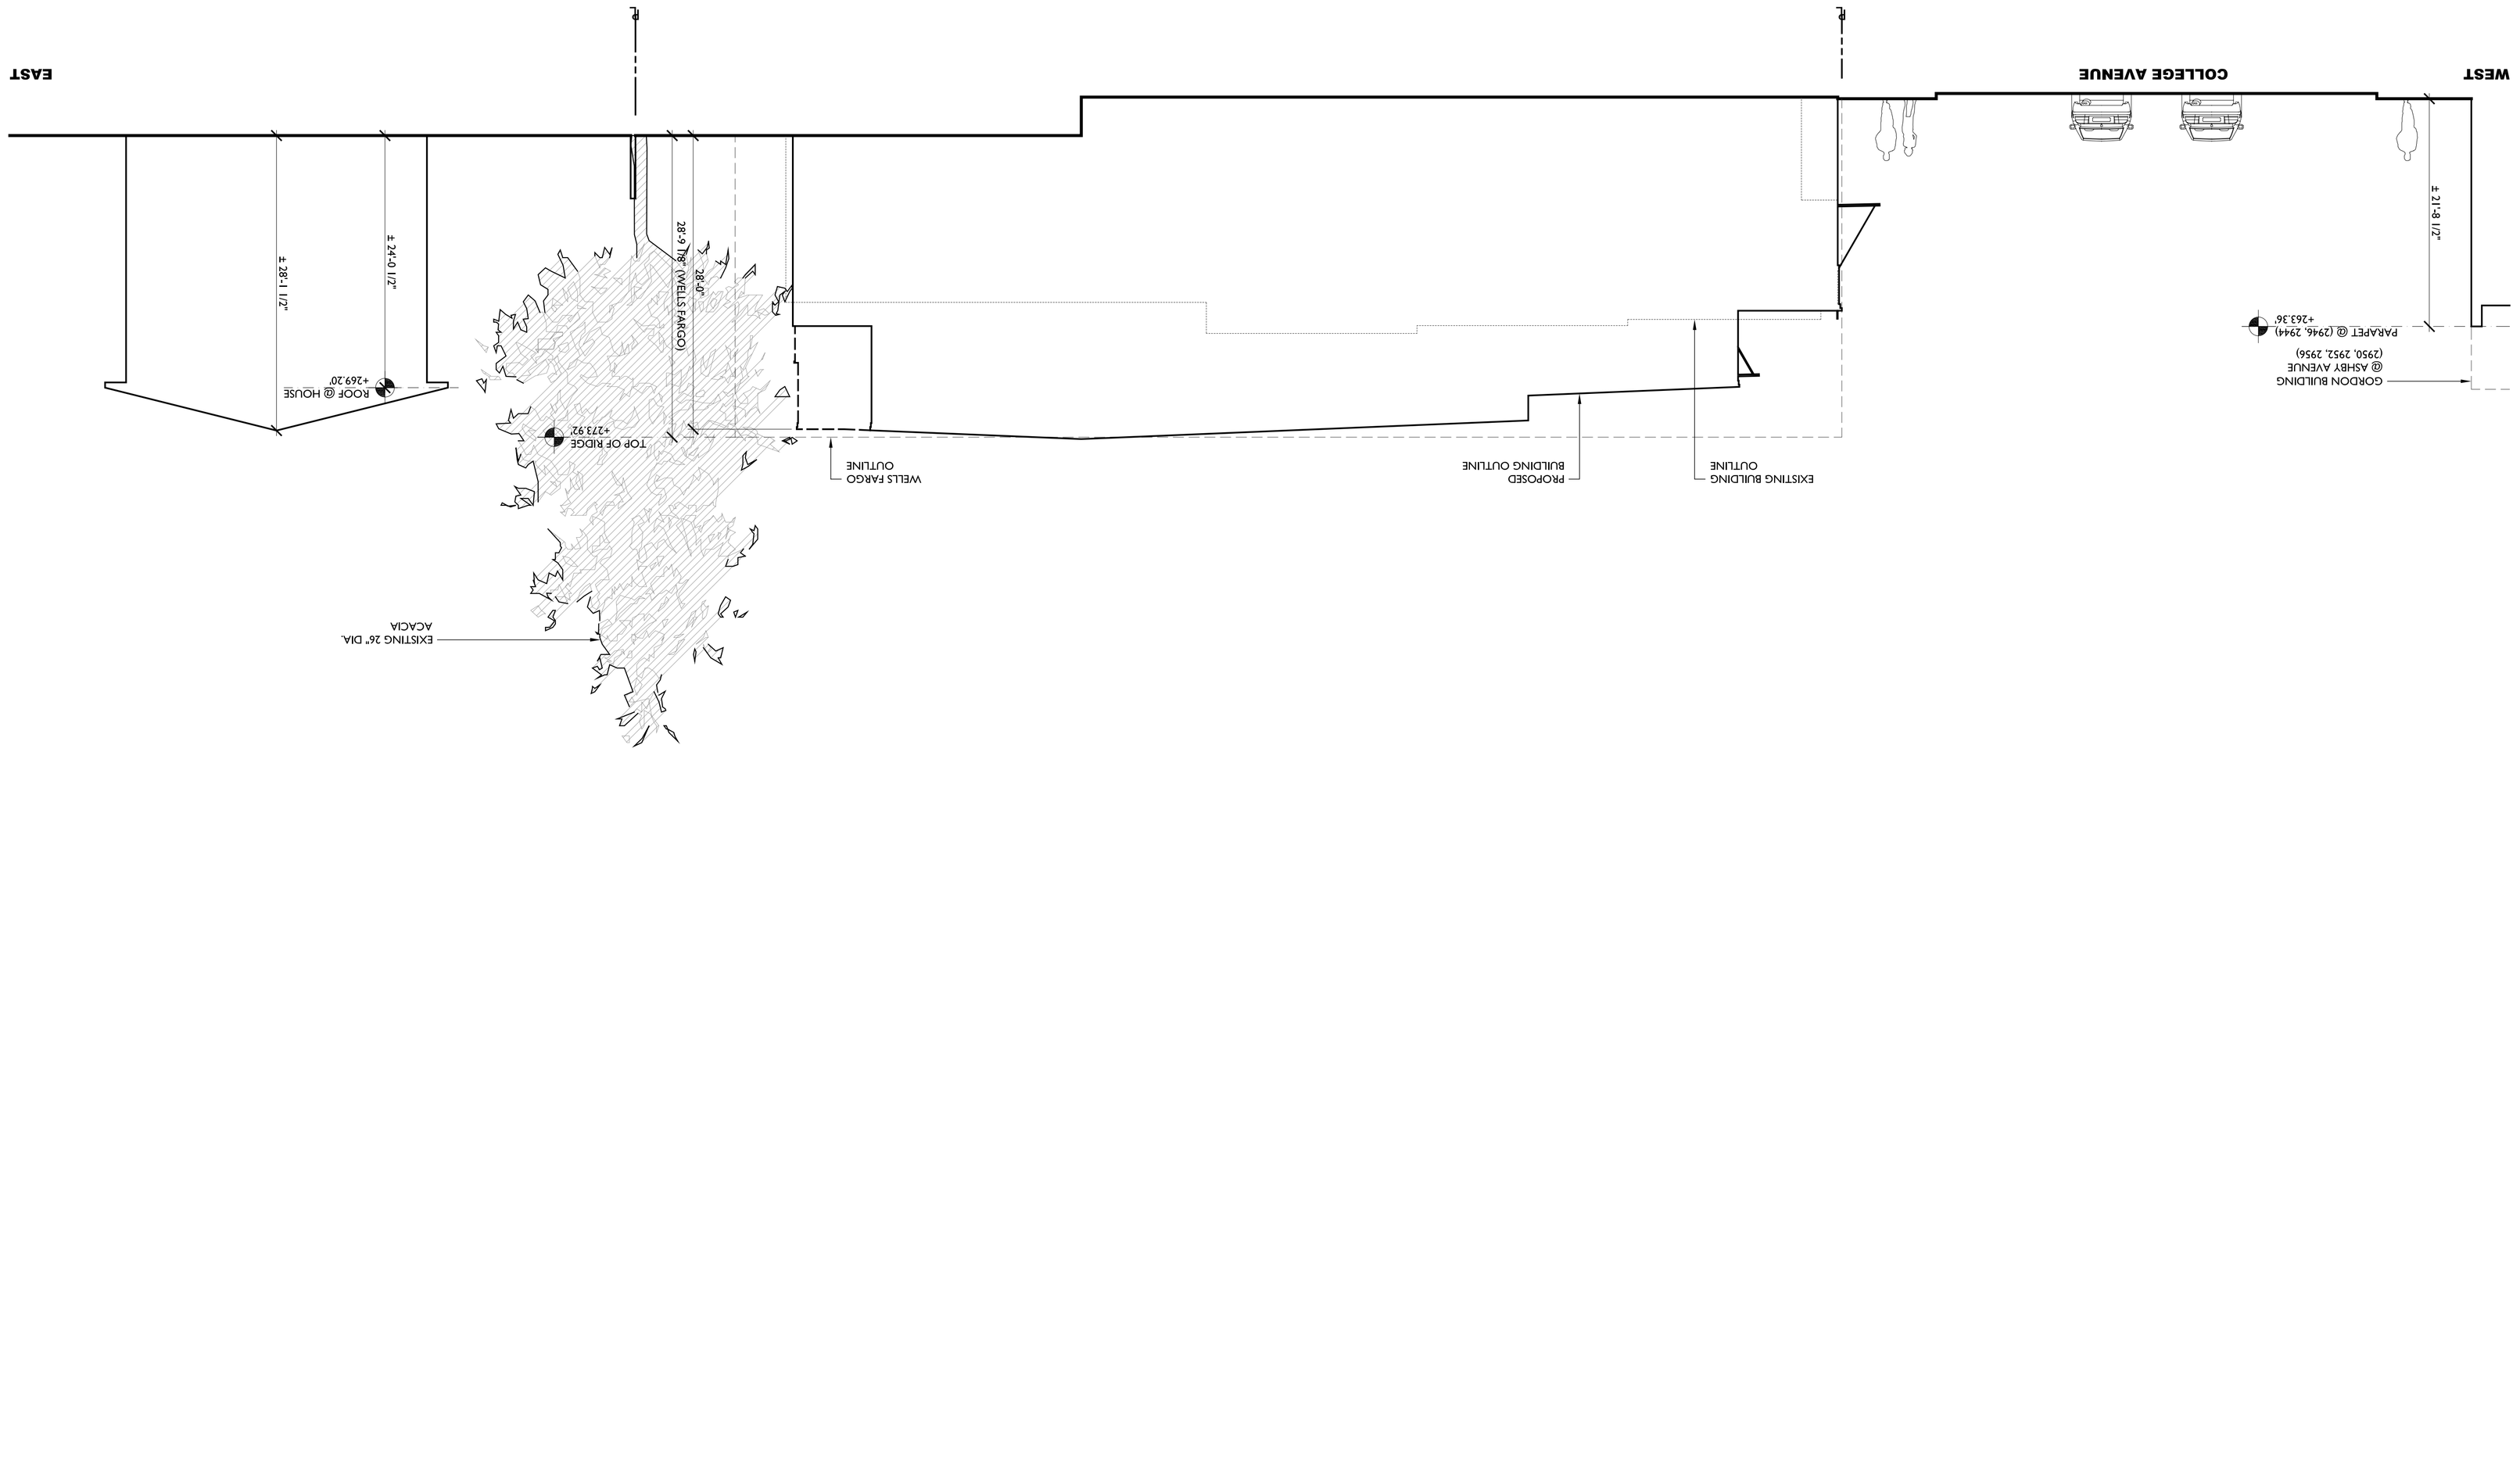

1 SITE SILHOUETTE - LOOKING NORTH

1/8" = 1'-0"

REVISION:	DATE:
LANDMARK PRES. COMMITTEE SUBMITTAL	09.29.06

THESE PLANS ARE CONSIDERED PRELIMINARY AND NOT FOR CONSTRUCTION UNLESS THEY BEAR THE ARCHITECT'S SEAL AND WET SIGNATURE. ALONG WITH THE GOVERNING AGENCY'S REVIEW SEAL OF APPROVAL AND WET SIGNATURE.

KDA EXPRESSLY RESERVES COMMON LAW COPYRIGHT AND OTHER PROPERTY RIGHTS TO ALL DESIGNS AND INFORMATION IN THESE PLANS. THESE PLANS ARE NOT TO BE REPRODUCED, CHANGED OR COPIED IN ANY FORM OR MANNER WHATSOEVER, NOR ARE THEY TO BE ASSIGNED TO ANY THIRD PARTY WITHOUT FIRST OBTAINING THE EXPRESS WRITTEN PERMISSION OF **KAHN DESIGN ASSOCIATES**

HISTORIC REMODEL & ADDITION

BOLFING'S ELMWOOD HARDWARE BLDG.

2947 COLLEGE AVENUE
BERKELEY, CA 94705 -2203 (A.P.N. 052-1567-018)

SITE SILHOUETTE

SCALE: AS NOTED

DRAWN BY: CBG

JOB NO.: TLB01

SHEET

A5.2

ARCHITECTURE

k a h n d e s i g n a s s o c i a t e s

1810 sixth street, berkeley, ca 94710
phone: 510.841.3555 fax: 510.841.1225
kahndesignassociates.com

© KAHN DESIGN ASSOCIATES 2006