S-50

PLAN OF

LOT 50, BLOCK 1 OF LOT 43, PLAN 21986

GROUP 1. NEW WESTMINSTER DISTRICT

BURNABY B. C.

SCALE 20 FEET = 1 INCH

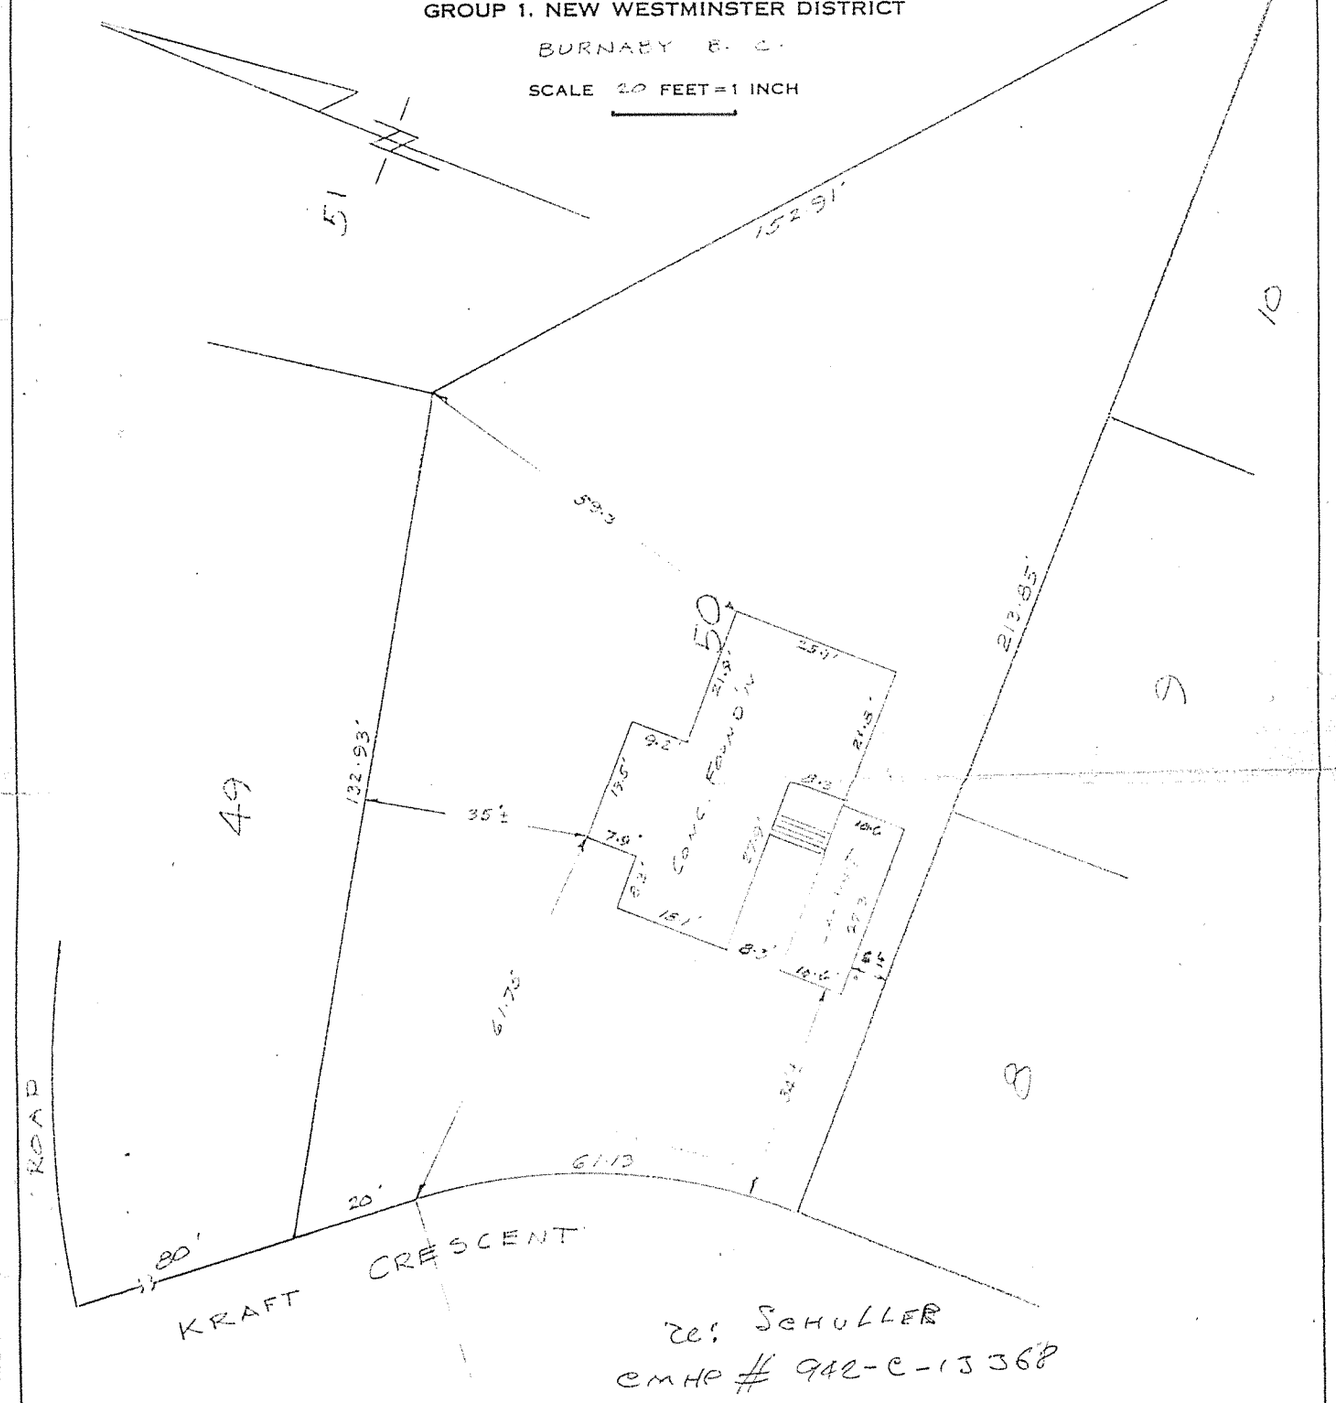

re: SCHULLER
CMHC # 942-C-13368

SUBJECT TO THE LIMITATIONS PRINTED HEREON:—
WE HEREBY CERTIFY THAT THE ABOVE SKETCH SHOWS THE REGISTERED DIMENSIONS OF THE ABOVE DESCRIBED PROPERTY AND THE RELATIVE LOCATION OF THE IMPROVEMENTS THEREON.

FEBRUARY 17TH 1961

HERMON & HERMON

B.C.L.S.

THIS PLAN IS FOR THE PROTECTION OF THE MORTGAGEE ONLY AND IS NOT TO BE USED FOR LOCATING PROPERTY LINES. WE ACCEPT NO RESPONSIBILITY FOR UNAUTHORIZED USE.

M-8985-T

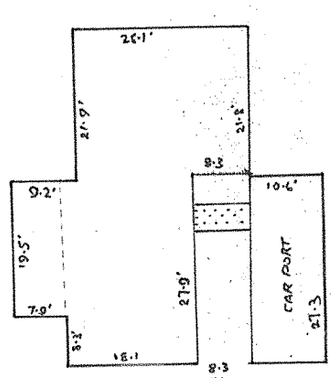

CONCRETE: 1206.22 SF

25.1 x 21.8 · 547.18
27.9 x 18.1 · 504.99
19.5 x 7.9 · 154.0
1206.2