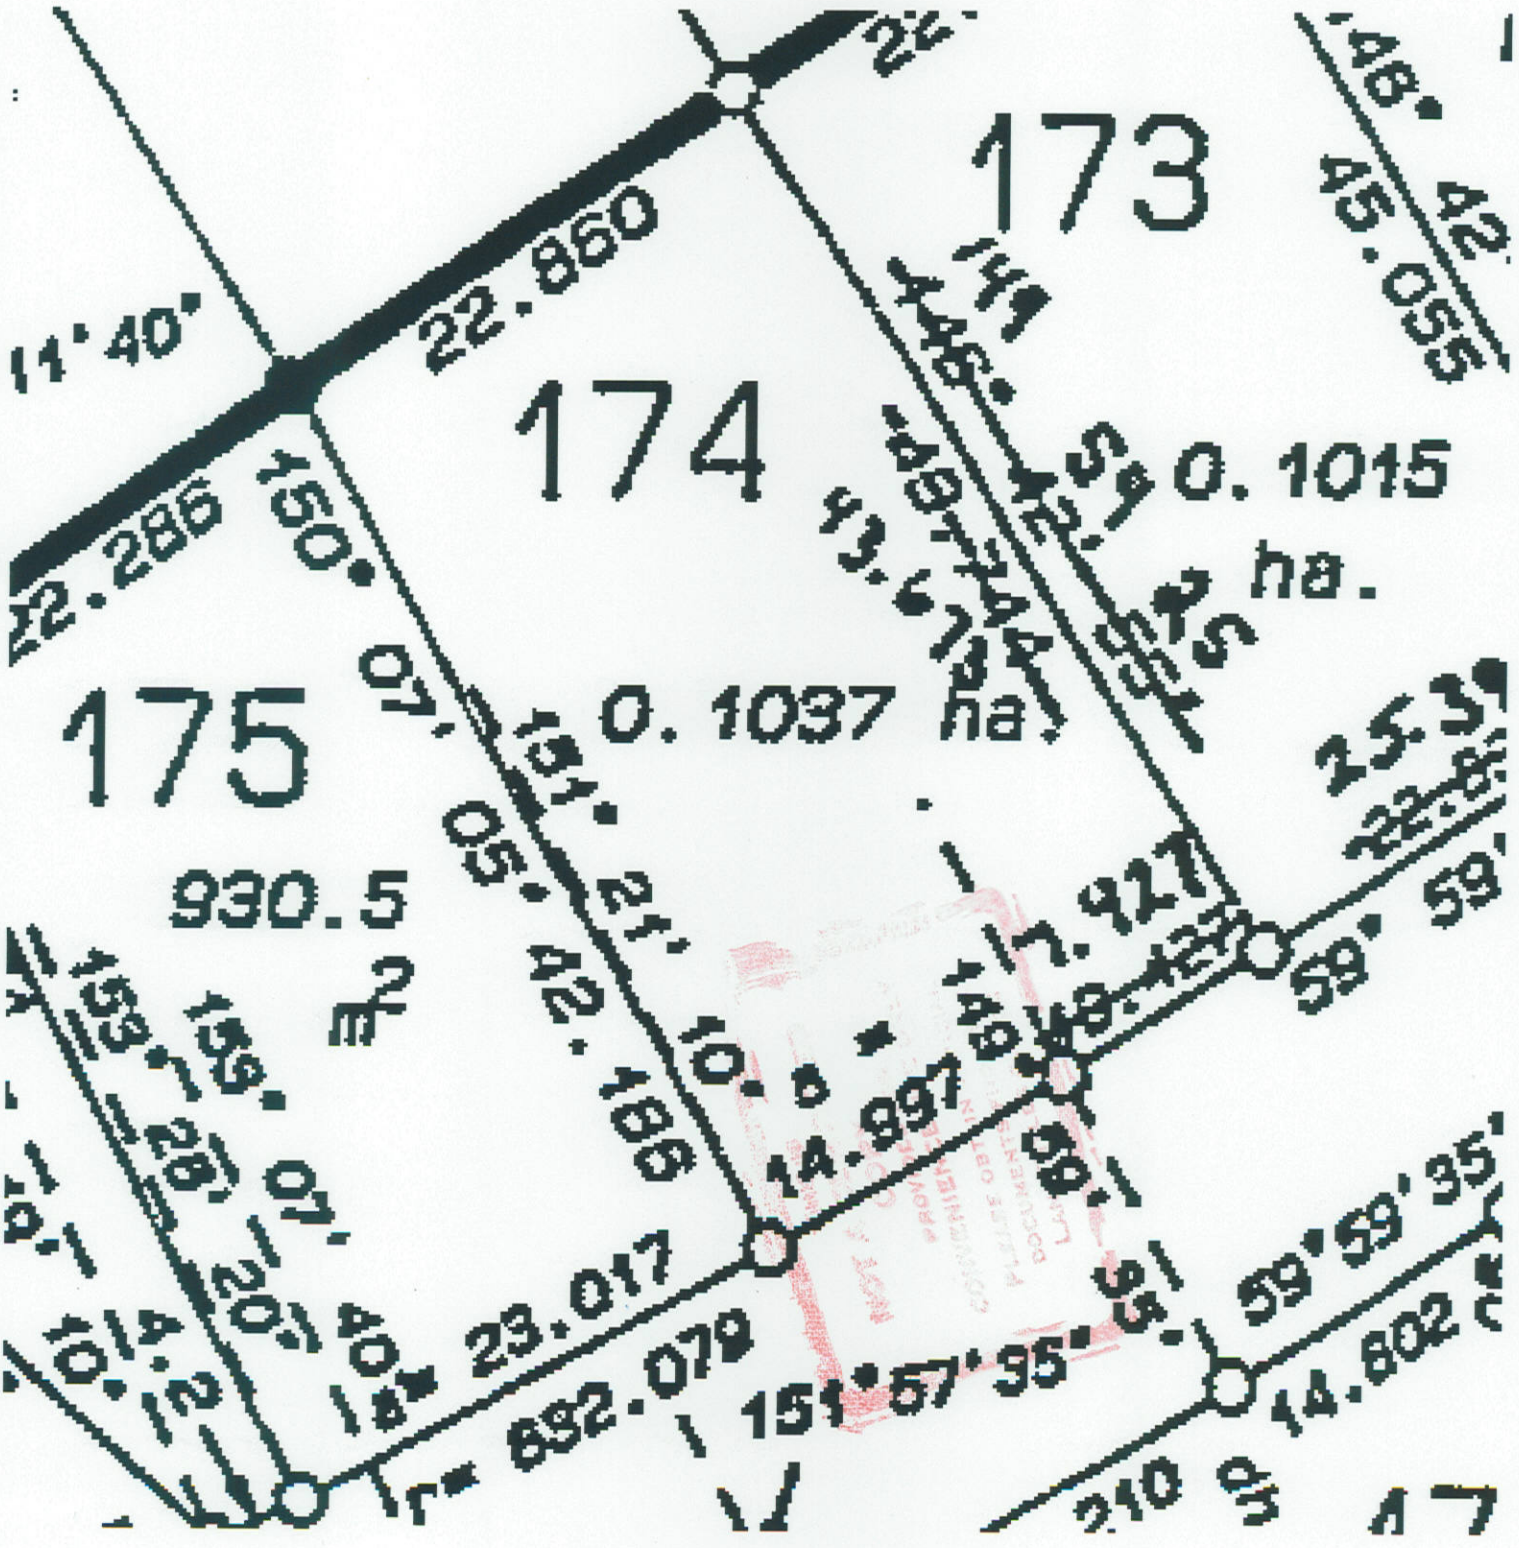

173
174
175
0.1015 ha.
0.1037 ha
930.5 m²
22.860
22.285
11°40'
150°
07'
05'
42'
151°
21'
166
10.8
14.997
7.927
59°
59'
59°59'35"
14.802
151°57'35"
23.017
r= 692.079
45.055
43.744
42.5

PLAN OF SUBDIVISION OF PART OF SECTION 2, RANGES 3 & 4, AND PART OF SECTION 1, RANGES 3, ALL OF COMIAKEN DISTRICT.

B.C.G.S. 92B.072

PLAN VIP 55257

Deposited in the Land Title Office at Victoria, B.C.
This 2ND day of October 1992.

Deputy


Registrar

EF137241
Jm.

Approved under the Land Title Act
this 1st day of October 1992

Deputy Approving Officer
The Corporation of the District
of North Cowichan

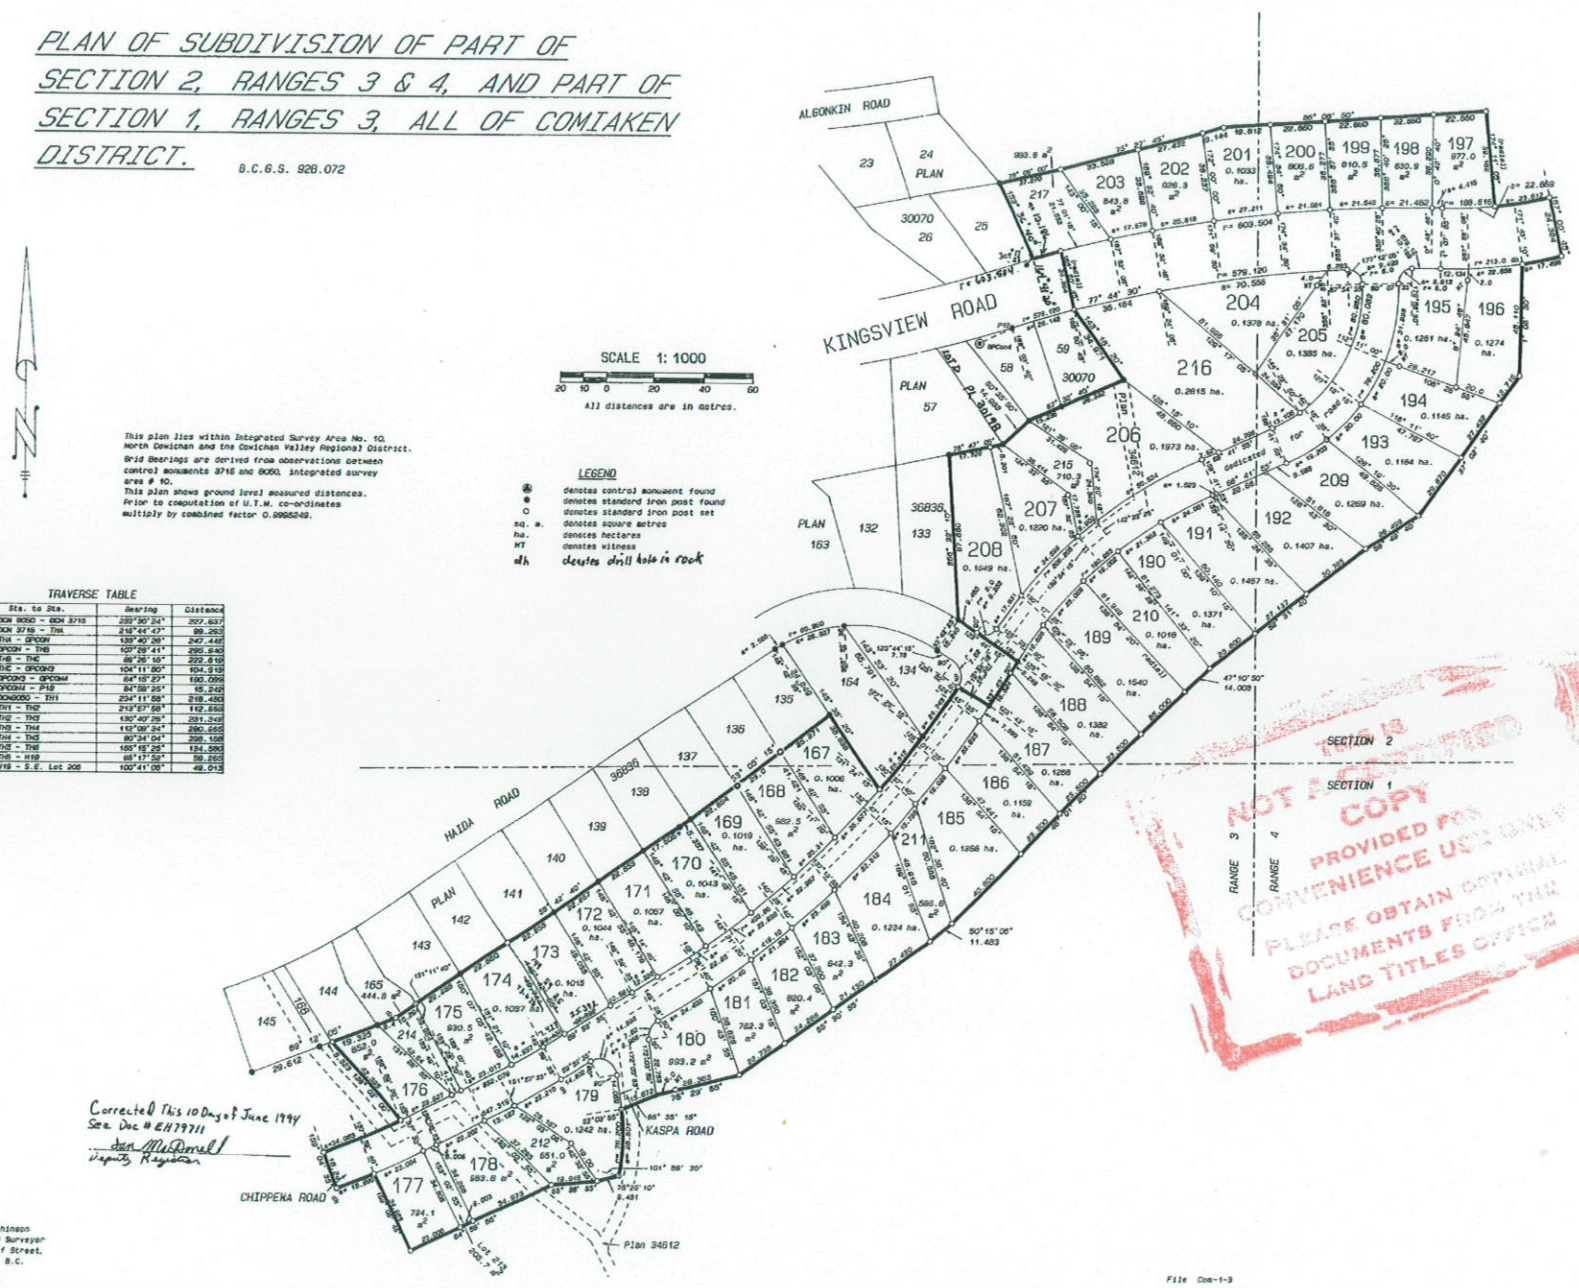04-315



This plan lies within Integrated Survey Area No. 10, North Cowichan and the Cowichan Valley Regional District.
Grid Bearings are derived from observations between control monuments 3715 and 6050, integrated survey area # 10.
This plan shows ground level measured distances.
Prior to computation of U.T.M. co-ordinates multiply by combined factor 0.9996249.

LEGEND

- denotes control monument found
- denotes standard iron post found
- denotes standard iron post set
- sq. m. denotes square metres
- ha. denotes hectares
- WT denotes witness
- dh denotes drill hole in rock

TRAVERSE TABLE

Sta. to Sta.	Bearing	Distance
GCM 6050 - GCM 3715	339°30'24"	207.637
GCM 3715 - TH4	216°44'47"	99.263
TH4 - GPCON	139°40'26"	247.448
GPCON - TH5	109°28'41"	298.940
TH5 - TH6	86°26'15"	272.619
TH6 - GPCON3	104°11'30"	104.919
GPCON3 - GPCON4	84°15'27"	190.099
GPCON4 - P18	84°59'25"	15.249
GCM6050 - TH1	234°11'58"	218.480
TH1 - TH2	213°57'58"	142.858
TH2 - TH3	130°40'26"	291.348
TH3 - TH4	142°09'24"	280.665
TH4 - TH5	90°34'04"	298.168
TH5 - TH6	165°45'26"	134.580
TH5 - H59	65°17'59"	59.665
H59 - S.E. Lot 208	100°41'06"	49.913

Corrected This 10 Day of June 1994
See Doc # EH79711
Dan MacDonell
Deputy Registrar

Registered Owner

First National Properties Ltd. (Inc. No. 331455)

authorized signatory
TERRY CHONG

authorized signatory

Witness
E. ROLAND PIERROT

SOLICITOR
Occupation

1000-1075 W. GEORGIA ST.
address VANCOUVER, B.C.
V6E 4G8

I, William A. Hutchinson, a British Columbia Land Surveyor of Nanaimo in British Columbia, certify that I was present at and personally superintended the survey represented by this plan and that the survey and plan are correct.
The survey was completed on the 31st day of August 1992.

B.C.L.S.

W.A. Hutchinson
B.C. Land Surveyor
194 Cliff Street,
Nanaimo, B.C.
V9R 5E7
753-2921

File Com-1-3

NOT CERTIFIED TO BE A TRUE COPY
PROVIDED FOR CONVENIENCE USE ONLY
PLEASE OBTAIN OFFICIAL DOCUMENTS FROM THE LAND TITLES OFFICE