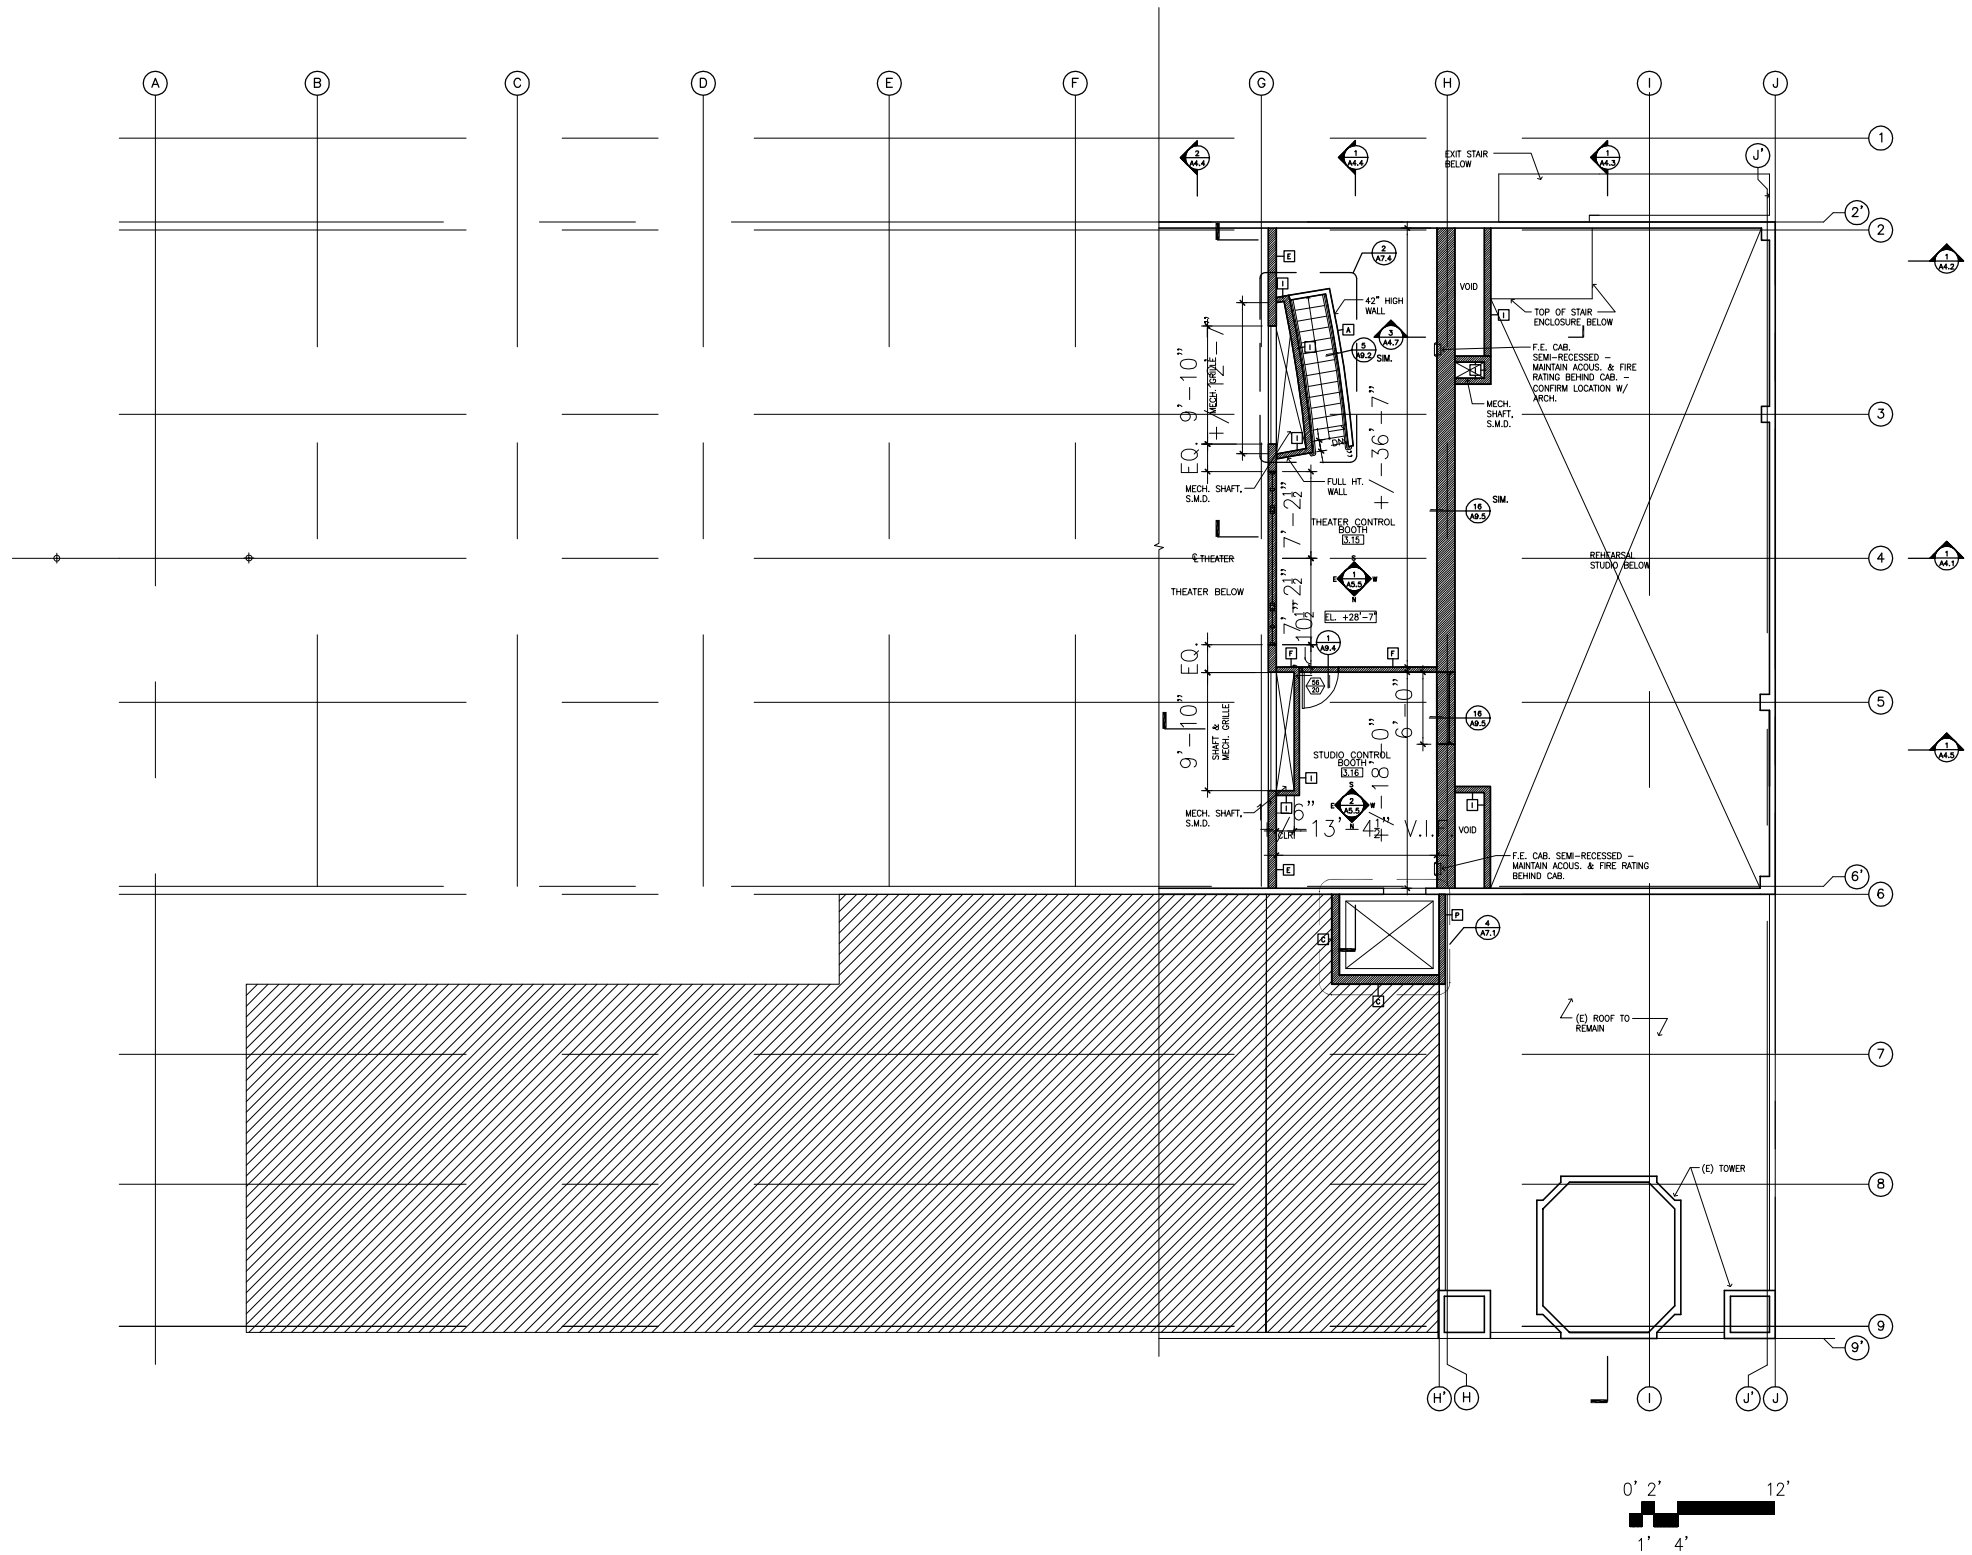

REV	DATE	DESCRIPTION

REV	DATE	DESCRIPTION

ARCHITECT
MARK CAVAGNERO ASSOCIATES
1526 GOUGH ST. SAN FRANCISCO, CA 94109 415 346 8844

STRUCTURAL ENGINEER
JOHN YADEGAR & ASSOCIATES
63 WARNOME ST., SAN FRANCISCO, CA 94105

MECHANICAL / ELECTRICAL ENGINEER
CHARLES & BRAUN ENGINEERS
1169 MARKET ST. SAN FRANCISCO, CA 94103

LIGHTING DESIGN
ARCHITECTURAL LIGHTING DESIGN
370 BRANNAN ST., SAN FRANCISCO, CA 94107

BRAVA! FOR WOMEN IN THE ARTS THEATER CENTER

YORK THEATER AND STOREFRONTS 2781-2791 24TH STREET
SAN FRANCISCO CALIFORNIA