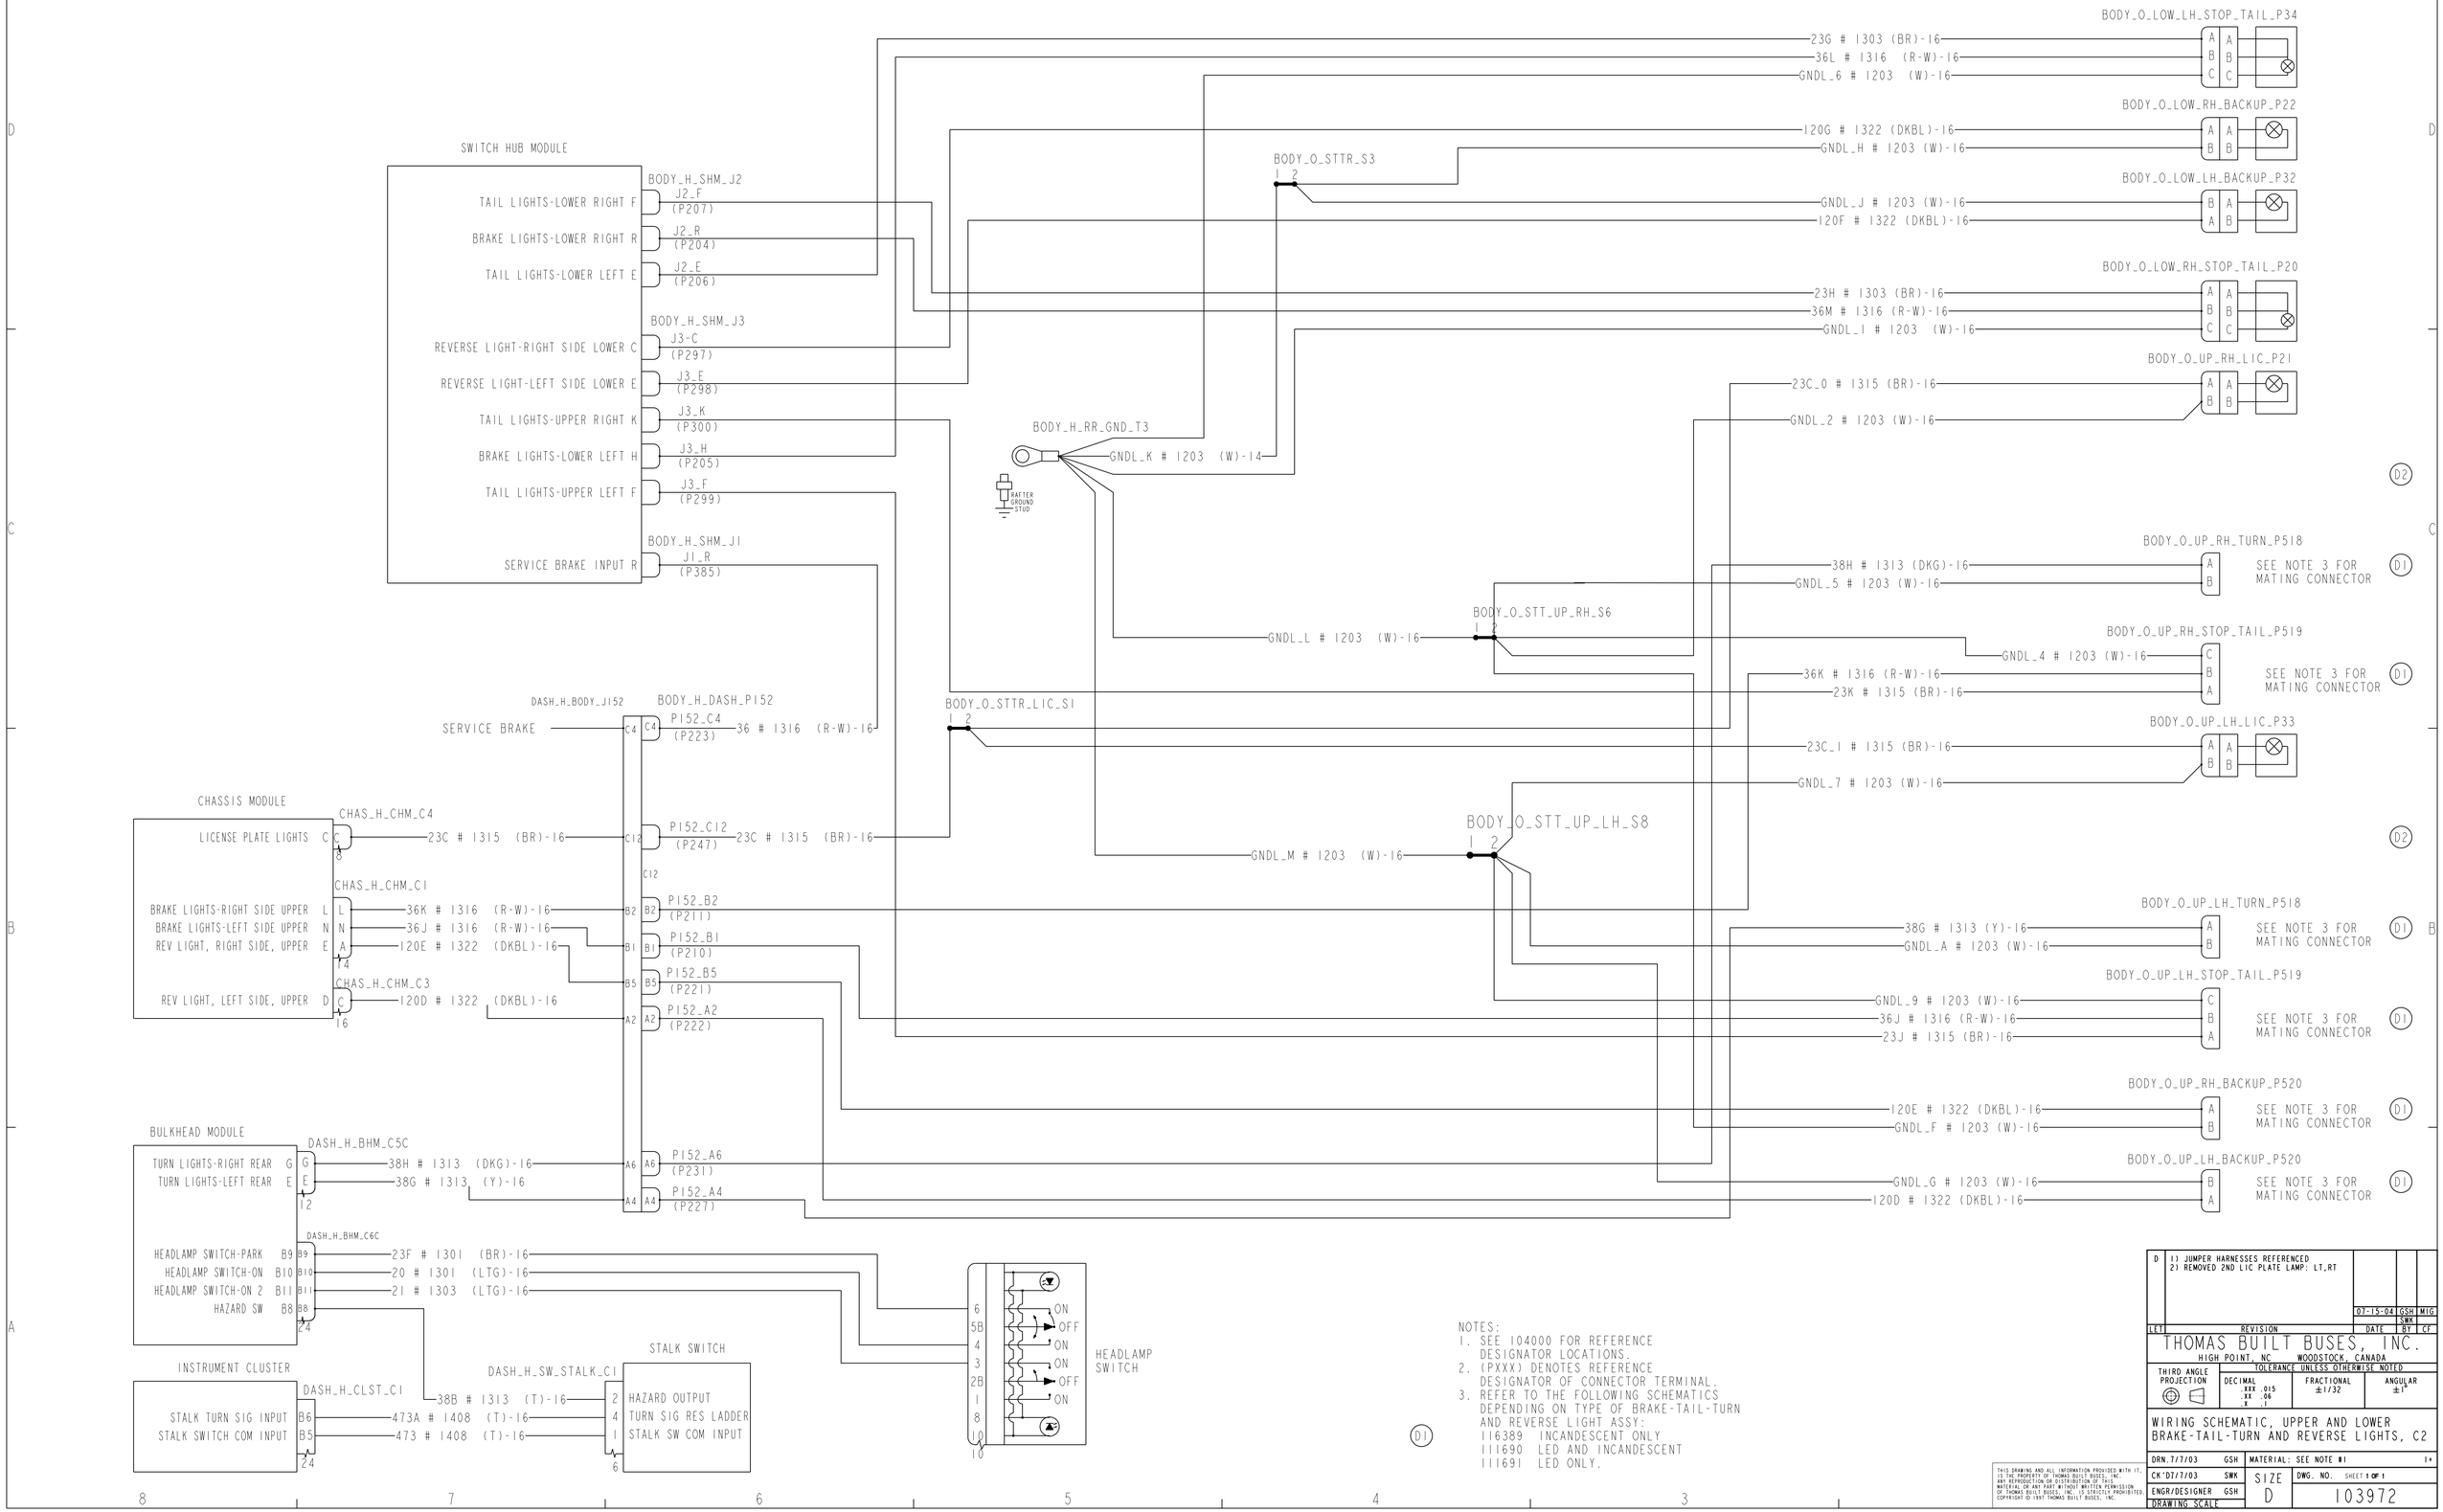

NOTES:
1. SEE 104000 FOR REFERENCE DESIGNATOR LOCATIONS.
2. (PXXX) DENOTES REFERENCE DESIGNATOR OF CONNECTOR TERMINAL.
3. REFER TO THE FOLLOWING SCHEMATICS DEPENDING ON TYPE OF BRAKE-TAIL-TURN AND REVERSE LIGHT ASSY:
   - 116389 INCANDESCENT ONLY
   - 111690 LED AND INCANDESCENT
   - 111691 LED ONLY.

LET	REVISION	DATE	BY	CF
D	1) JUMPER HARNESSES REFERENCED 2) REMOVED 2ND LIC PLATE LAMP: LT,RT	07-15-04	GSH SWK	MIG

THOMAS BUILT BUSES, INC.
HIGH POINT, NC WOODSTOCK, CANADA

THIRD ANGLE PROJECTION

TOLERANCE UNLESS OTHERWISE NOTED
DECIMAL .XXX .015, .XX .06, .X .1
FRACTIONAL ±1/32
ANGULAR ±1°

WIRING SCHEMATIC, UPPER AND LOWER BRAKE-TAIL-TURN AND REVERSE LIGHTS, C2

DRN.7/7/03	GSH	MATERIAL: SEE NOTE #1	1×
CK'D7/7/03	SWK	SIZE D	DWG. NO. 103972
ENGR/DESIGNER	GSH	SHEET 1 OF 1	
DRAWING SCALE			

THIS DRAWING AND ALL INFORMATION PROVIDED WITH IT, IS THE PROPERTY OF THOMAS BUILT BUSES, INC. ANY REPRODUCTION OR DISTRIBUTION OF THIS MATERIAL OR ANY PART WITHOUT WRITTEN PERMISSION FROM THOMAS BUILT BUSES, INC. IS STRICTLY PROHIBITED. COPYRIGHT © 1997 THOMAS BUILT BUSES, INC.