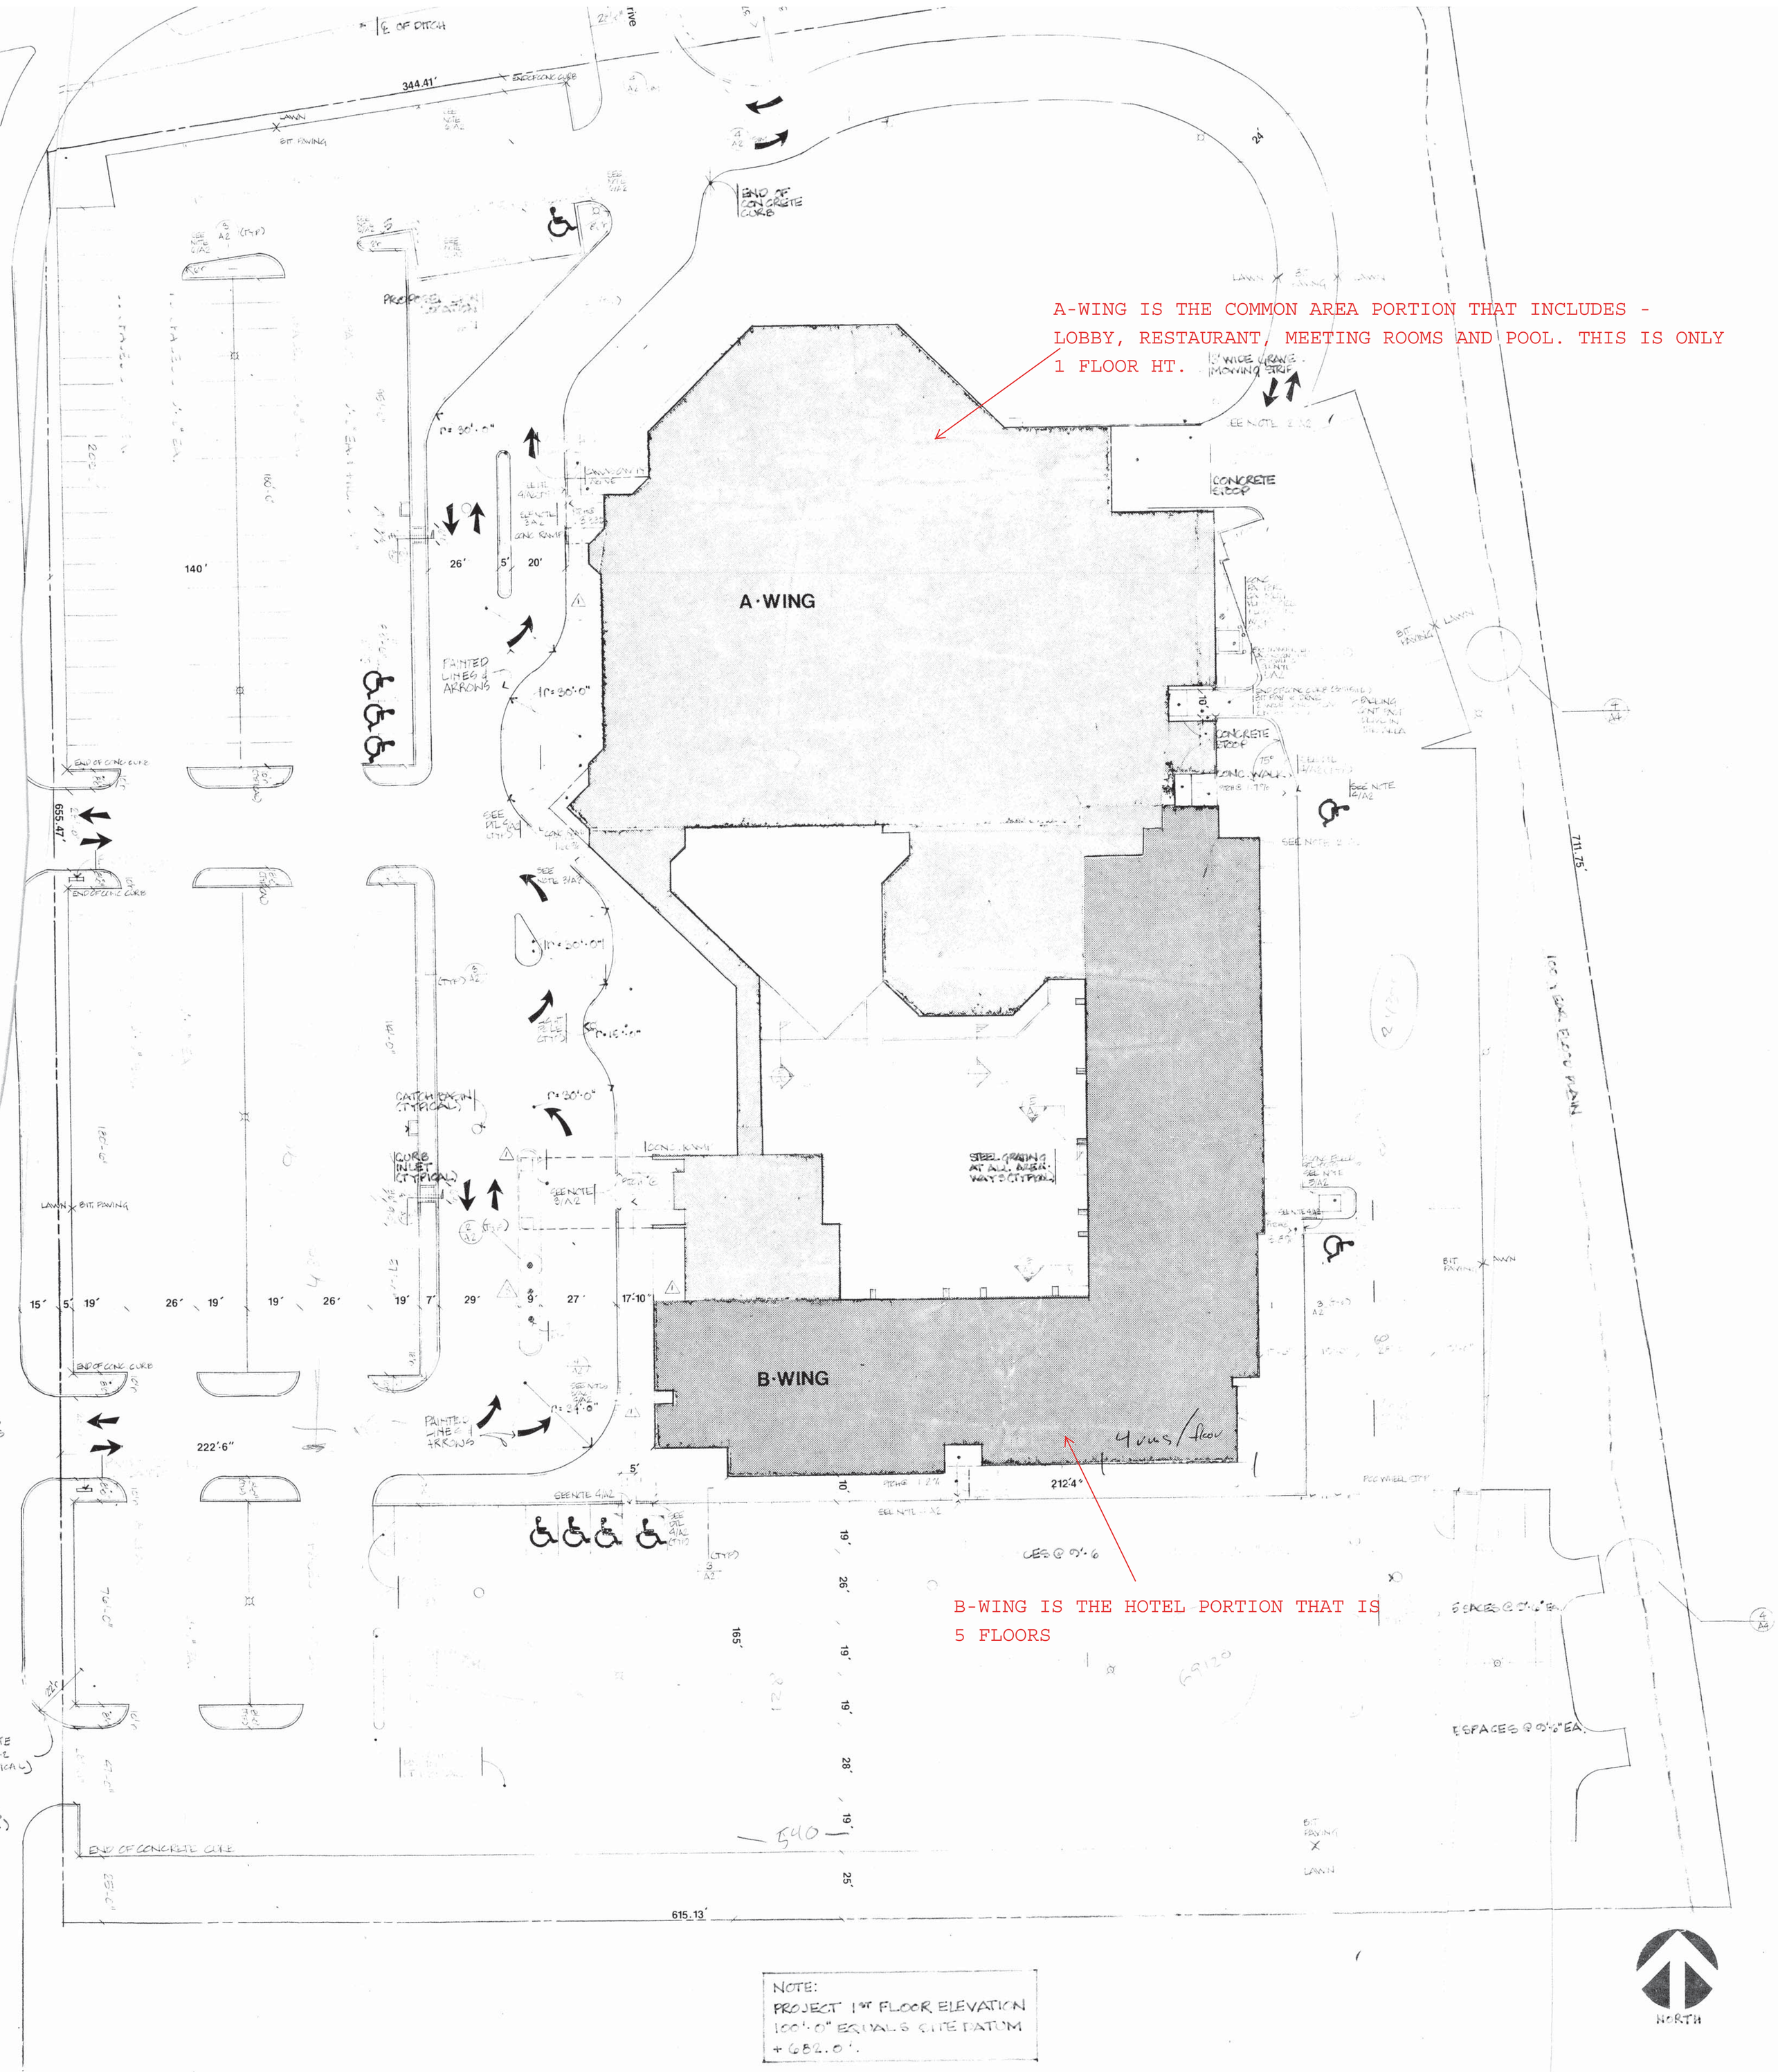

NOTE:
PROJECT 1ST FLOOR ELEVATION
100'-0" EQUALS SITE DATUM
+682.0'.