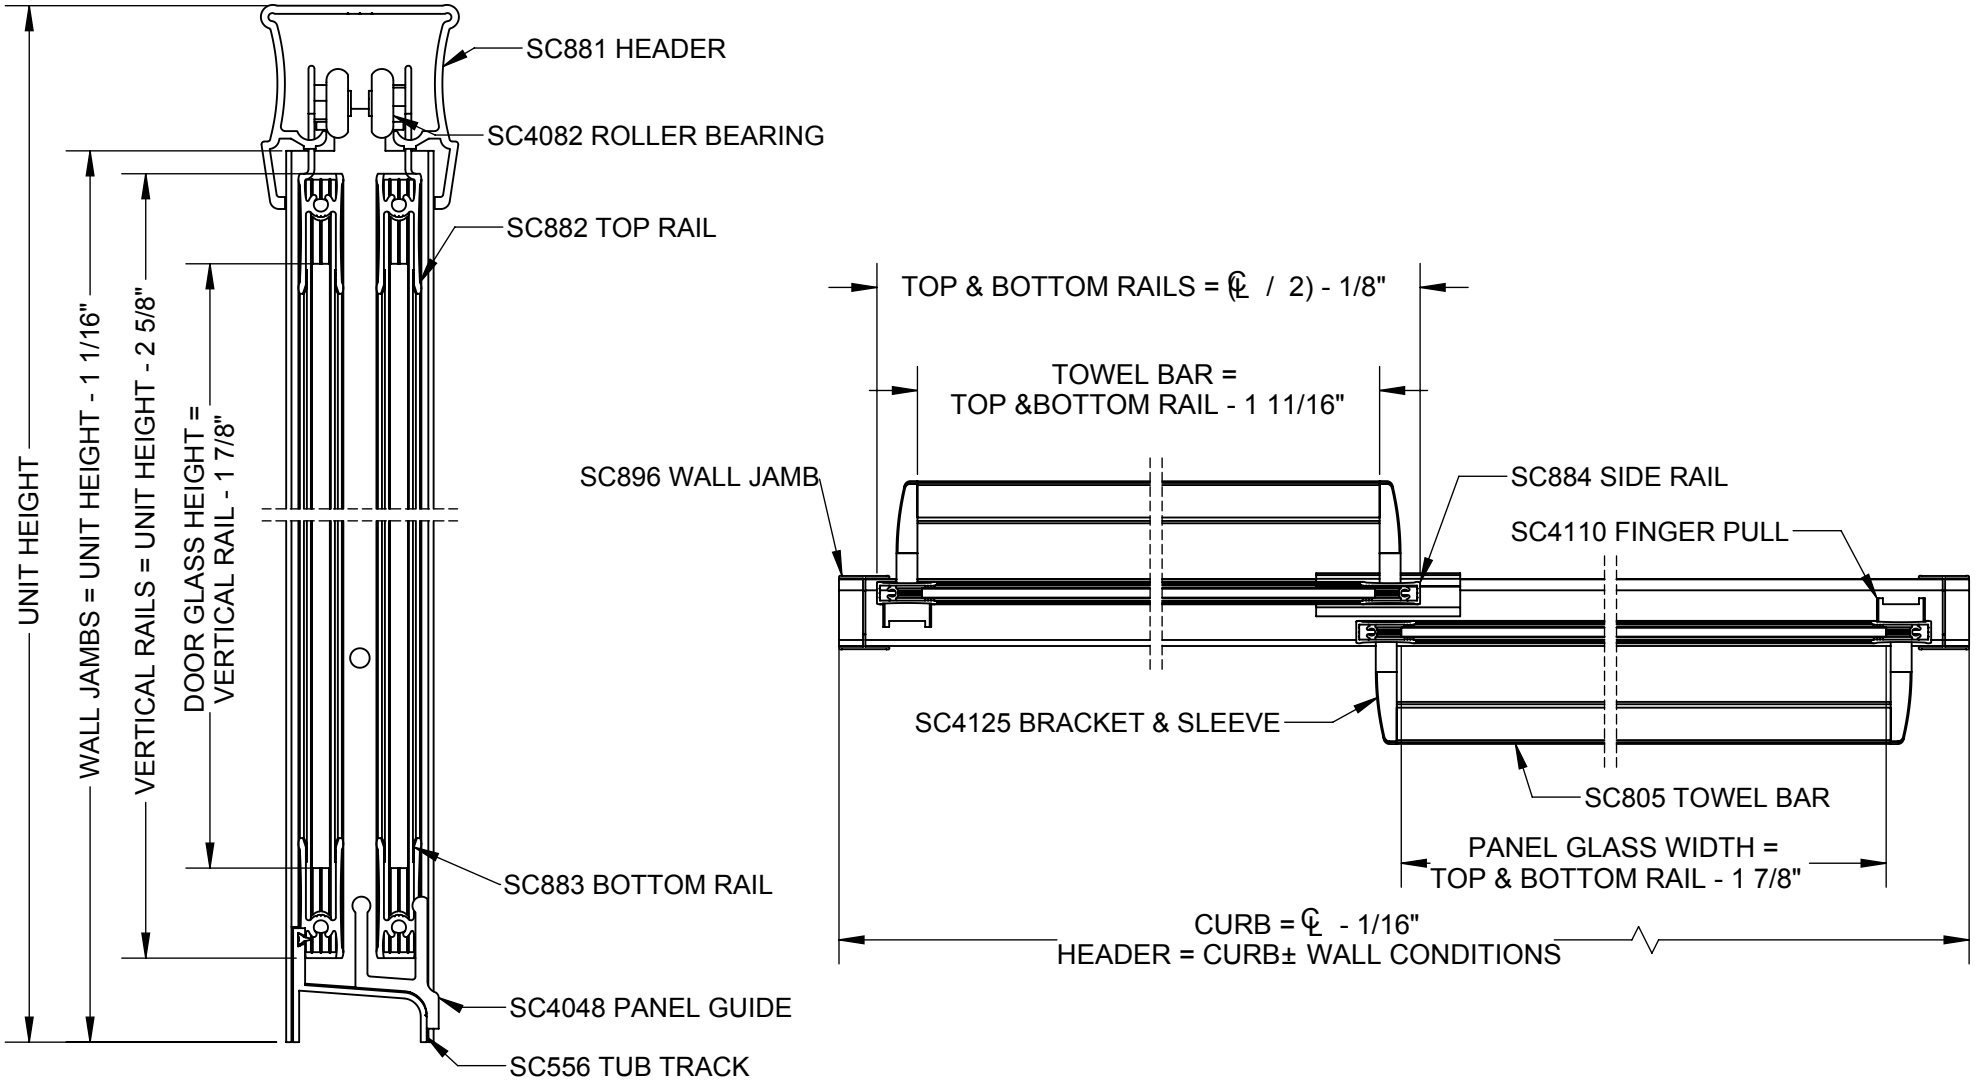


NOTE: GLAZING MATERIAL FOR ALL KD UNITS AND GLAZED UNITS MUST CONFORM TO ANSI Z97.1 AND CPSC STANDARD 16 CFC 1201 CATEGORY 1 & 2

7150	DELUXE FRAMED BYPASS SLIDER	BASCO 7201 SNIDER ROAD, MASON OHIO 45040-9601 PHONE: 1-800-45-BASCO DATE: 11/20/2019