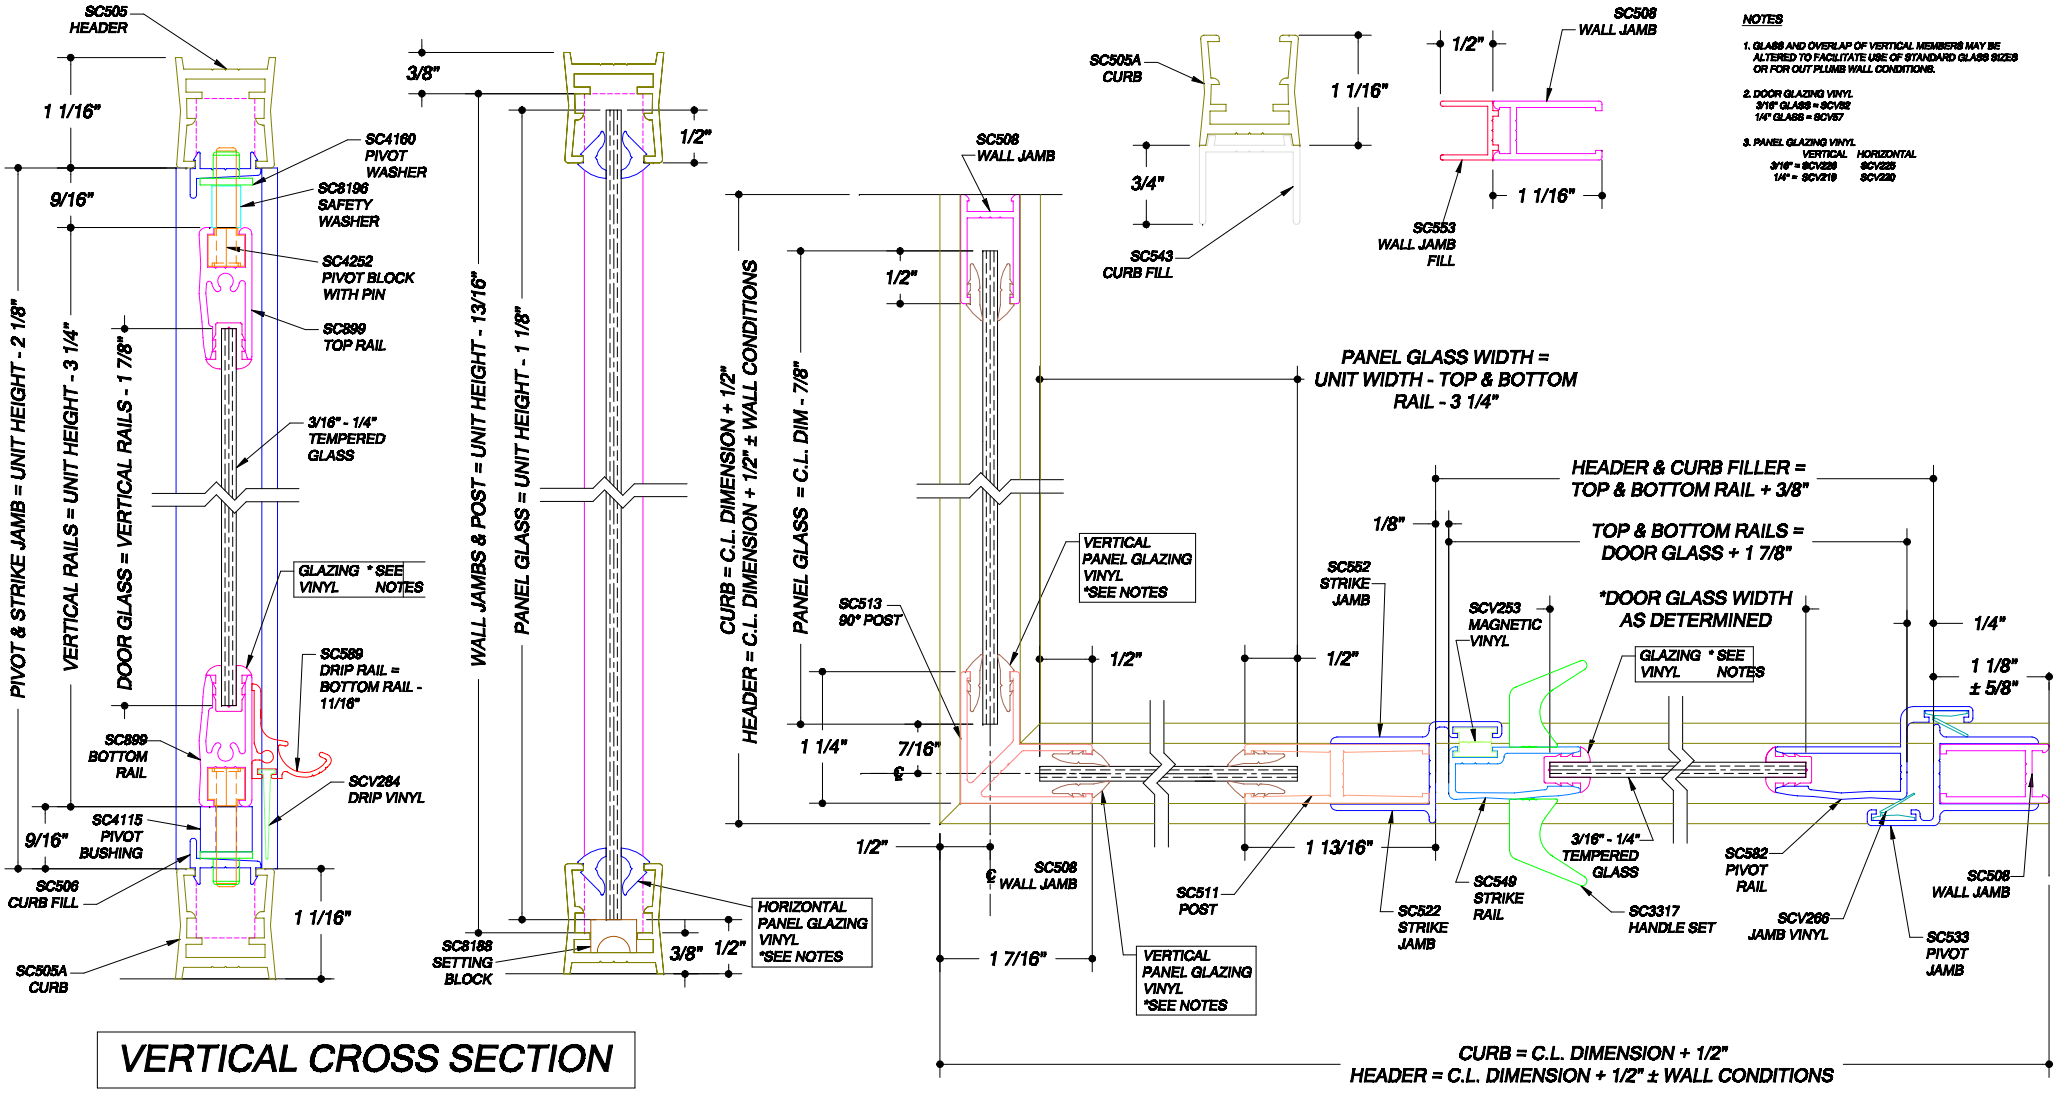

VERTICAL CROSS SECTION

HORIZONTAL CROSS SECTION

REV. #1
DATE: 9/2/06

NOTE: GLAZING MATERIAL FOR ALL KD UNITS AND GLAZED UNITS MUST CONFORM TO ANSI Z97.1 AND CPSC STANDARD 16 CFC 1201 CATEGORY I AND II.

SERIES	UNIT	WIDTH & HEIGHT	DOOR GLASS	PANEL GLASS
150 750 FRAMED THINLINE	150	48" X 48" X 68 5/8"	WITDH AS DETERMINED* HEIGHT= 63 1/2"	WIDTH AS DETERMINED* HEIGHT= 67 1/2"
	750	48" X 48"" X 72 1/8"	HEIGHT= 67"	HEIGHT= 71"

BASCO
SHOWER ENCLOSURES
7201 Snider Road - Mason, Ohio 45040
Phone (513) 573-1900 Toll Free 1-800-45-BASCO