
PARCEL	VOLUME/PAGE	GRANTOR/GRANTEE	DATE
#1	25/274	LOUIS GREZEL/TOWN OF BOLTON	DEC. 29, 1945
#2	32/274	JAMES L. ROGERS/TOWN OF BOLTON	OCT 18, 1958
#3	36/351	DONALD R. SHERMAN/TOWN OF BOLTON	JULY 1, 1966
#4	40/348	OLIVE H. TOOMEY/TOWN OF BOLTON	FEB 15, 1968
#5	44/368	CONN. BANK & TRUST CO. (ADMINISTRATOR OF THE ESTATE OF SHIRLEY M. RYAN)/TOWN OF BOLTON.	JULY 24, 1972

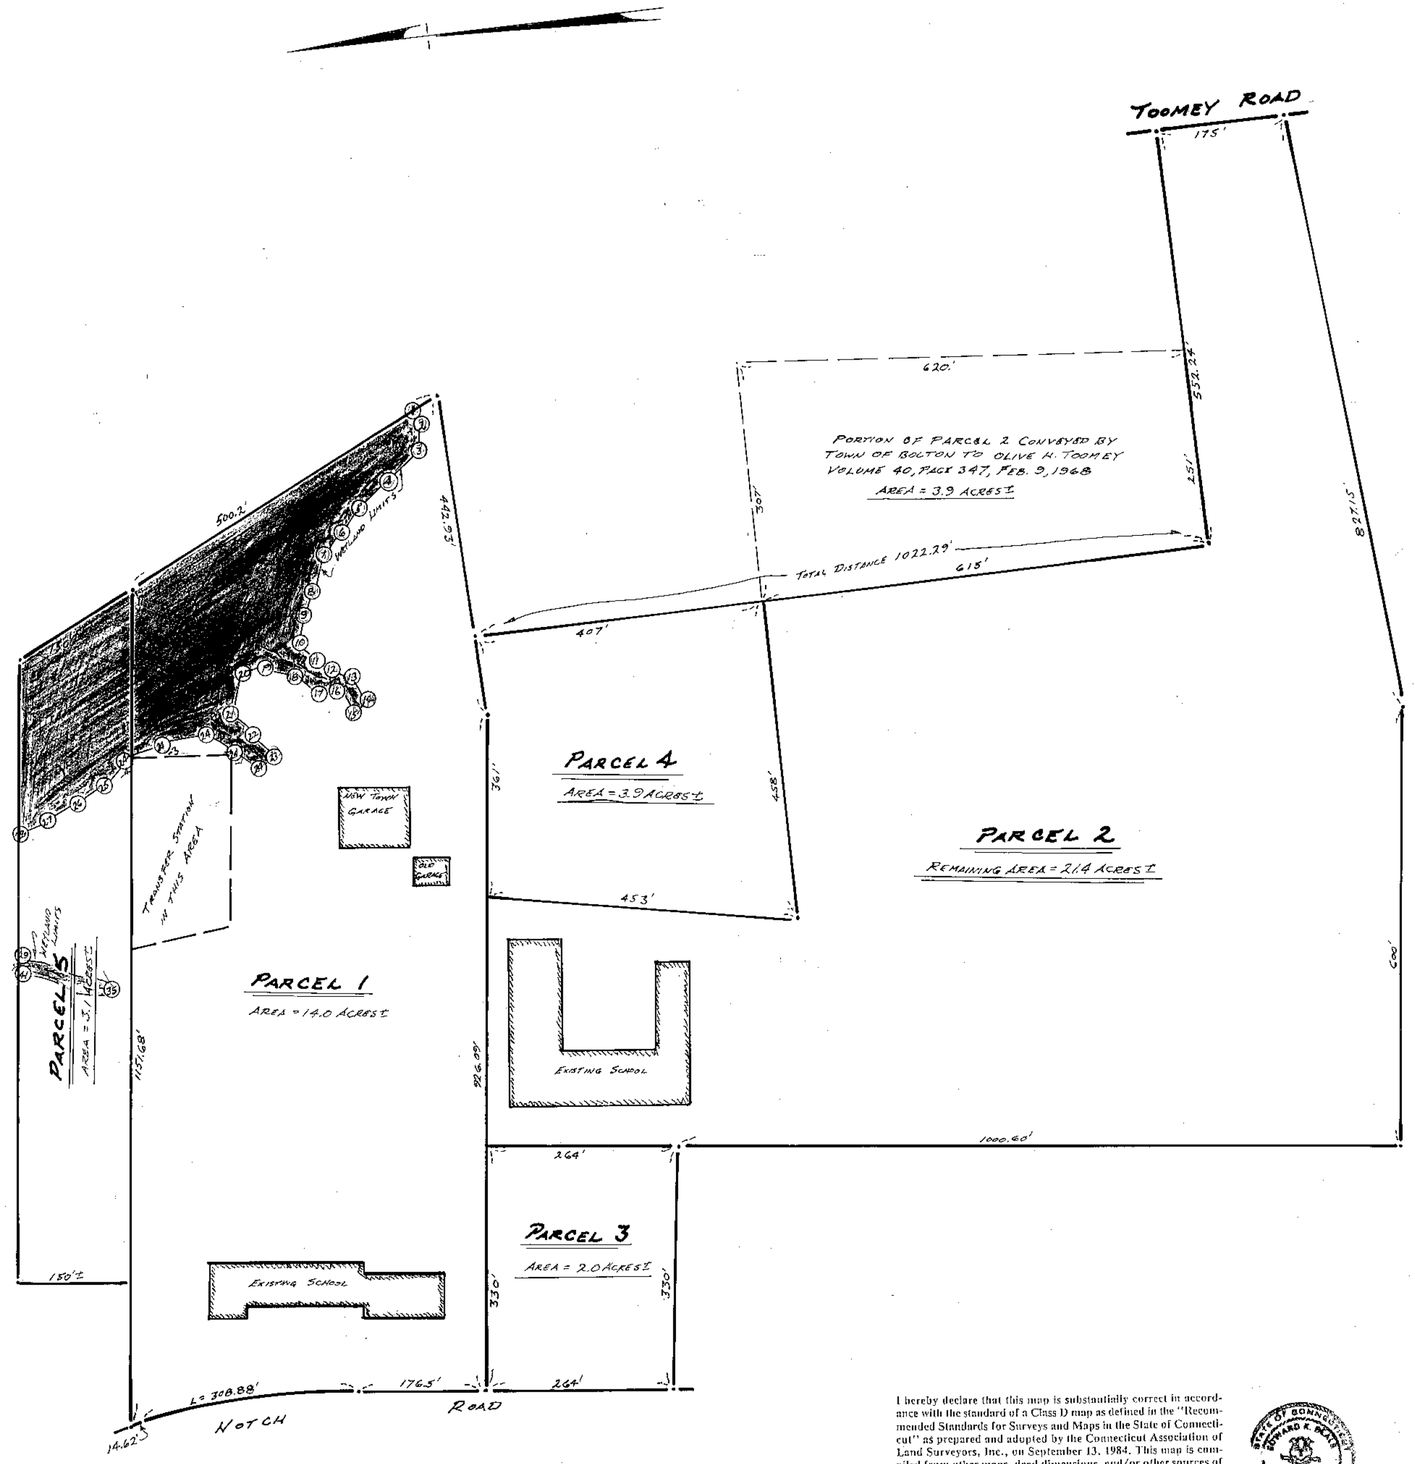

I hereby declare that this map is substantially correct in accordance with the standard of a Class D map as defined in the "Recommended Standards for Surveys and Maps in the State of Connecticut" as prepared and adopted by the Connecticut Association of Land Surveyors, Inc., on September 13, 1984. This map is compiled from other maps, deed dimensions, and/or other sources of information and subject to change as a field survey may disclose.

Edward K. Beale — DEC., 1991

EDWARD K. BEALE, L.S. 13639 — DATE

STATE OF CONNECTICUT · EDWARD K. BEALE · NO. 13639 · LICENSED LAND SURVEYOR

PROPERTIES OF

THE TOWN OF BOLTON

EAST OF NOTCH ROAD

BOLTON, CONNECTICUT

SCALE: 1" = 100' ±

DECEMBER, 1991

PREPARED BY

EDWARD K. BEALE, L.S.

480 SUGAR HILL ROAD

TOLLAND, CONNECTICUT

871-8933