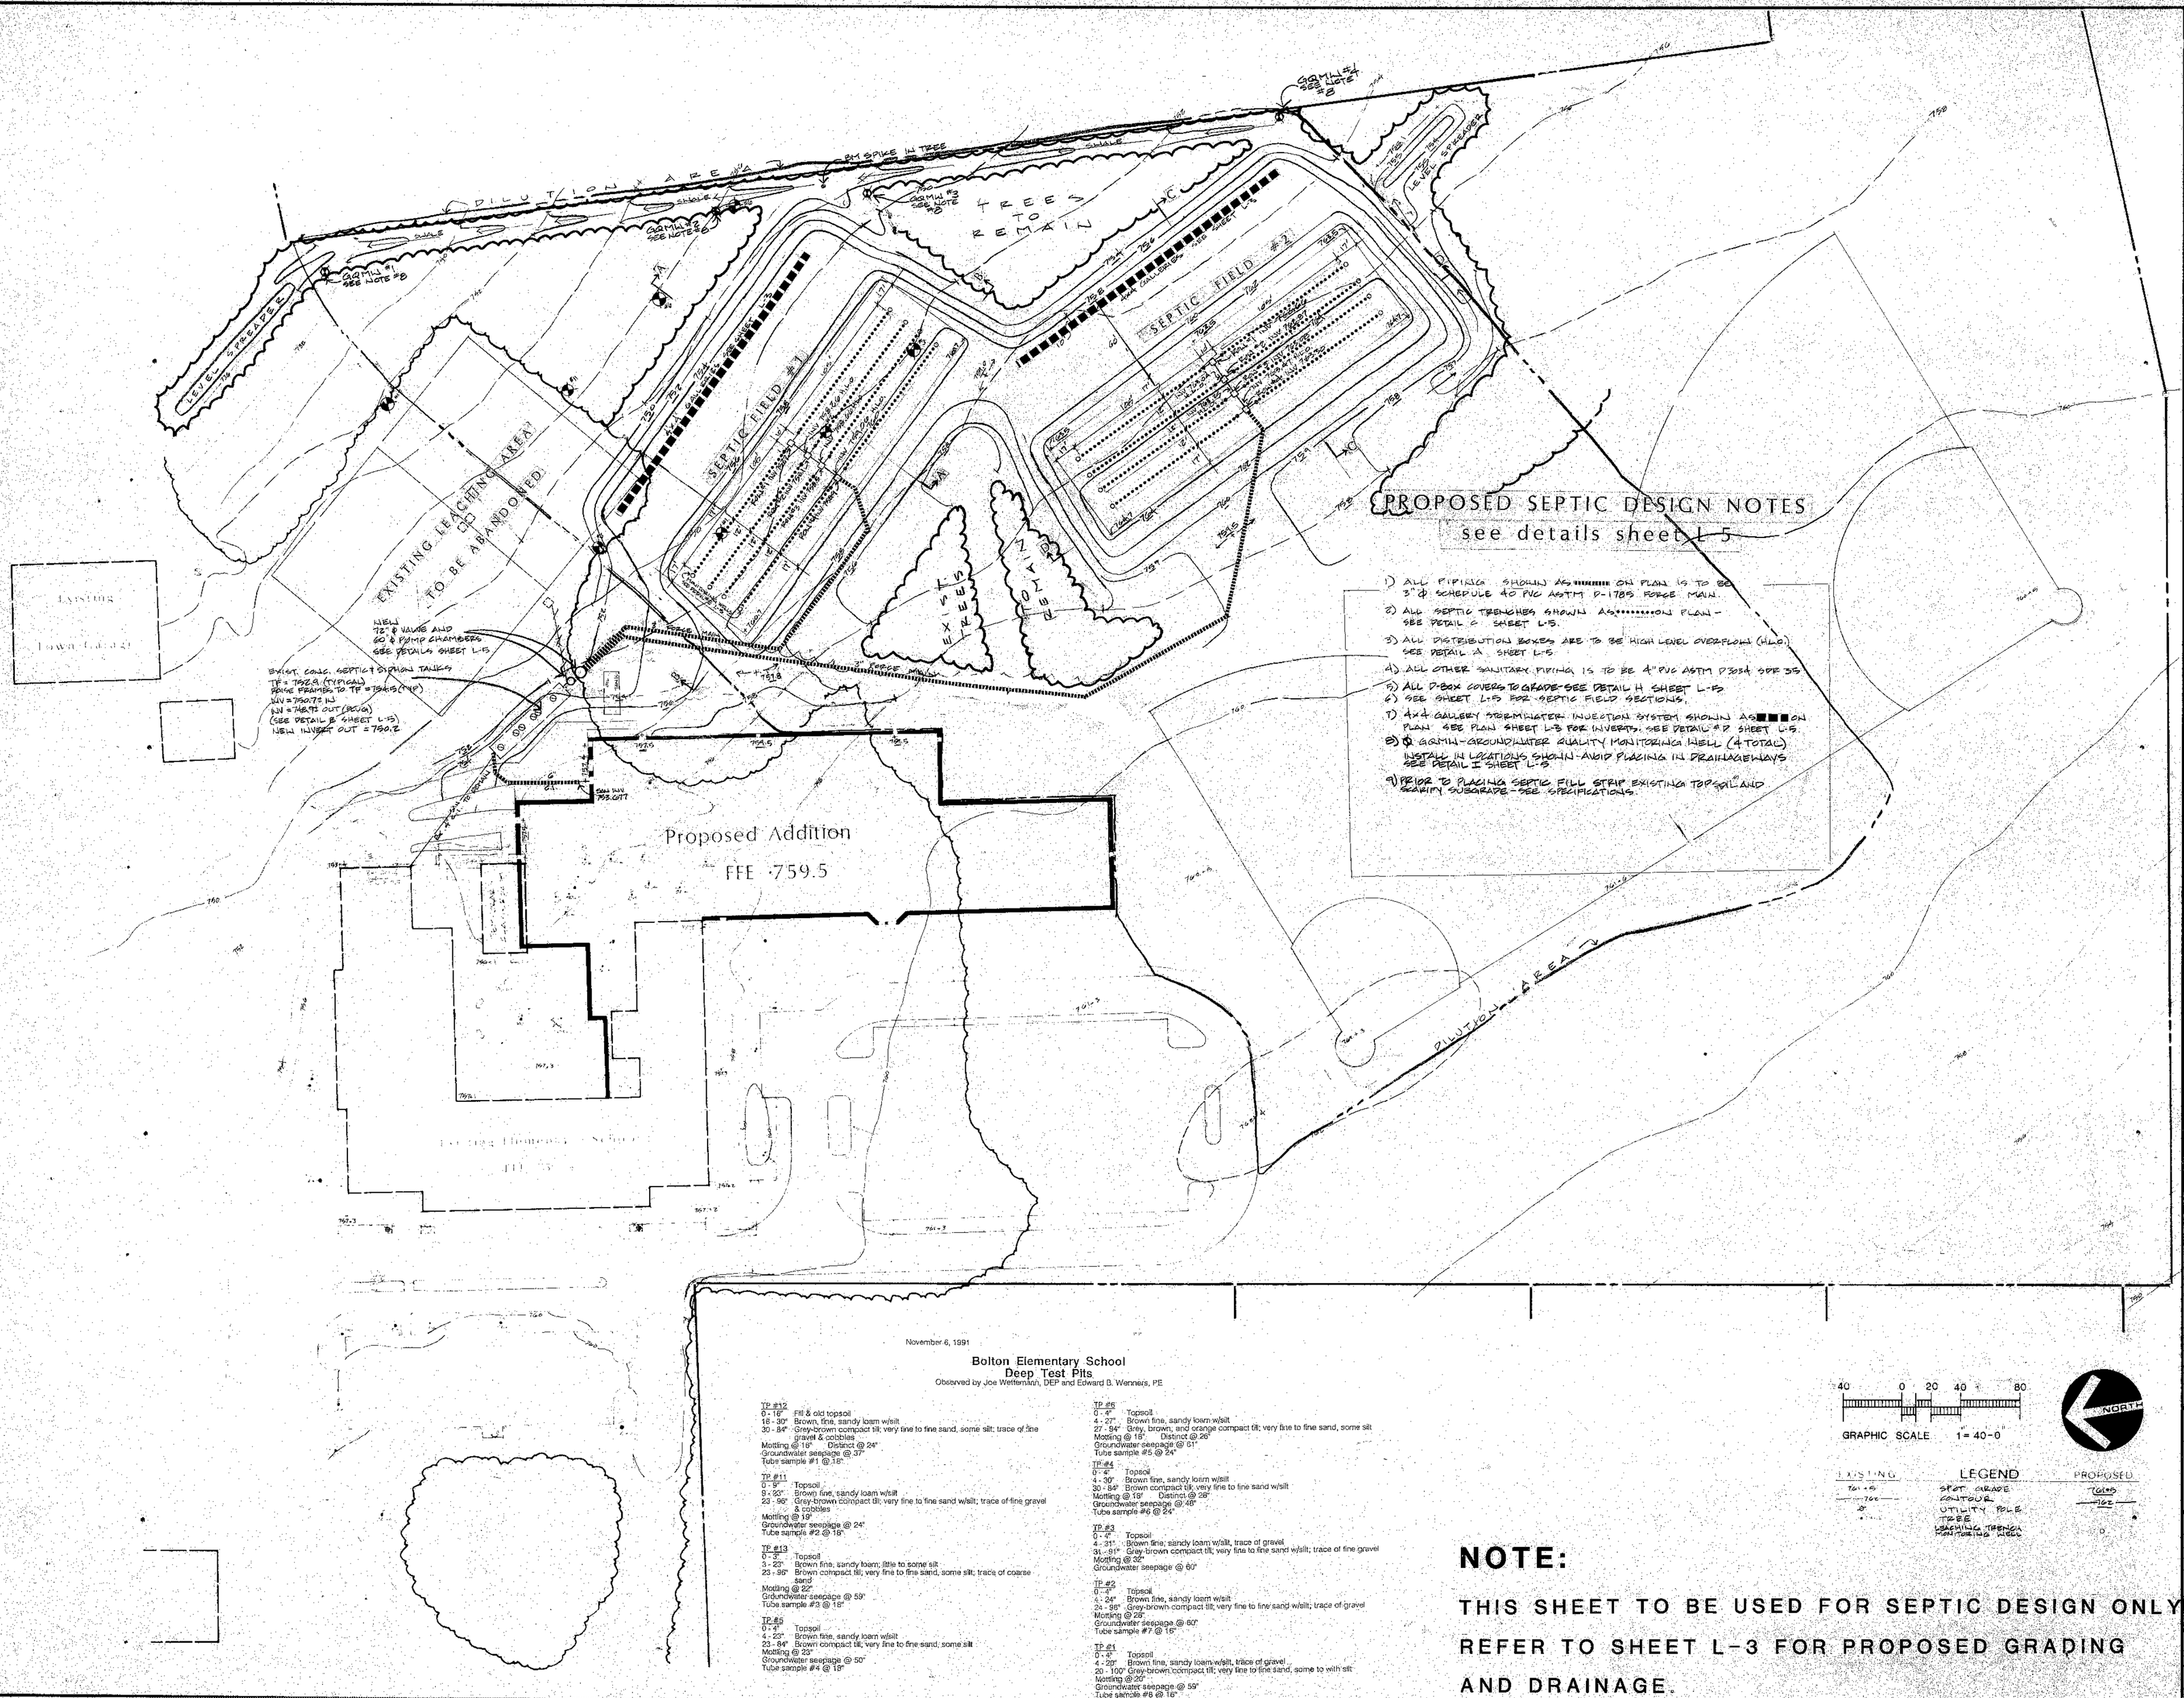

EXISTING LEACHING AREA TO BE ABANDONED
SEPTIC FIELD #1
SEPTIC FIELD #2
TREES TO REMAIN
LEVEL SPREADER
DILUTION AREA
EXISTING TREES TO REMAIN
Existing Elementary School
Town Land
Proposed Addition
FFE 759.5
NEW 12" Ø VALVE AND 60" Ø PUMP CHAMBERS SEE DETAILS SHEET L-5
EXIST. CONC. SEPTIC SYSTEM TANKS
TP = 759.8 (TYPICAL)
PIPE FROM TANKS TO TP = 759.5 (4" Ø)
INV = 759.75 IN
INV = 749.75 OUT (PROP.)
(SEE DETAIL B SHEET L-5)
NEW INVERT OUT = 750.2
3" FORCE MAIN
GRMW-1 SEE NOTE #8
GRMW-2 SEE NOTES 6
GRMW-3 SEE NOTE #8
GRMW-4 SEE NOTE #8
GRMW-5 SEE NOTE #8
SPIKE IN TREE
SWALE
LEVEL SPREADER
EXISTING TREES TO REMAIN
SEE SHEET L-5
SEE SHEET L-5
SEE SHEET L-5