


© 1992 THE LAWRENCE ASSOCIATES

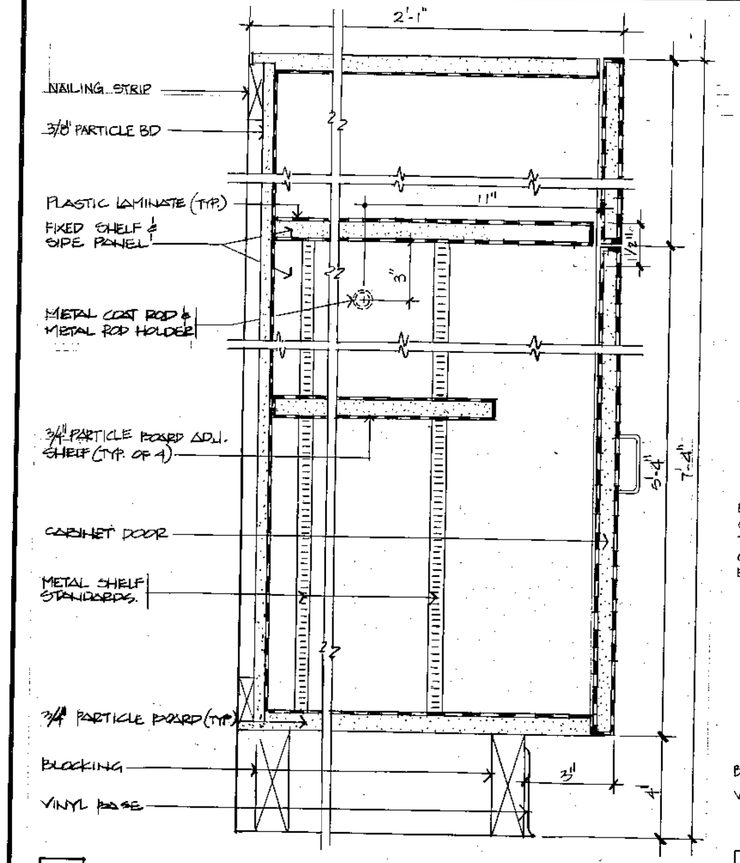


1
A-30

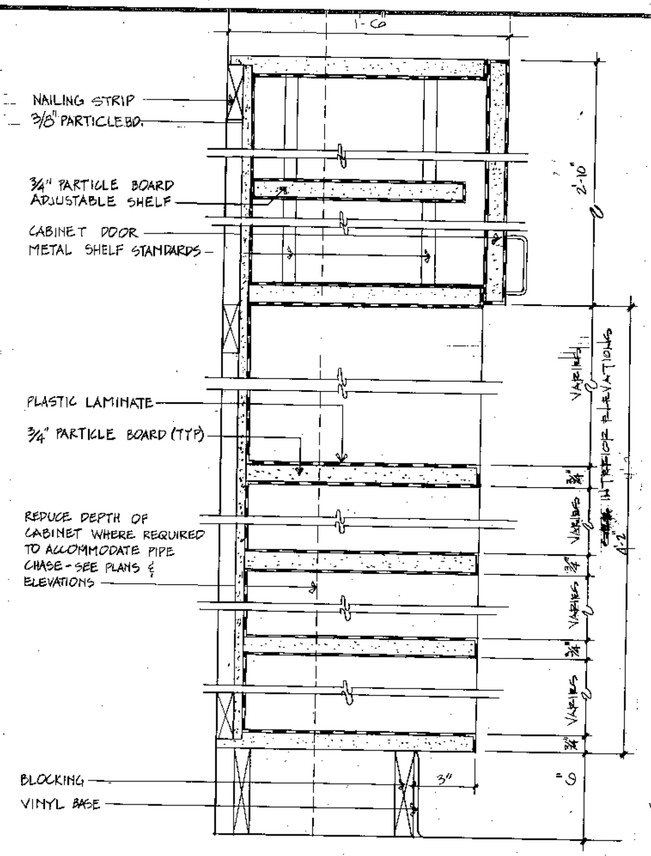


2 A-30 SECTION 3/4"=1'-0"

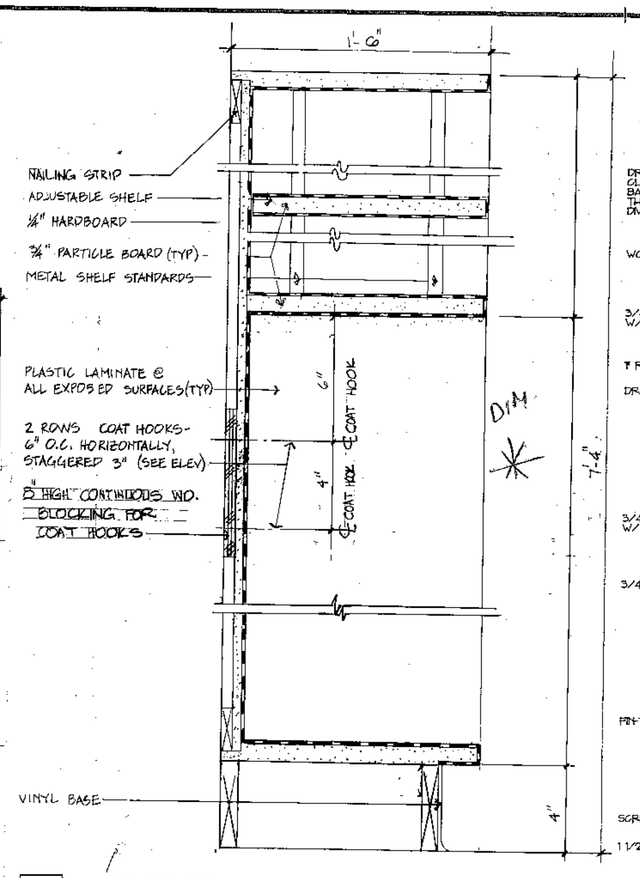


3 A-30 SECTION 3/4"=1'-0"

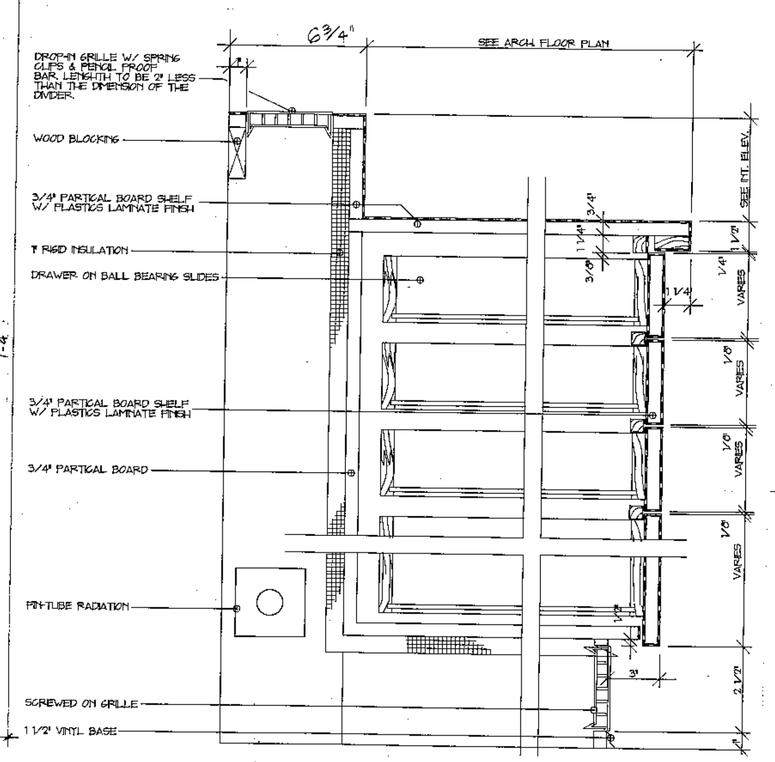


4 A-30 SECTION @ BASE CABINET

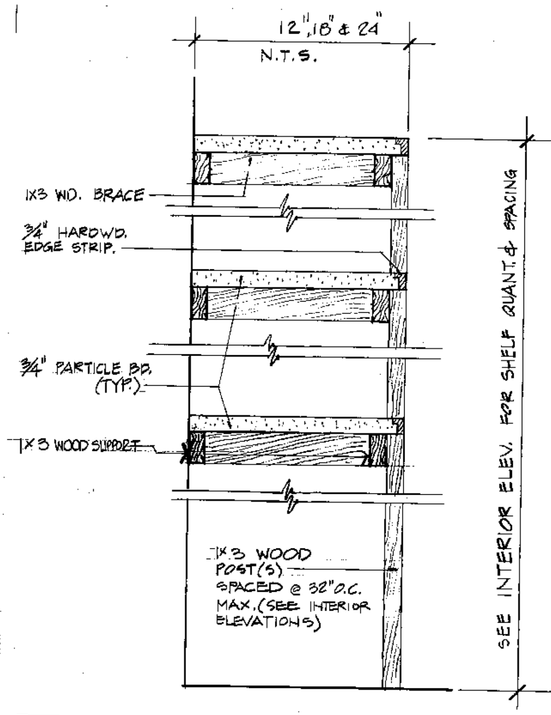


5 A-30 SECTION @ STORAGE SHELVING 3/4" = 1'-0"

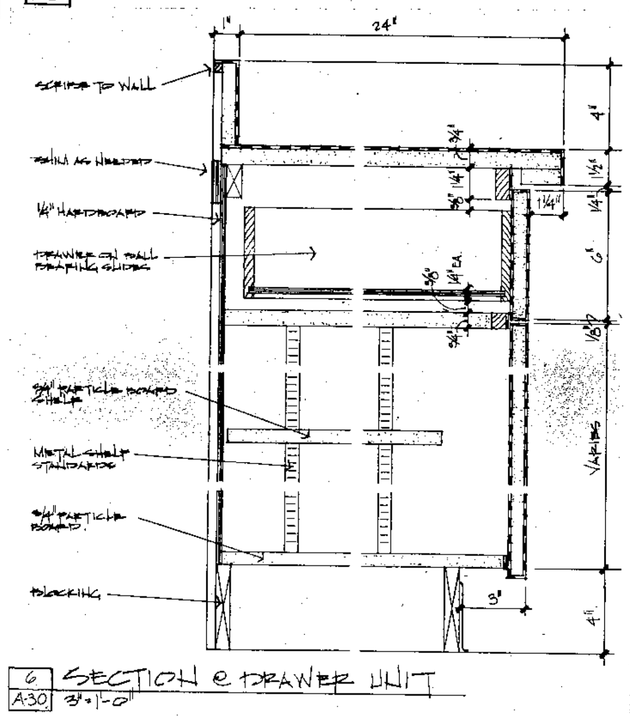


6 A-30 SECTION @ DRAWER UNIT 3/4"=1'-0"

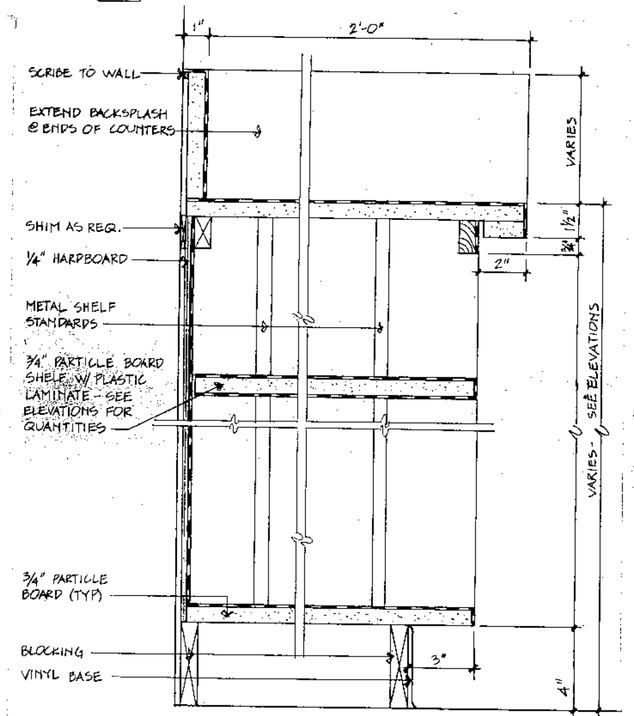

7 A-30 SECTION @ OPEN SHELVING 3/4"=1'-0"

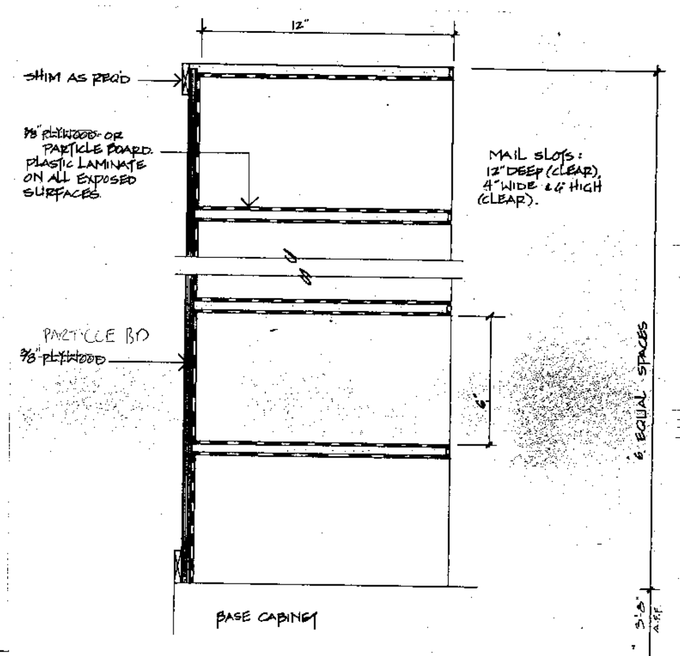


8 A-30 SECTION @ CABINET & MAIL SLOTS 3"=1'-0"

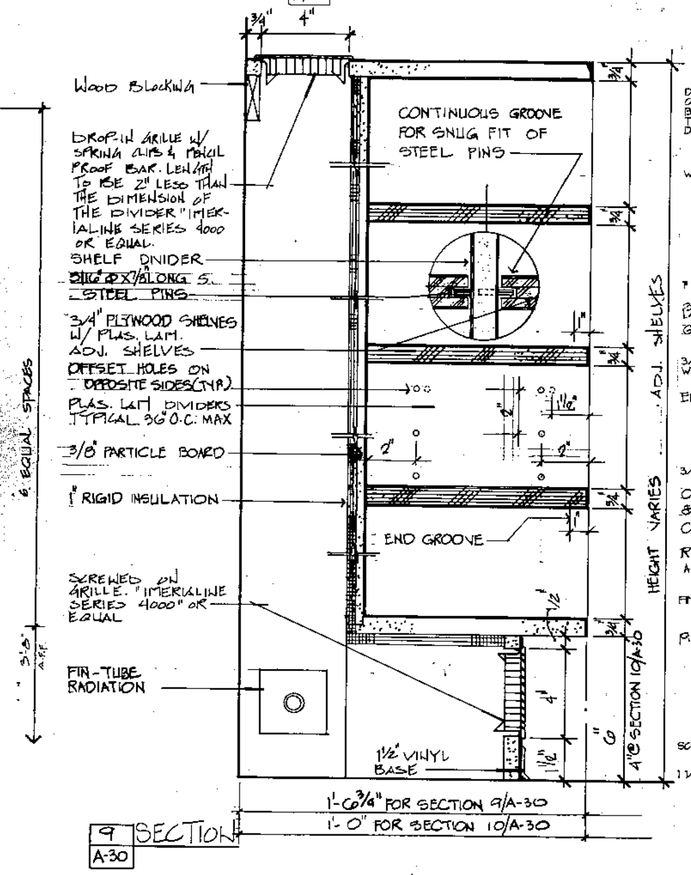


9 A-30 SECTION


10 A-30 SECTION SAME AS SECTION 10/A-30 EXCEPT DELETE TOP & BOTTOM GRILLES, FIN TUBE RADIATION AND RIGID INSULATION. BUILD UNIT AGAINST THE WALL.

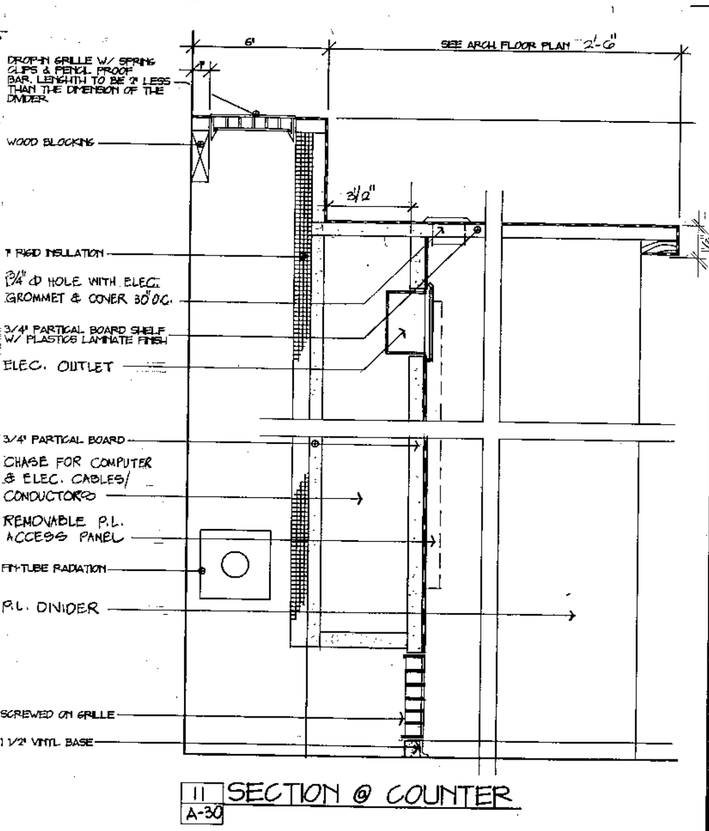

11 A-30 SECTION @ COUNTER

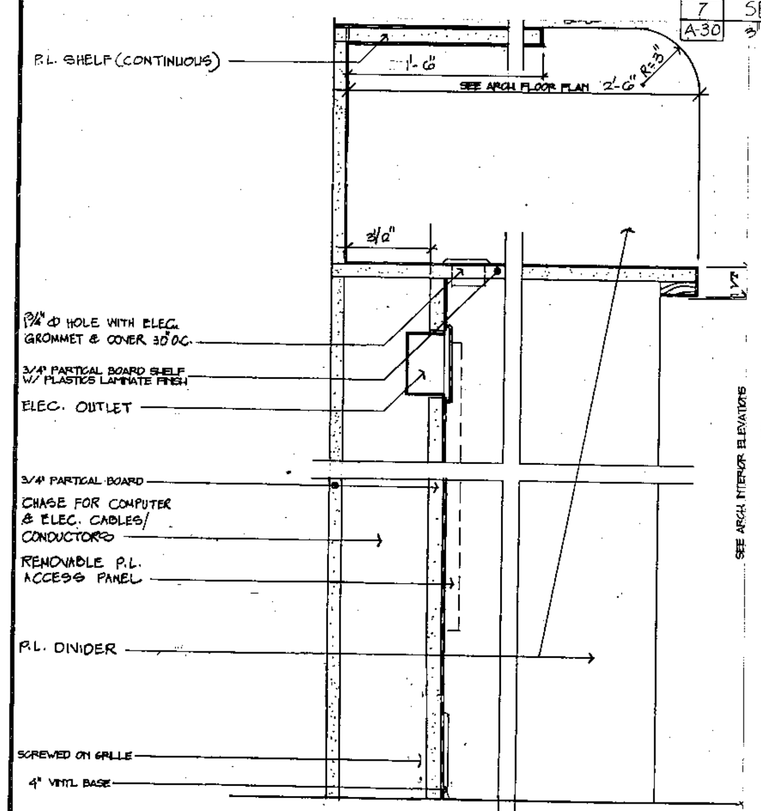

12 A-30 SECTION @ COUNTER

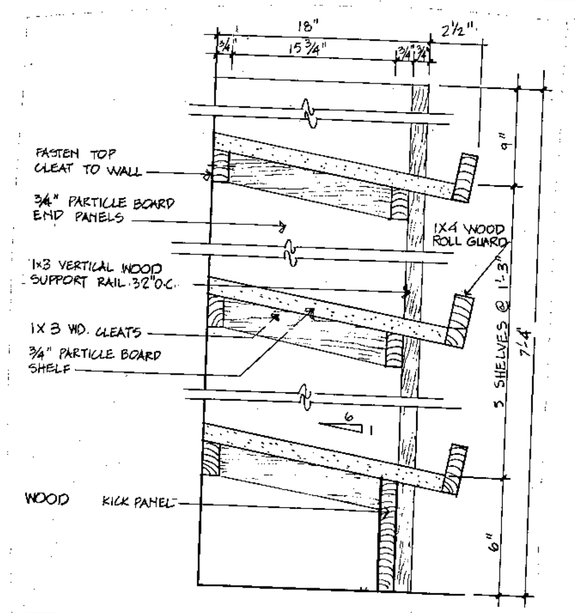

13 A-30 SECTION @ BALL STORAGE

OWNERSHIP OF DOCUMENTS
THIS DRAWING AND THE IDEAS AND DESIGNS INCORPORATED HEREIN, AS AN INSTRUMENT OF PROFESSIONAL SERVICE, IS THE PROPERTY OF THE ARCHITECT AND SHALL NOT BE USED IN WHOLE OR IN PART, ON ANY OTHER PROJECT WITHOUT THE WRITTEN AUTHORIZATION OF THE ARCHITECT.

REVISIONS

NO.	DATE	DESCRIPTION

THE LAWRENCE ASSOCIATES
1079 FEDERAL TURNPIKE · MANCHESTER, CONNECTICUT · 06040
(203) 649-8000

PROJECT NUMBER 215501 012-89-0278a

PROJECT TITLE
ALTERATIONS AND ADDITIONS TO :
BOLTON ELEMENTARY SCHOOL
NOTCH ROAD
BOLTON, CONNECTICUT

DRAWING TITLE
MILLWORK SECTIONS

SCALE AS SHOWN | DATE 6-12-92

A-30

DRAWING 38 OF 89