A PLAT OF SEVEN LOTS IN LOVINGSTON SURVEYED FOR NELSON COUNTY FARM SUPPLY, INC.

TAN BARK CENTER

LOVINGSTON DISTRICT
NELSON COUNTY
VIRGINIA

NOTES: ALL BEARINGS ARE MAGNETIC 1969 AND CONFORM WITH PLAT BY PAUL M. SAUNDERS, C.L.S., DATED NOVEMBER 5, 1969, AND RECORDED IN D.B. 117, P. 646.

PIPES SET AT ALL CORNERS EXCEPT AS INDICATED. PIPES SET AS WITNESS CORNERS ALONG TAN BARK CREEK ARE APPROXIMATELY TEN (10) FEET FROM CENTERLINE OF CREEK.

○ : PROPERTY CORNERS

● : WITNESS CORNERS

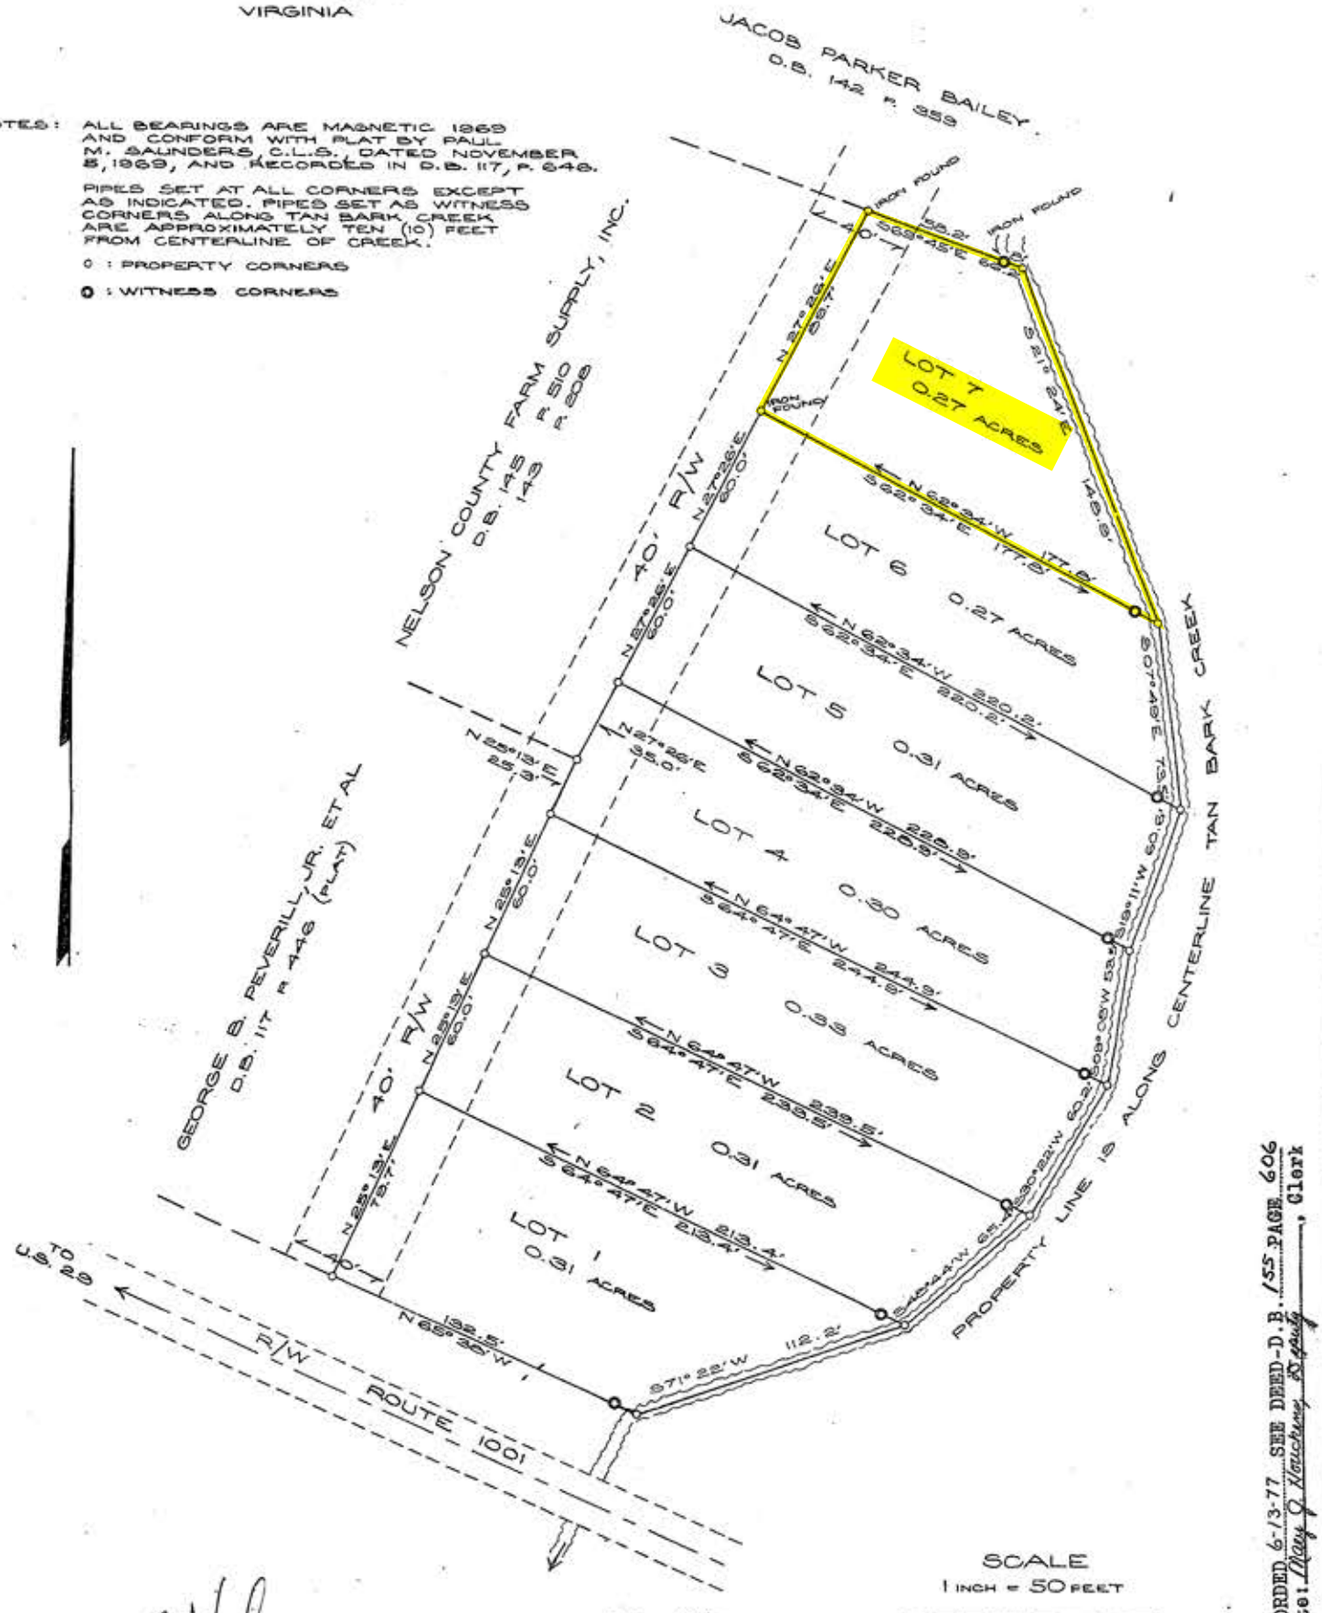

RECORDED 6-13-77 SEE DEED-D.B. 155 PAGE 606
Teste: Mary J. Houchens, Deputy, Clerk

John S. Hale
P.E. & C.L.S.

APPROVED
Richard Spurry
COUNTY ADMINISTRATOR

MARCH 1, 1976

OLD DOMINION MAP COMPANY
CIVIL ENGINEERING AND LAND SURVEYS
STAUNTON LOVINGSTON
VIRGINIA