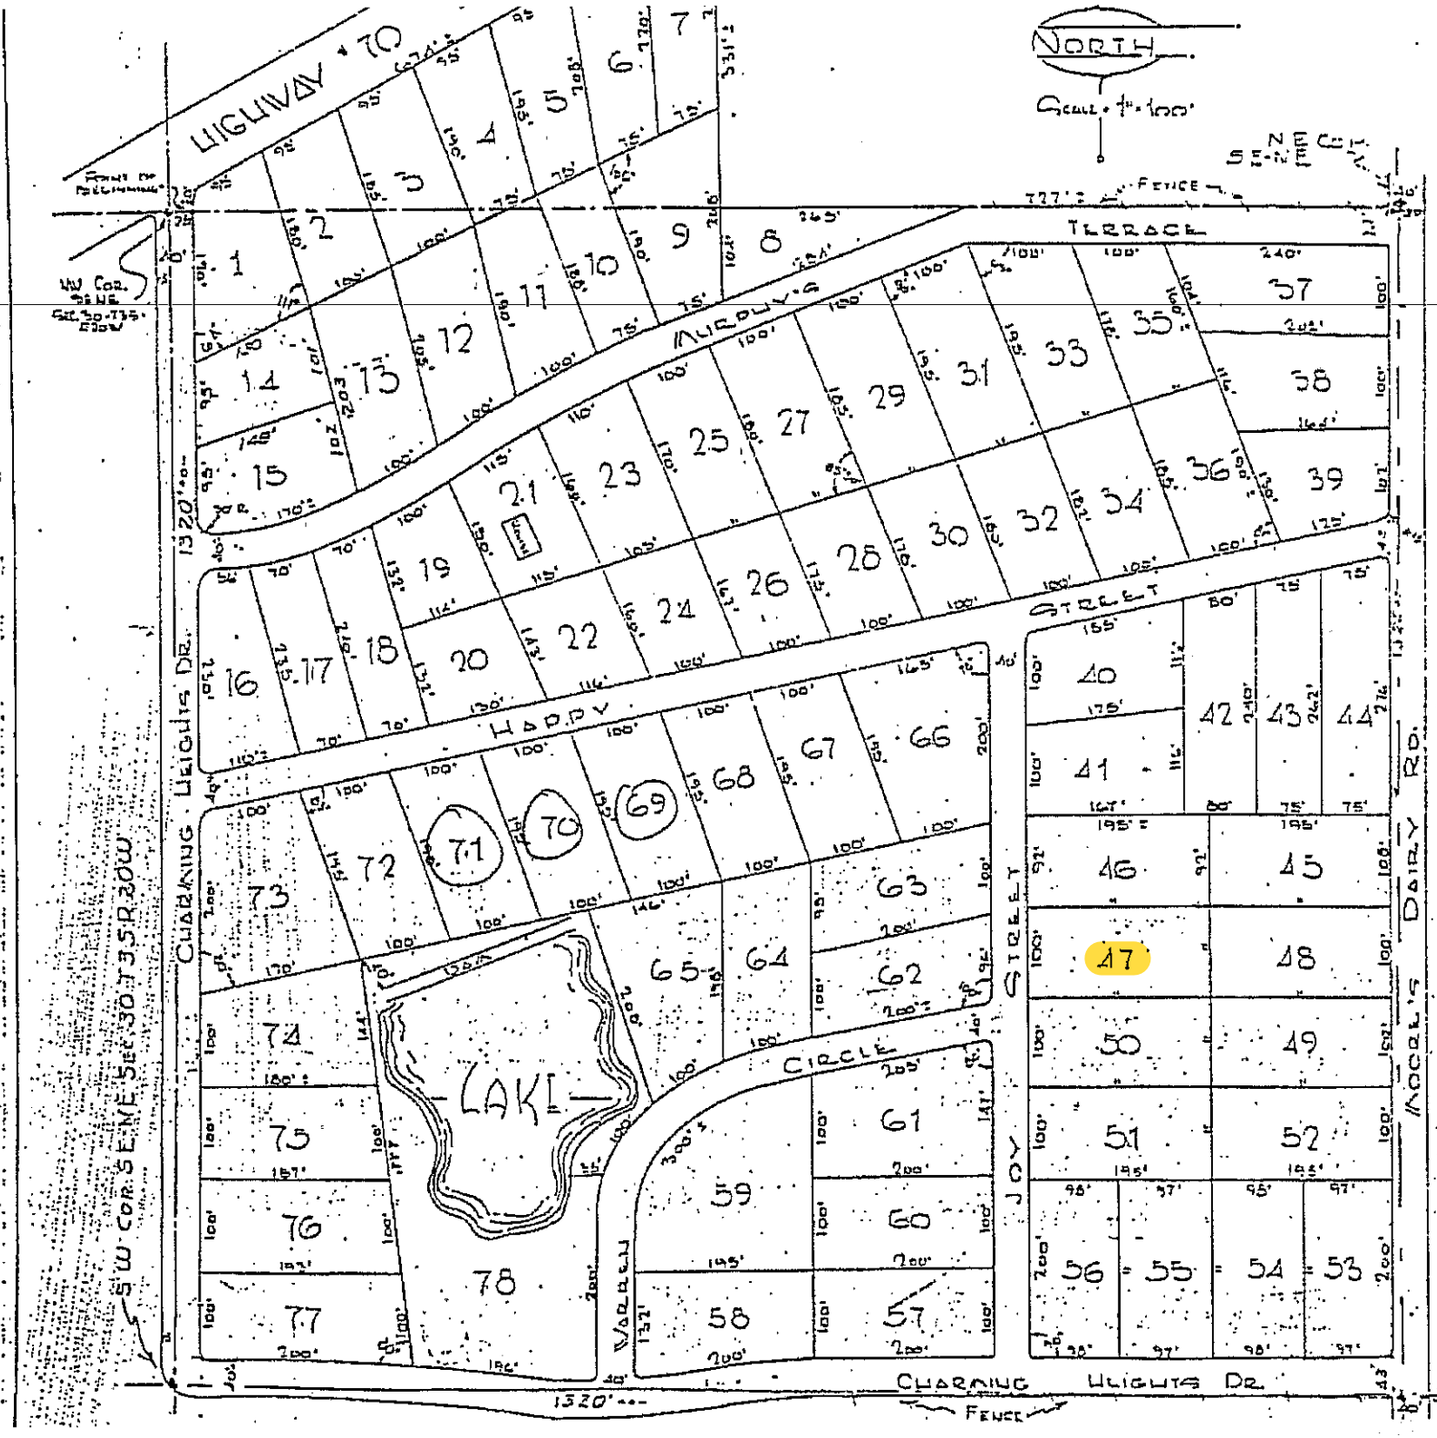


Charming Heights

Subdivision

ALL of the SE¼ NE¼ of Section 30 Township 3 South Range 20 West and a part of the NE¼ SE¼ of Section 25 Township 3 South Range 19 West described as follows:

BEGINNING at the SW Cor. of the NE¼ NE¼ run thence East along the South side of the NE¼ NE¼ 532' thence North to the Southerly side of Hwy. 70, 321' thence Southwesterly along the Southerly side of Hwy. 70, 672' to a point North of the place of beginning thence South to the place of beginning. Also the East 15' of the SE¼ NE¼ Sec. 30 Township 3 South Range 20 West

Garland Co. Arkansas

Surveyed by Luther C. Phillips & Son

Drawn by Wade Spainhour

Nov. 10, 1964

Recorded in Plat Book 2 on Page 60

Clerk of Lawrence, Deed Book 761, Page 331

Charles Hilliard Dec. 29 1964

Charles Hilliard, Circuit Clerk

PLAT BOOK NO. 2 PAGE 60

Charming Heights

SUBDIVISION

ALL OF THE SE¼NE¼ OF SECTION 1 AND PART OF THE NE¼NE¼ OF SECTION 12 DESCRIBED AS FOLLOWS:

BEGINNING AT THE SW COR. OF THE NE¼NE¼ RUN TH. EAST ALONG THE SOUTH SIDE OF THE NE¼NE¼ 535' TH. NORTH TO THE SOUTHERLY SIDE OF HWY. 70, 331' TH. SOUTHWESTERLY ALONG THE SOUTHERLY SIDE OF HWY 70, 674' TO A POINT 13 NORTH OF THE PLACE OF BEGINNING TH. SOUTH TO THE PLACE OF BEGINNING. ALSO THE EAST 15' OF THE SE¼NE¼ SEC. 30 TWP 3 SR 20 WEST

GARLAND CO. ARKANSAS

Surveyed for Mid-South Investment, Inc.
Title Document No. _____ Office for record
Mar. 9, 1965 at 4:45 o'clock P.M.
Recorded in Plat Book 2 at Page 60
Bill of Assurance, Deed Book No. 544 Page 337
Sheldon Hilliard DEC. 29, 1964
Sheldon Hilliard, Circuit Clerk

Survey by Luther C. Phillips & Son

Drawn by Wade Spainhour
Nov. 10, 1964

