PIOH - CONCEPT LAYOUT

PREFERRED ALTERNATIVE
SR 3/US 41 @ DABBS BRIDGE ROAD
PI #0019887

DATE: 07/30/2025 SHEET 1 OF 1

GDOT
Georgia Department of Transportation

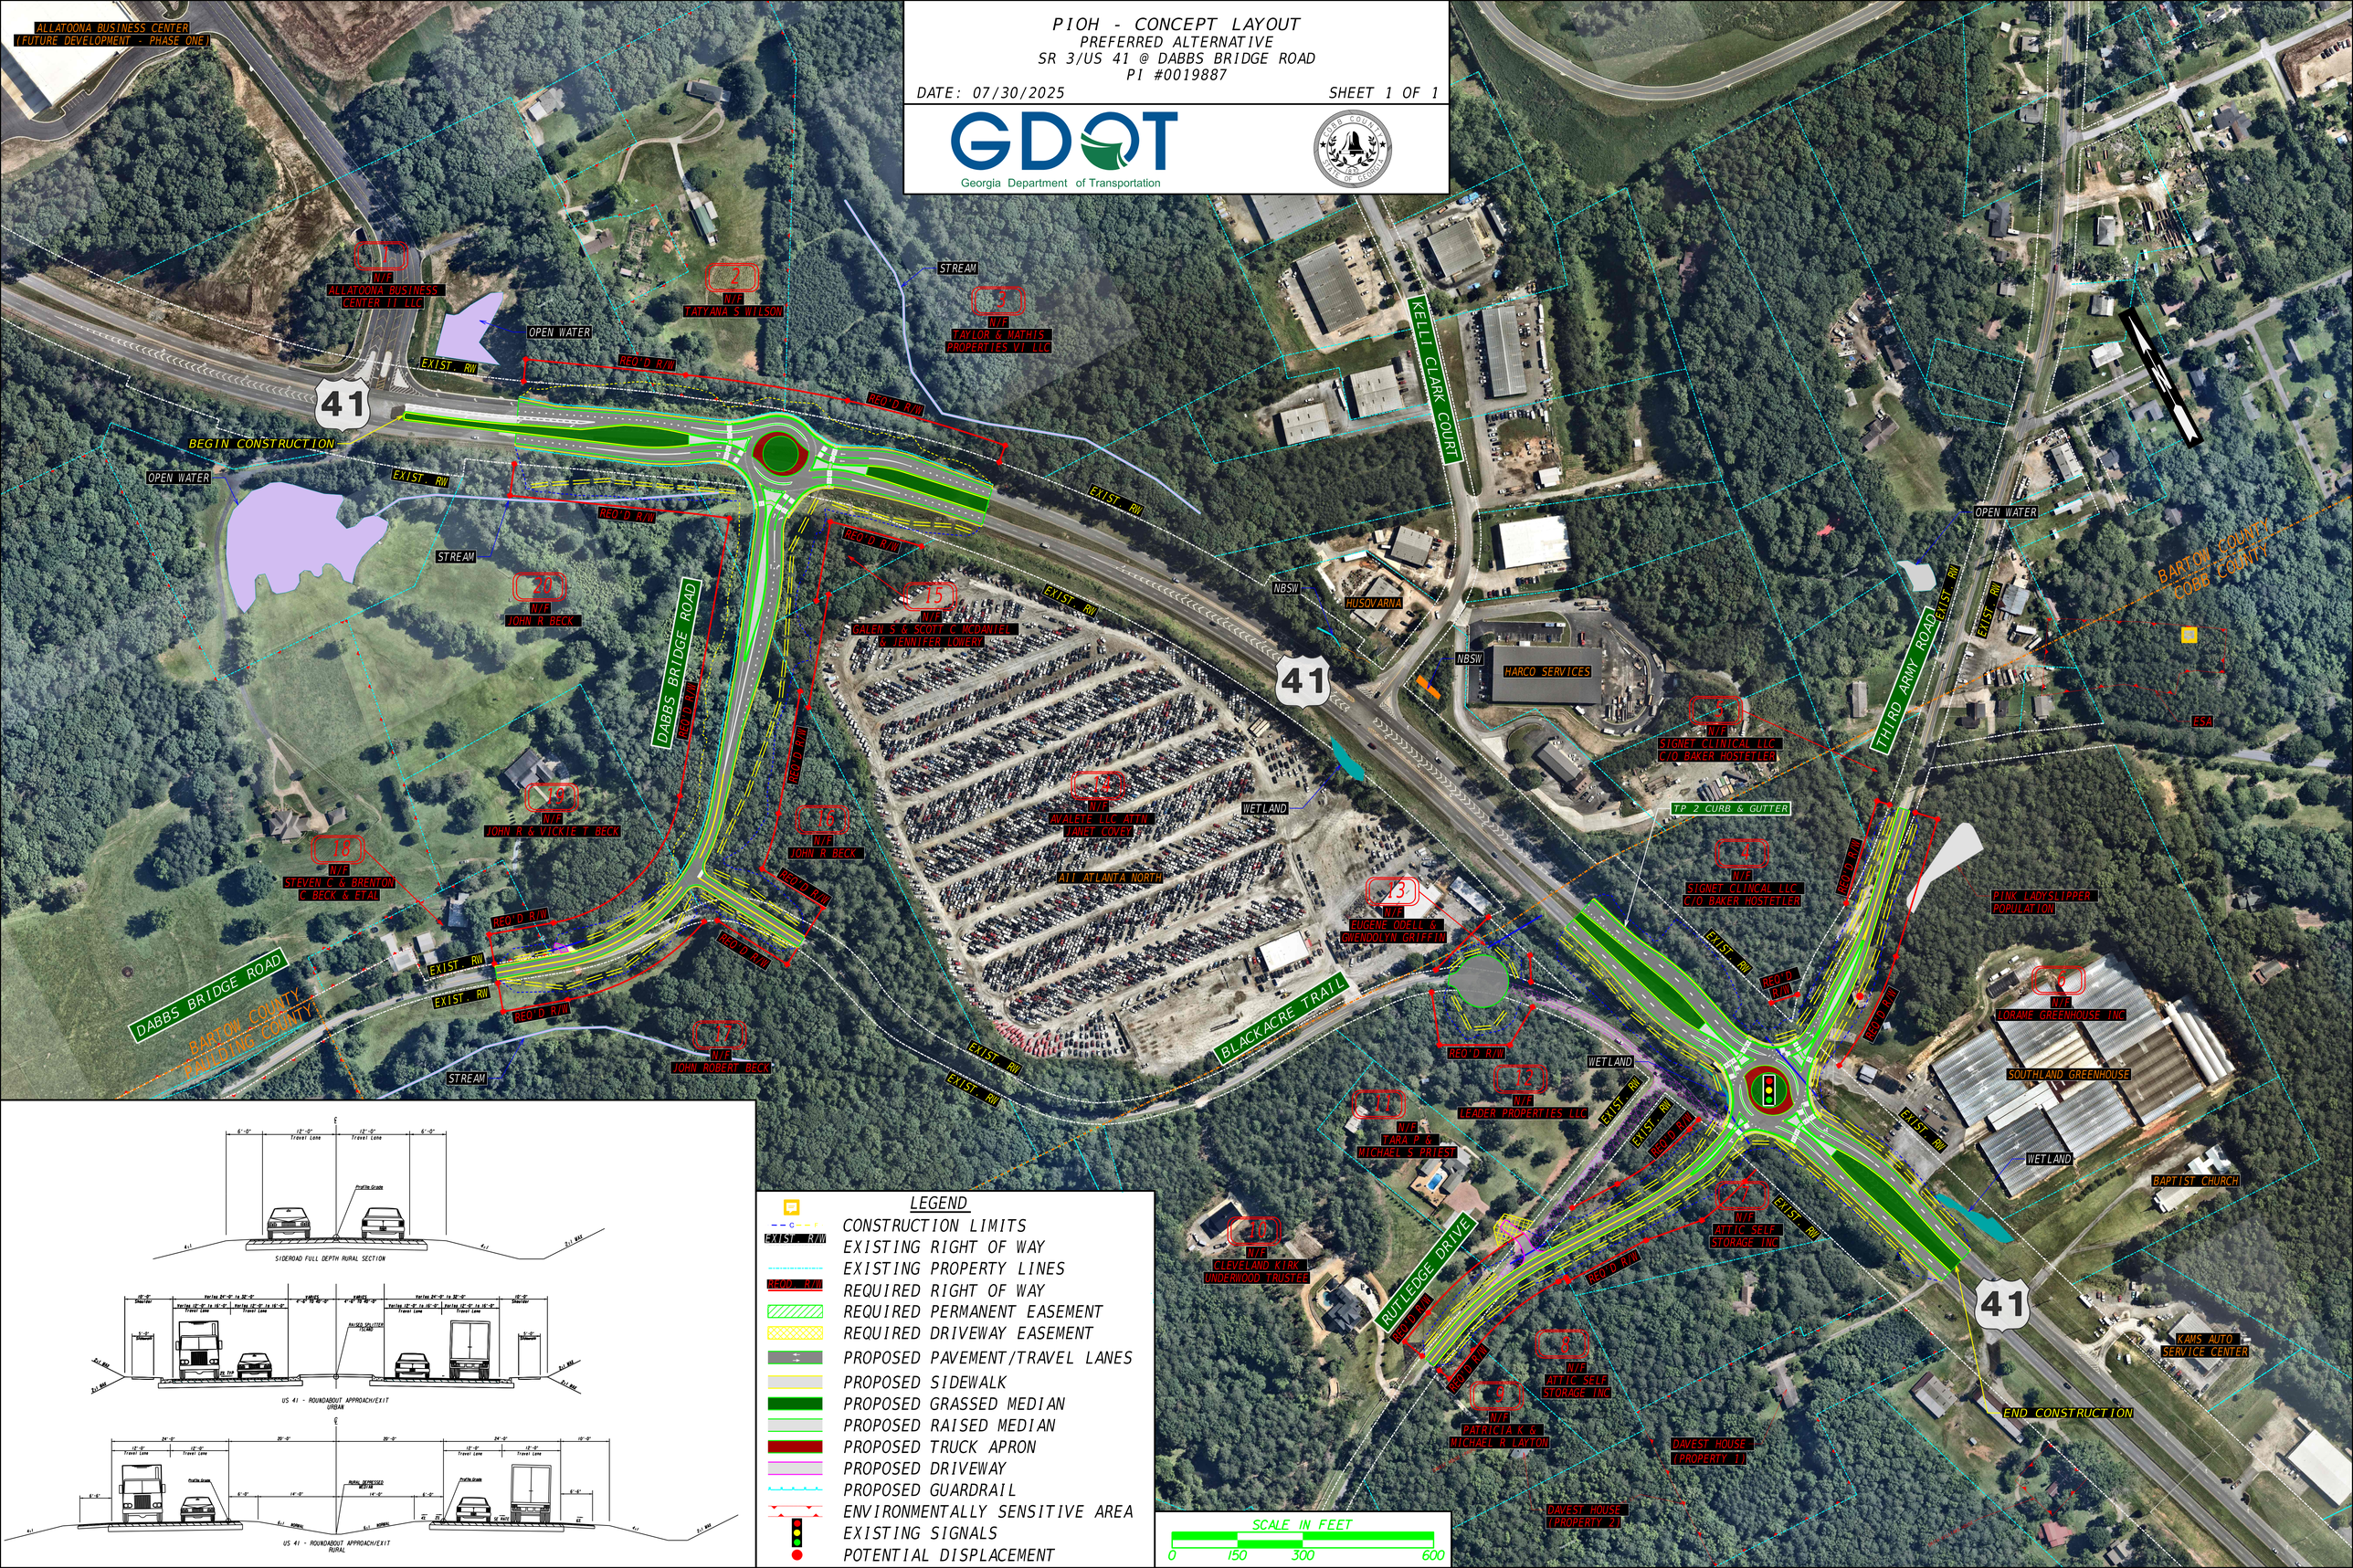

SIDEROAD FULL DEPTH RURAL SECTION

US 41 - ROUNDABOUT APPROACH/EXIT URBAN

US 41 - ROUNDABOUT APPROACH/EXIT RURAL

LEGEND

- CONSTRUCTION LIMITS
- EXISTING RIGHT OF WAY
- EXISTING PROPERTY LINES
- REQUIRED RIGHT OF WAY
- REQUIRED PERMANENT EASEMENT
- REQUIRED DRIVEWAY EASEMENT
- PROPOSED PAVEMENT/TRAVEL LANES
- PROPOSED SIDEWALK
- PROPOSED GRASSED MEDIAN
- PROPOSED RAISED MEDIAN
- PROPOSED TRUCK APRON
- PROPOSED DRIVEWAY
- PROPOSED GUARDRAIL
- ENVIRONMENTALLY SENSITIVE AREA
- EXISTING SIGNALS
- POTENTIAL DISPLACEMENT