GRAND TRUNK RY.
PORT ROBINSON STATION YARD

SCALE 200 FT = 1 INCH

GRAND TRUNK RY. PROPERTY
WITHIN LINES BORDERED GREEN

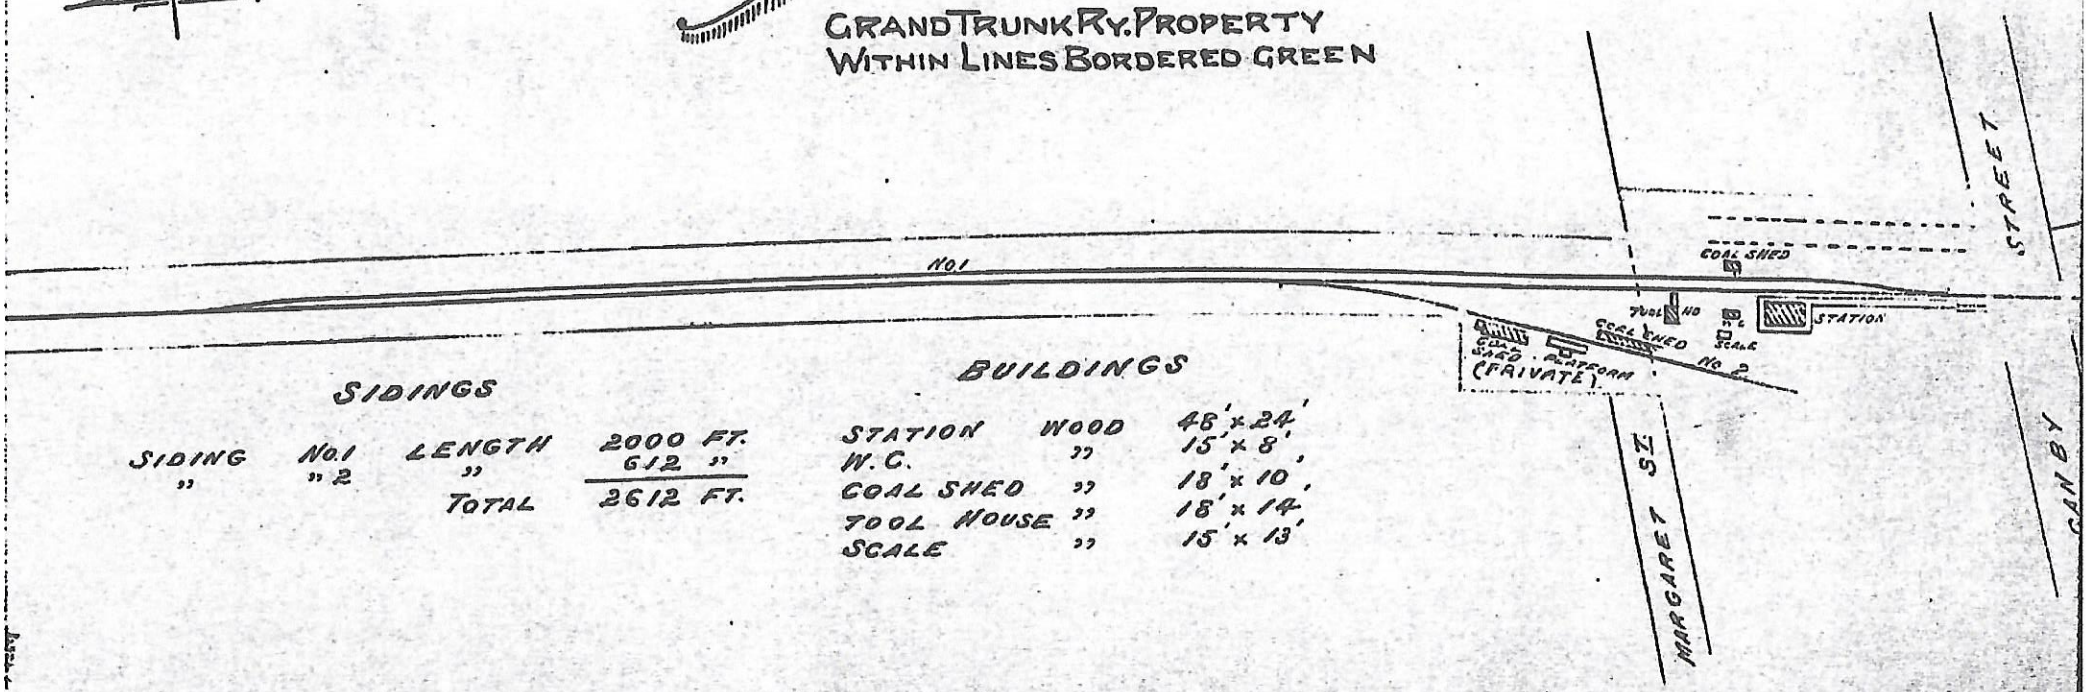

SIDINGS

SIDING	No 1	LENGTH	2000 FT.
"	" 2	"	612 "
		TOTAL	2612 FT.

BUILDINGS

STATION	WOOD	48' x 24'
W.C.	"	15' x 8'
COAL SHED	"	18' x 10'
TOOL HOUSE	"	18' x 14'
SCALE	"	15' x 13'