GRAND TRUNK RY. BELLE RIVER STATION YARD

SCALE 200 FT = 1 INCH

GRAND TRUNK RY. PROPERTY
WITHIN LINES BORDERED GREEN

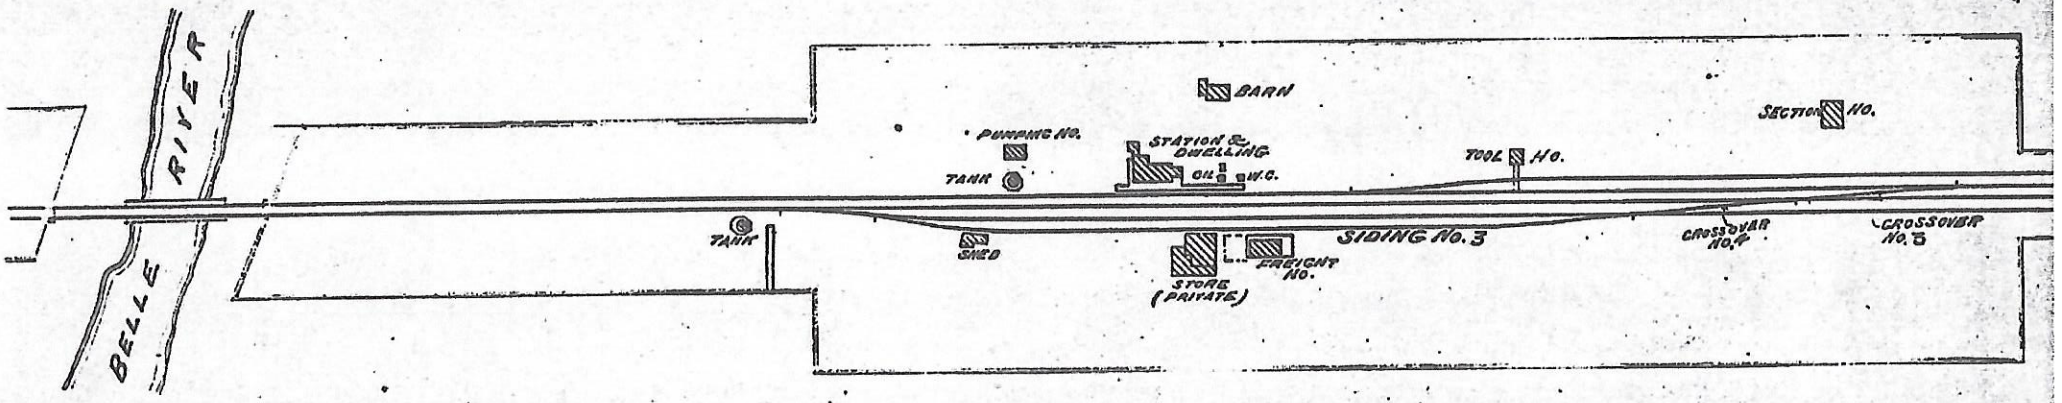

BUILDINGS

STATION & DWELLING	WOOD	50' x 26', and "leanto"
OIL HO.	"	10' x 7'
W.C.	"	12' x 7'
BARN	"	23' x 18', and "leanto"
PUMPING HO.	"	26 x 16
TANK	"	28' DIAM.
TANK	"	23' "
FREIGHT HO.	"	36' x 24'
SHED	"	28' x 11'
"	"	18' x 11'
TOOL HO.	"	18' x 13'
SECTION HO.	"	30' x 27'
"	"	8 x 8

SIDINGS

SIDING No. 1	LENGT
" " 2	"
" " 3	"
CROSSOVER 4	"
" " 5	"
TOTAL	LENG