

PLAN

PROPOSED BUILDING FOR THE
LOHANA VIDYOTEJAK
MANDAL SCHOOL
SCALE 6 FT = 1 INCH



Heritage

KMR.CDD.MiQ.1917.01(1-3)(d)

FRONT ELEVATION



APPROVED

[Signature]
M. J.
Chief Officer & C.
Karachi


SIDE ELEVATION



[Signature]
Architect

APPROVED.


T E R R A C E B O A R D

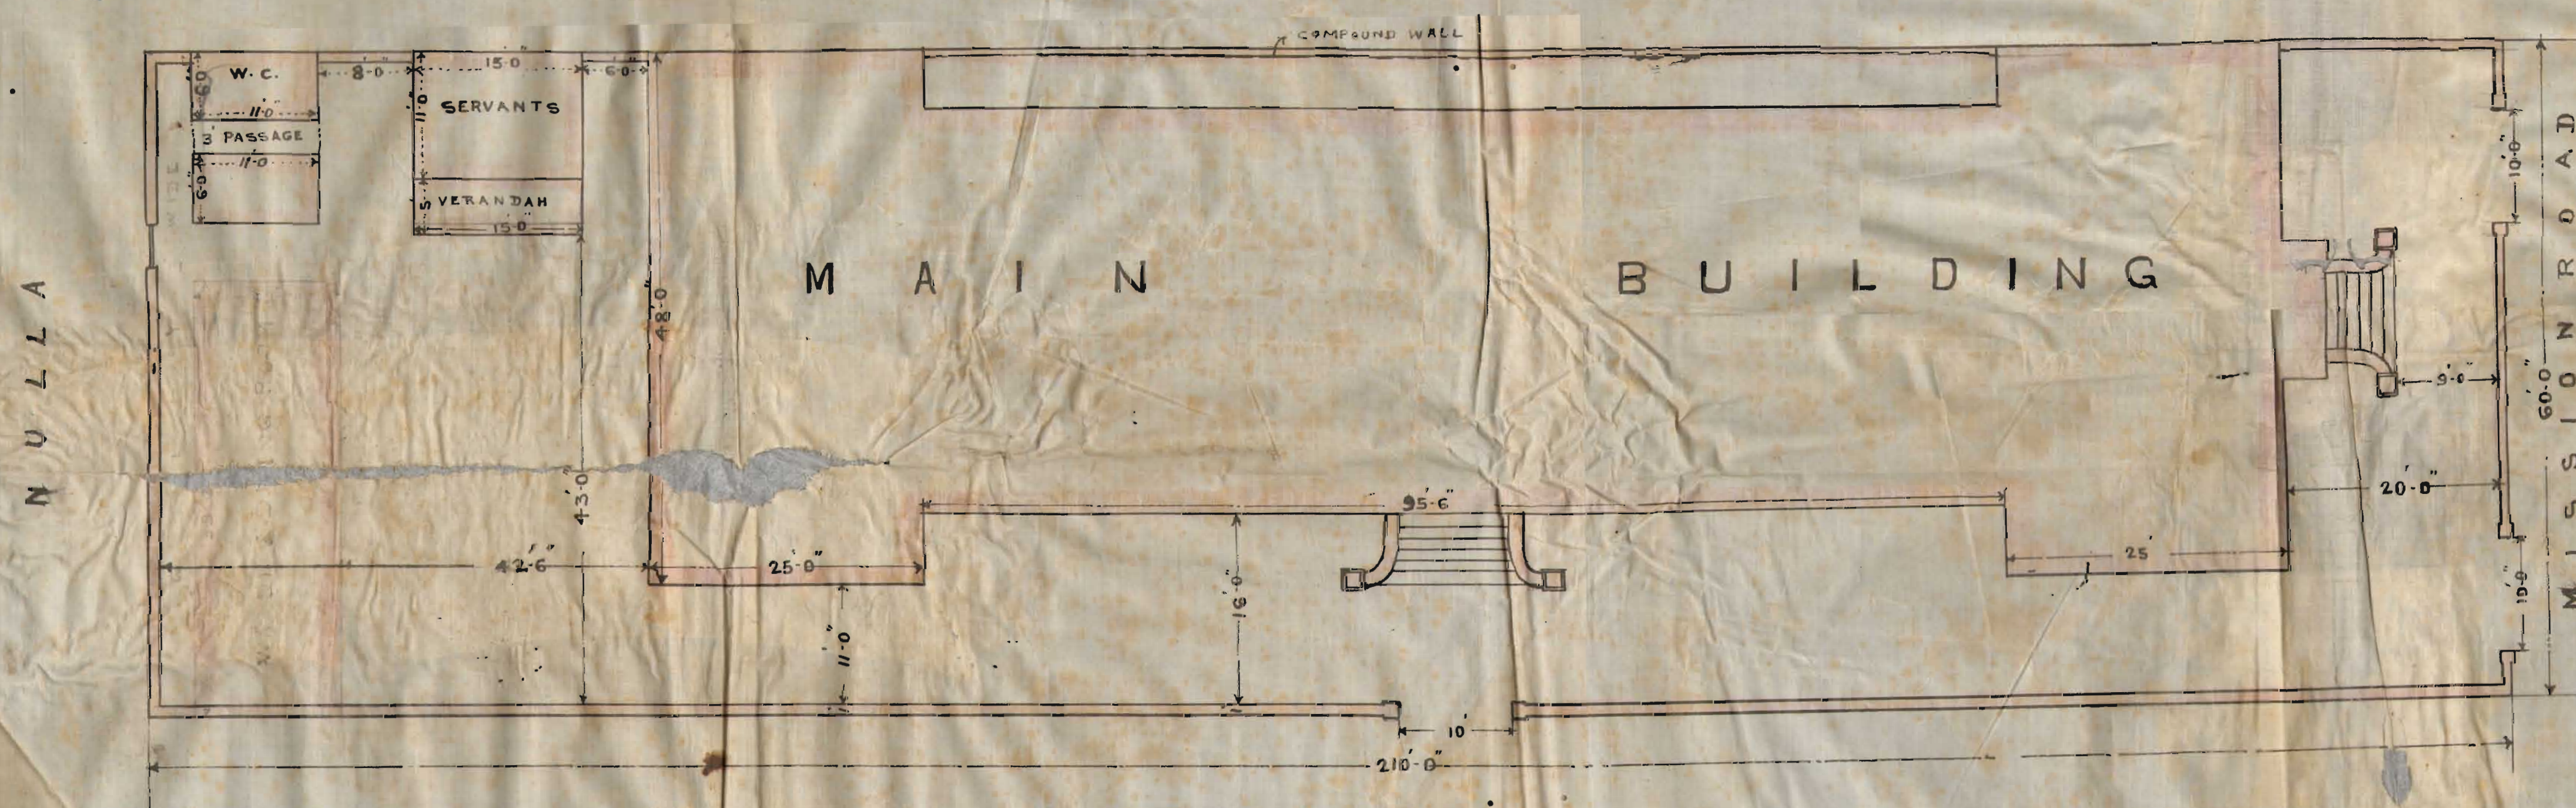

Hassanig Hassan
Arbailit

KMR.CDD.MiQ.1917.01(1-3)(d)

APPROVED

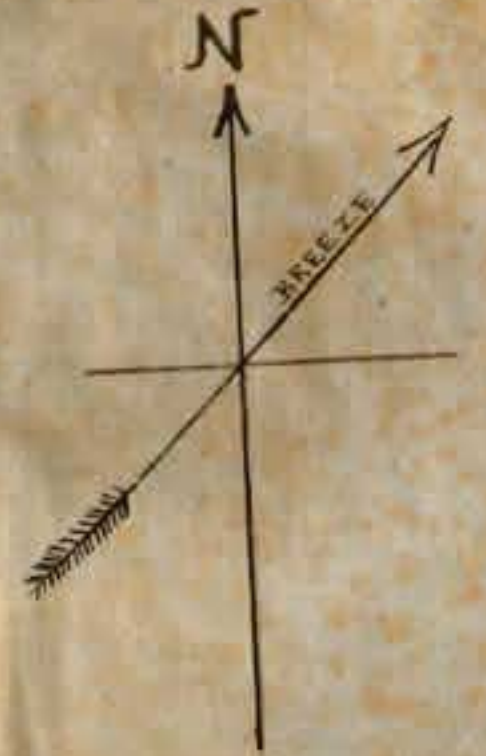


PLAN


PROPOSED BUILDING FOR THE
LOHANA VIDYOTEJAK
MANDAL SCHOOL
SCALE 8 FT = 1 INCH




KMR.CDD.MiQ.1917.01(1-3)(d)

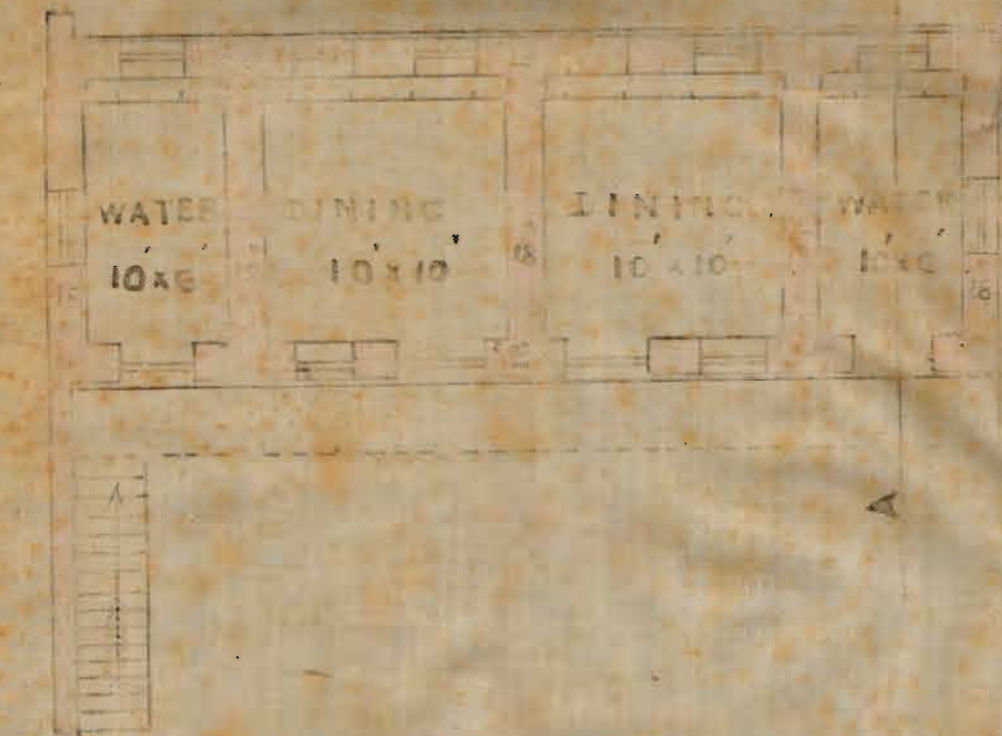

GROUND PLAN

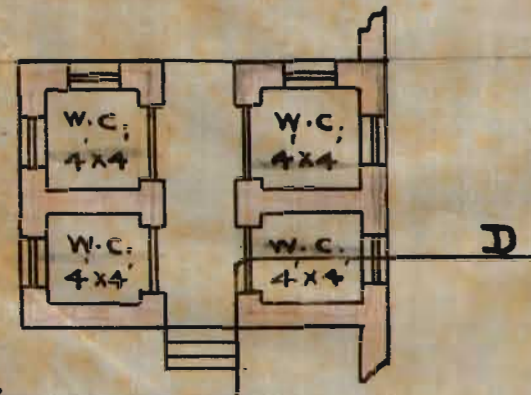


SECTIONAL ELEVATION ON CD

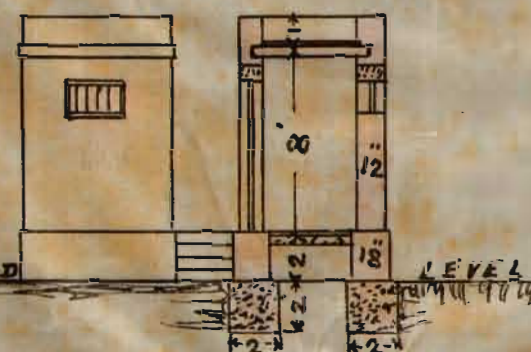


LONGITUDINAL SECTION ON GH

SCALE 6 FT = 1 INCH

ELEVATION

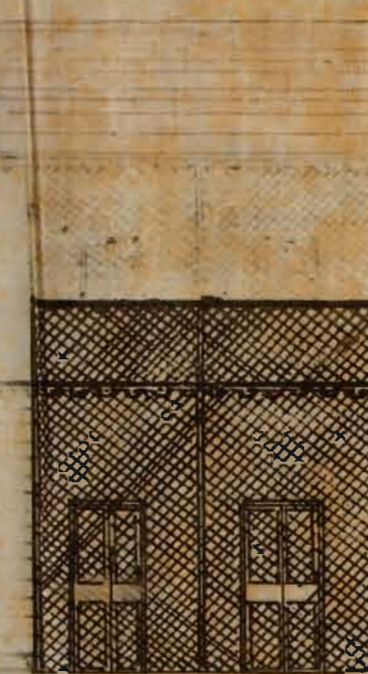

SECTION ON EF

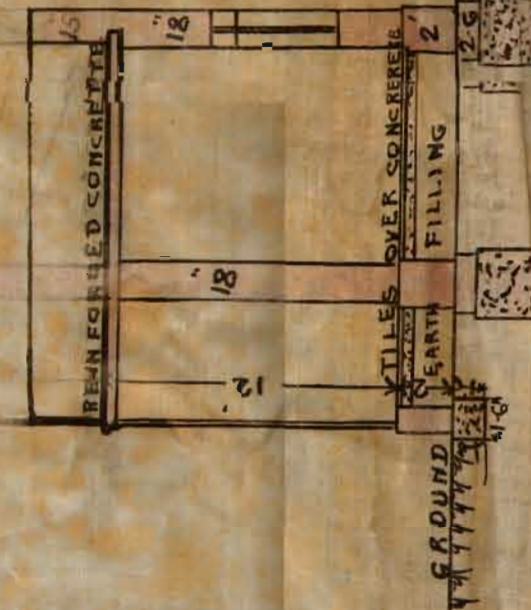

APPROVED.

Chief Engineer
M. Inst. C. E.
Chief Officer & Chief Engineer
Karnataka Municipalities



Architect