


PLAN  
SHOWING PROPOSED BUILDING ON  
PLOT NO: 14 SHEET A/17  
MARKET QUARTER  
SCALE 4 FT = 1 INCH


APPROVED

*J. Albert L. Kerby*  
A.M.Inst., C.E.  
Engineer,  
Karachi Municipality


GROUND FLOOR

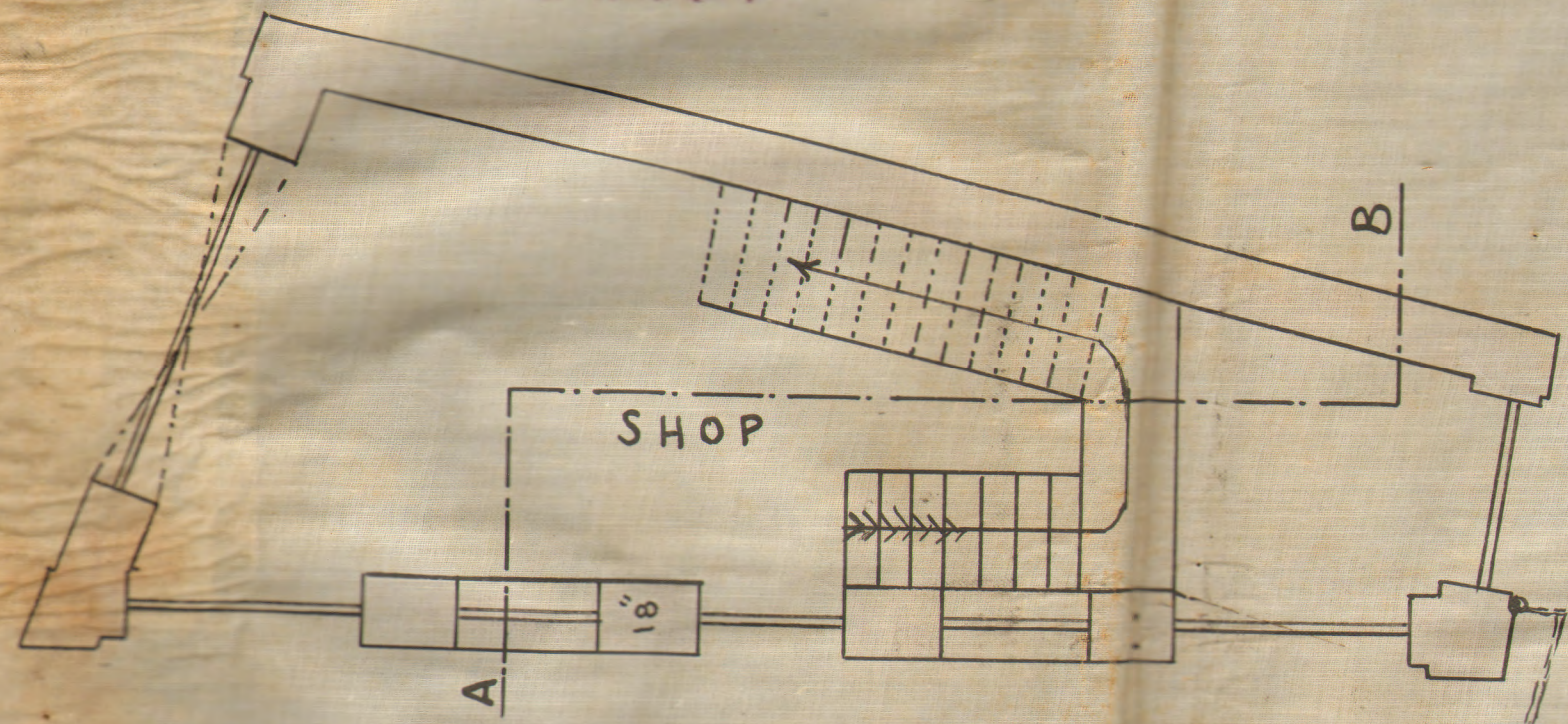

FIRST FLOOR

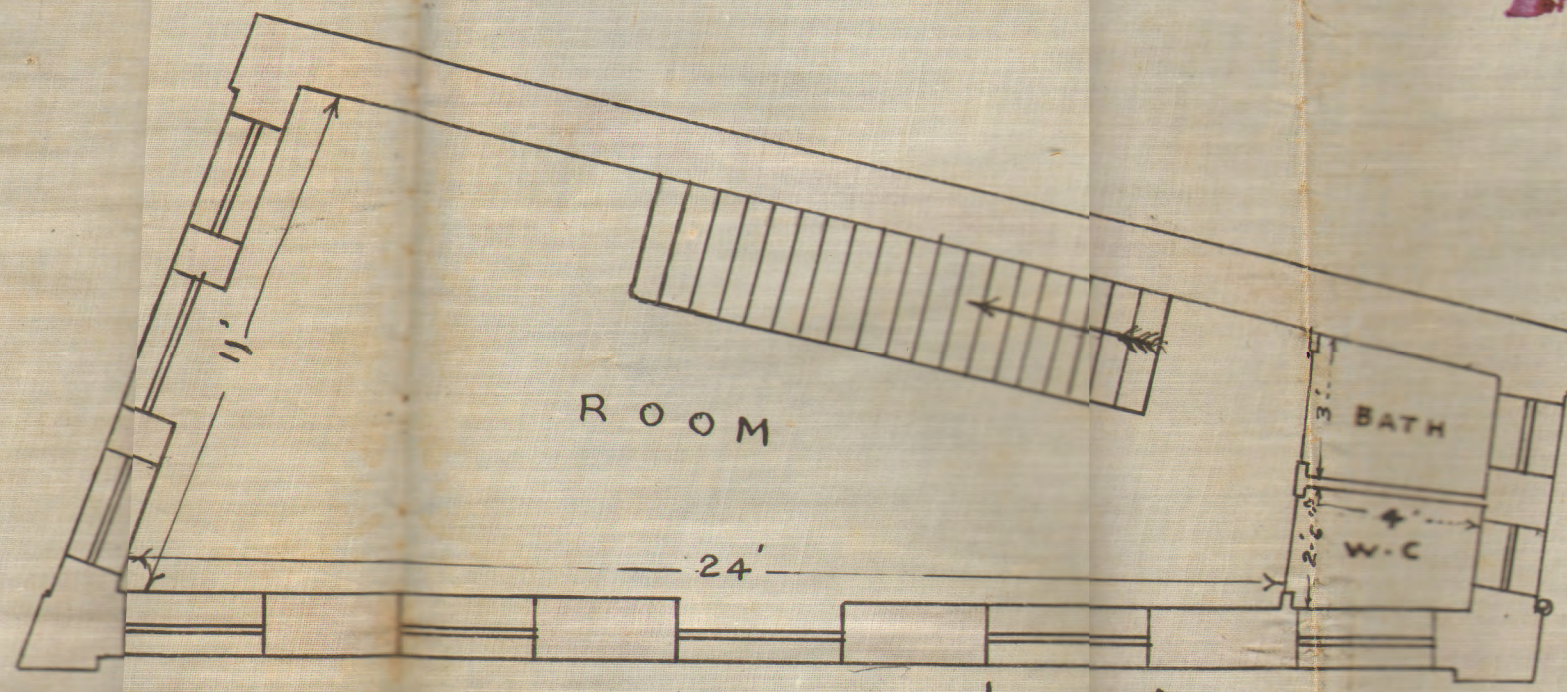


SECOND FLOOR

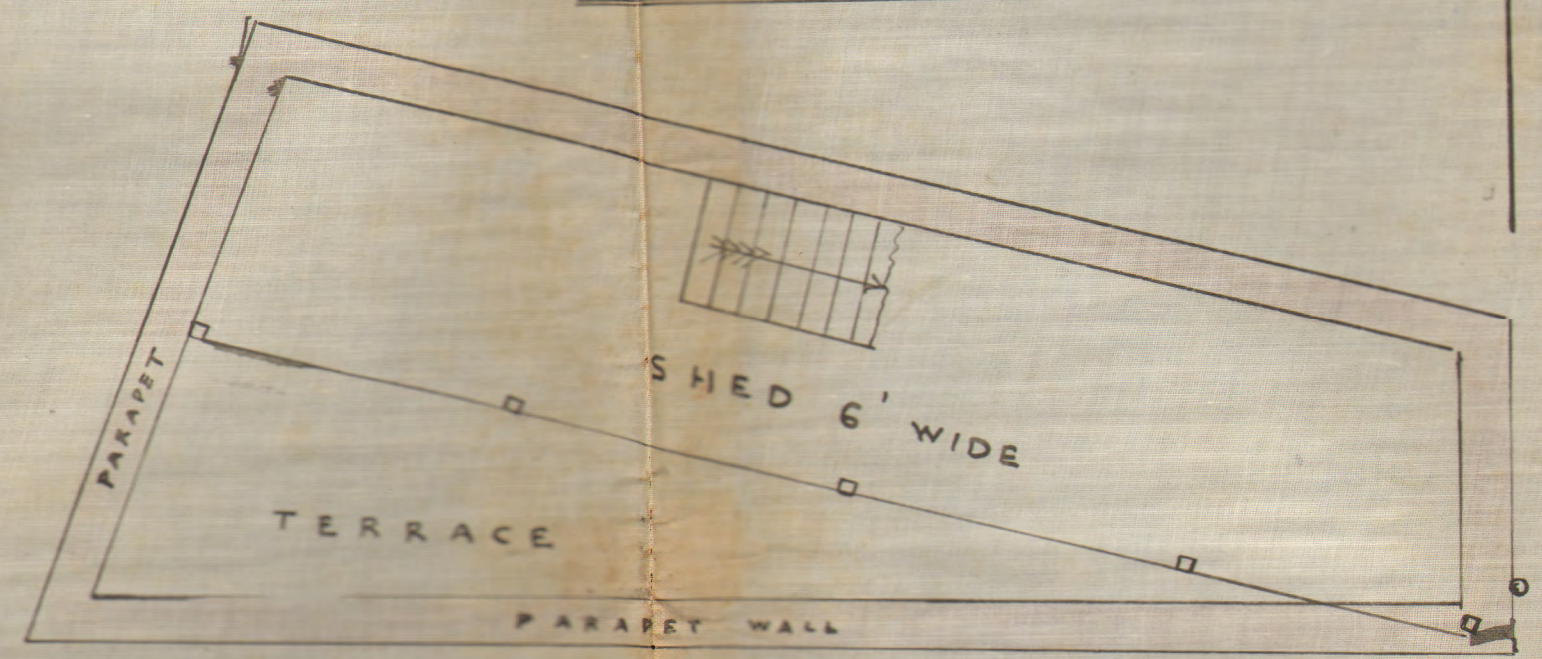

ELEVATION



SECTION ON A-B

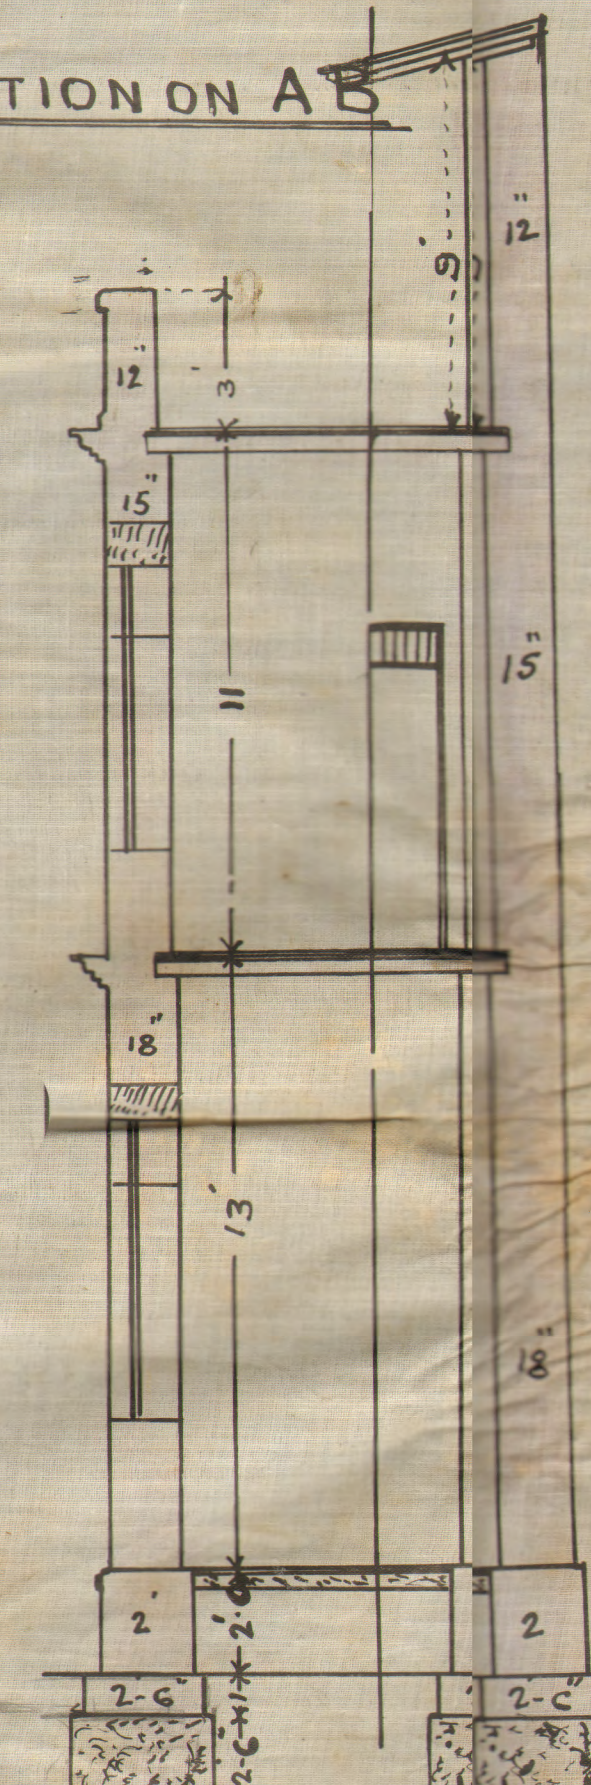

SITE PLAN

SCALE 20 FT = 1 INCH



*Hassan Ali Khan*  
Architect & Surveyor  
Karachi 17-2-17



## PLAN OF PROPOSED BUILDING ON PLOT NO 57, A-25

NAPIER QUARTER


SCALE 1/4" TO AN INCH

APPROVED

*Edward Kirby*  
Engineer.  

SITE PLAN  
SCALE 1/4" TO AN INCH

GROUND PLAN

 

SECTIONAL ELEVATION A.B.



FIRST FLOOR PLAN


