




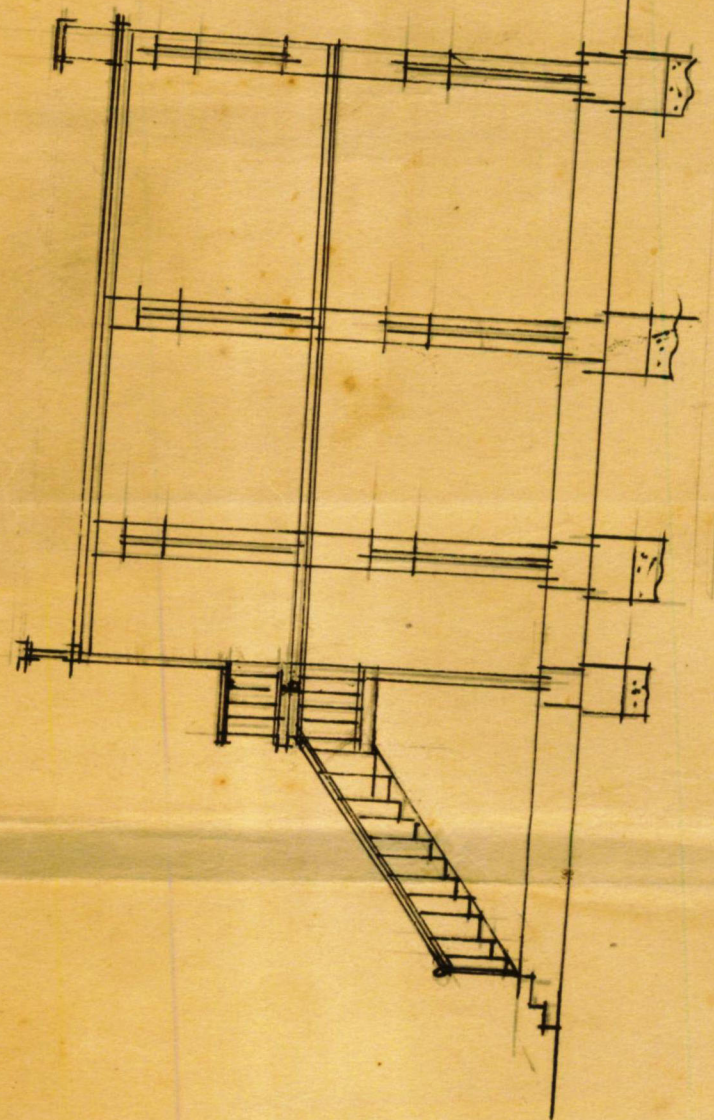

Napier Road.

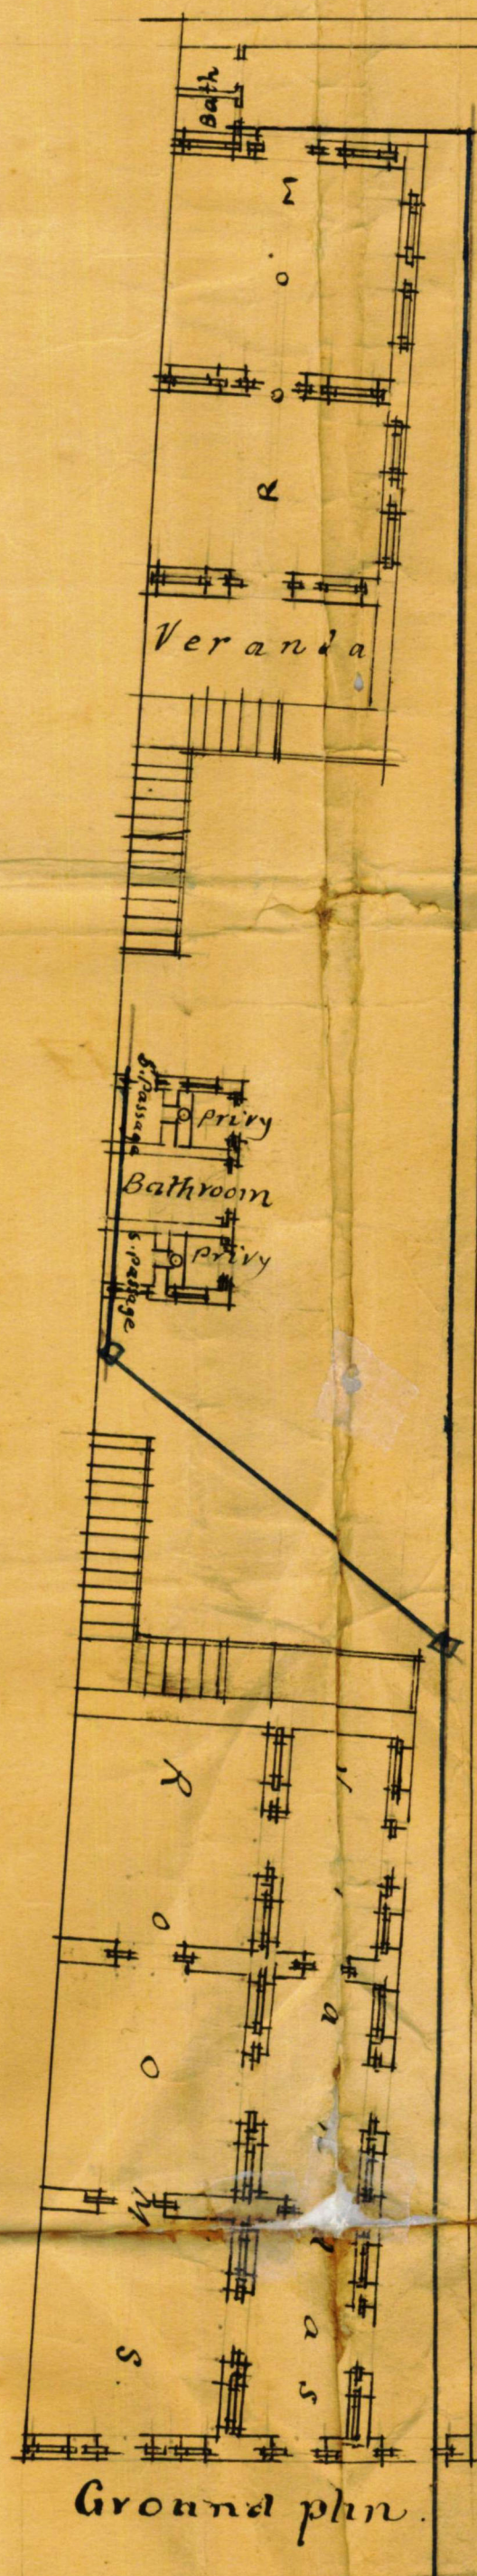

Mustam Lia
26th of A.M. Inst., C.E.,
Engineer,
Karachi Municipality.

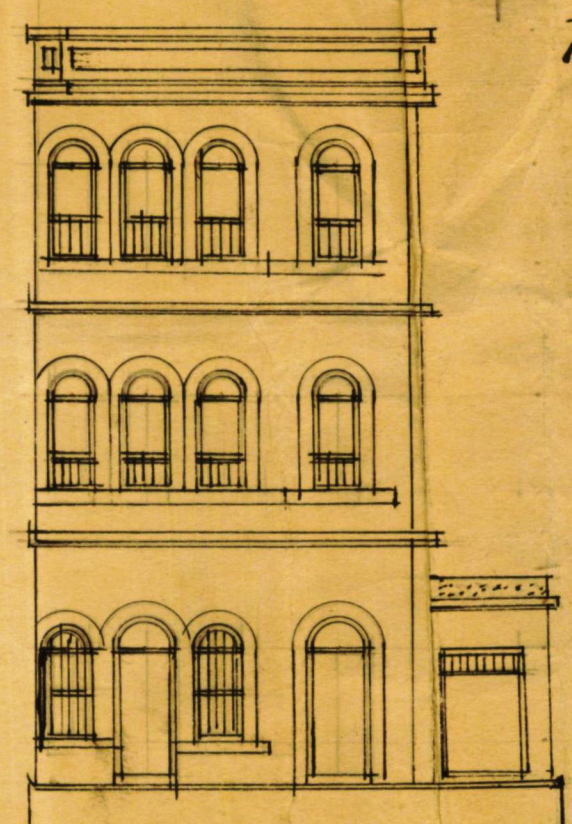

Elevation.

The plan showing the house to
be built on plot No. 12. D3.
Garden Quarter.
Scale 10 feet to one inch.
21/12/1901