




Plan showing proposed building to be rebuilt
on Plot No. $\frac{90A}{1}$ A, 24 Napier Quarter.
Scale 5 feet=1 Inch.

M.I.C.E. M.I.M.E.
Chief Officer & Ag. Engineer,
Karachi Municipality.




I. J. J. J. J.


M.I.C.E. M.I.M.E.
Chief Officer & Ag. Engineer,
Karachi Municipality.

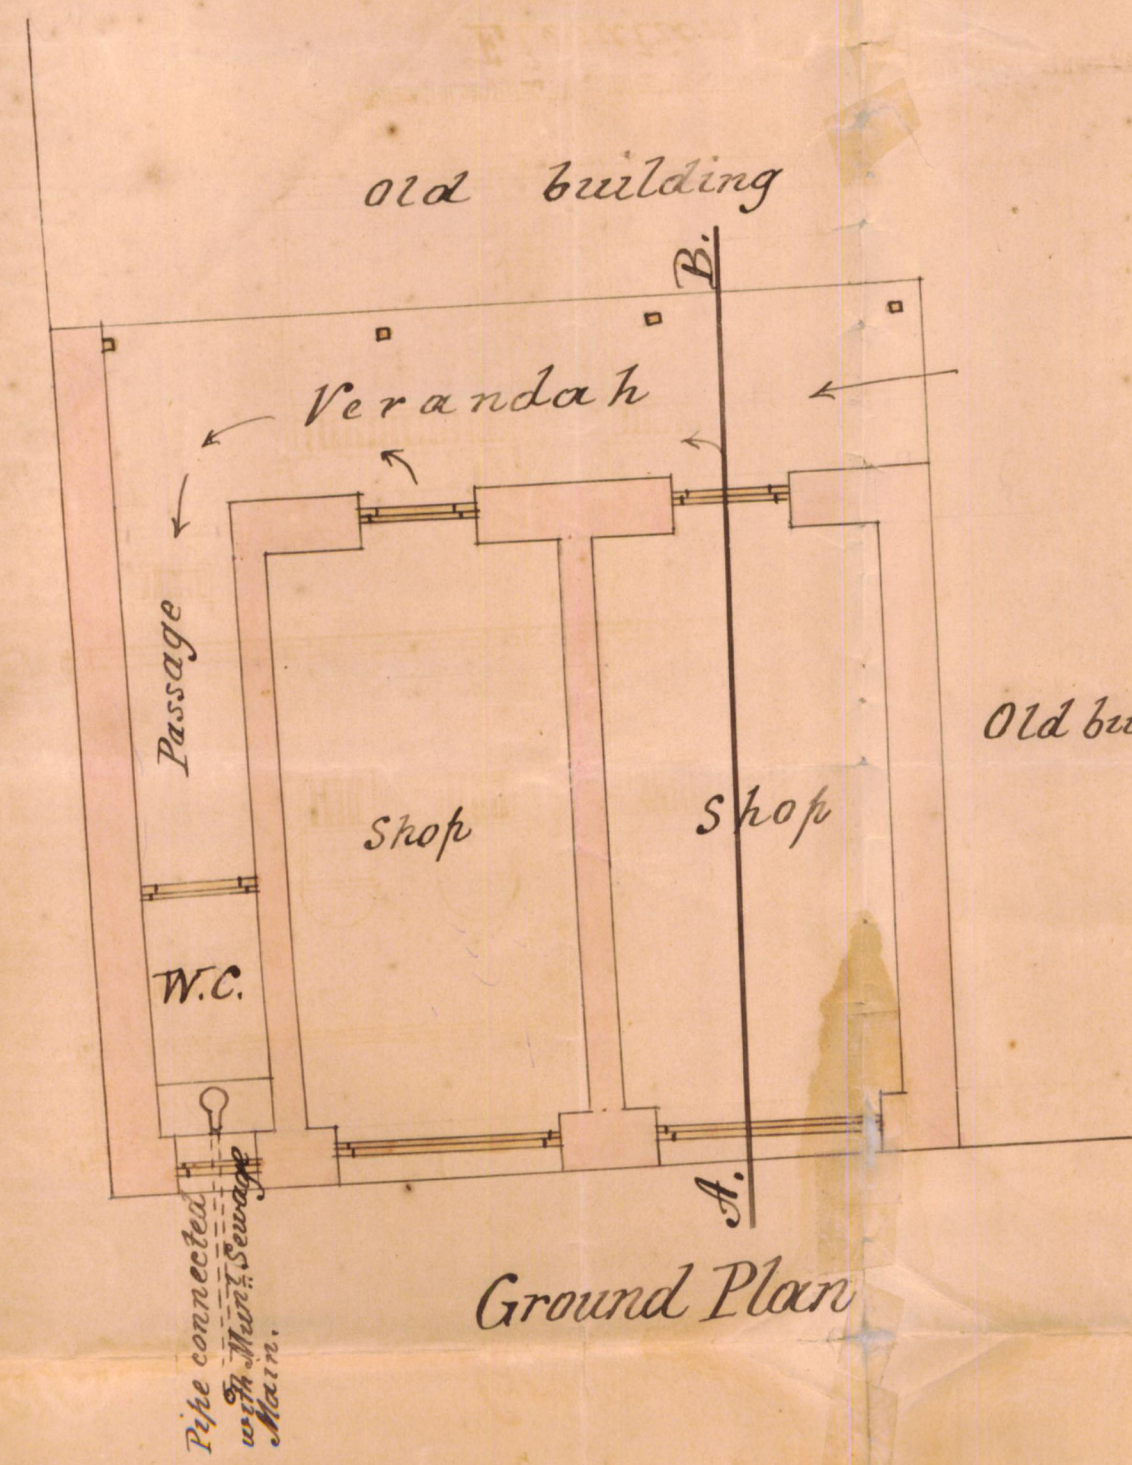


Ground Plan

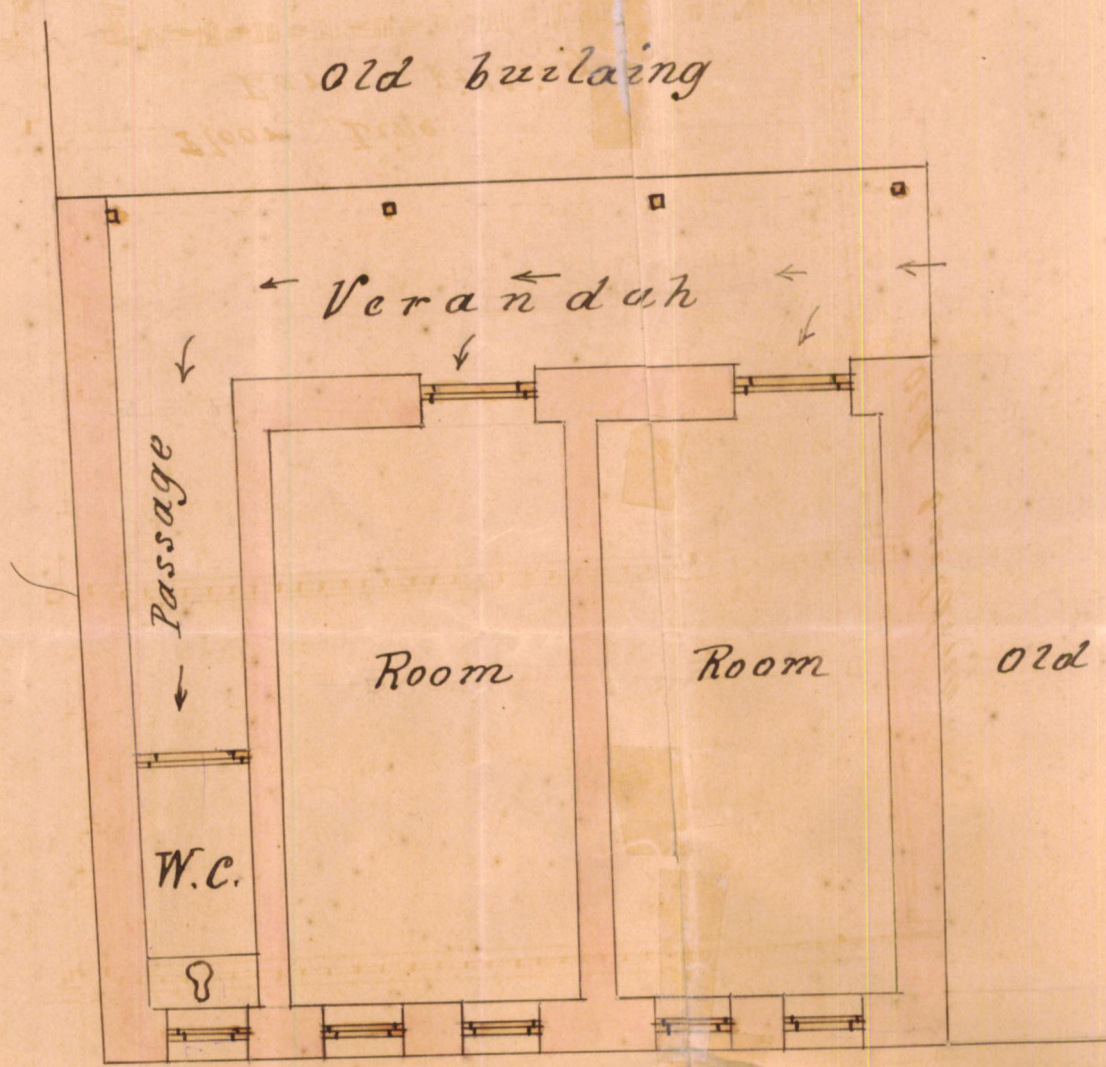


Plan of Upper Floor.

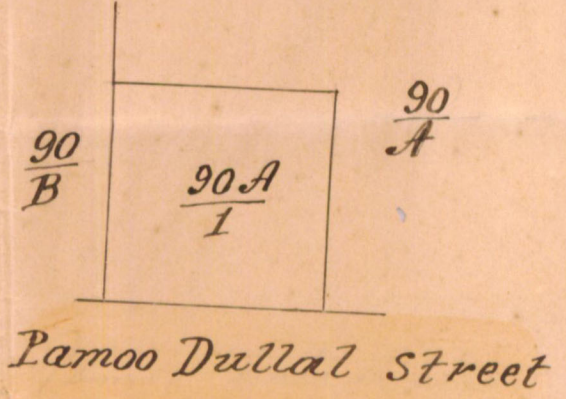

Block Plan
Scale 20 feet=1 Inch.

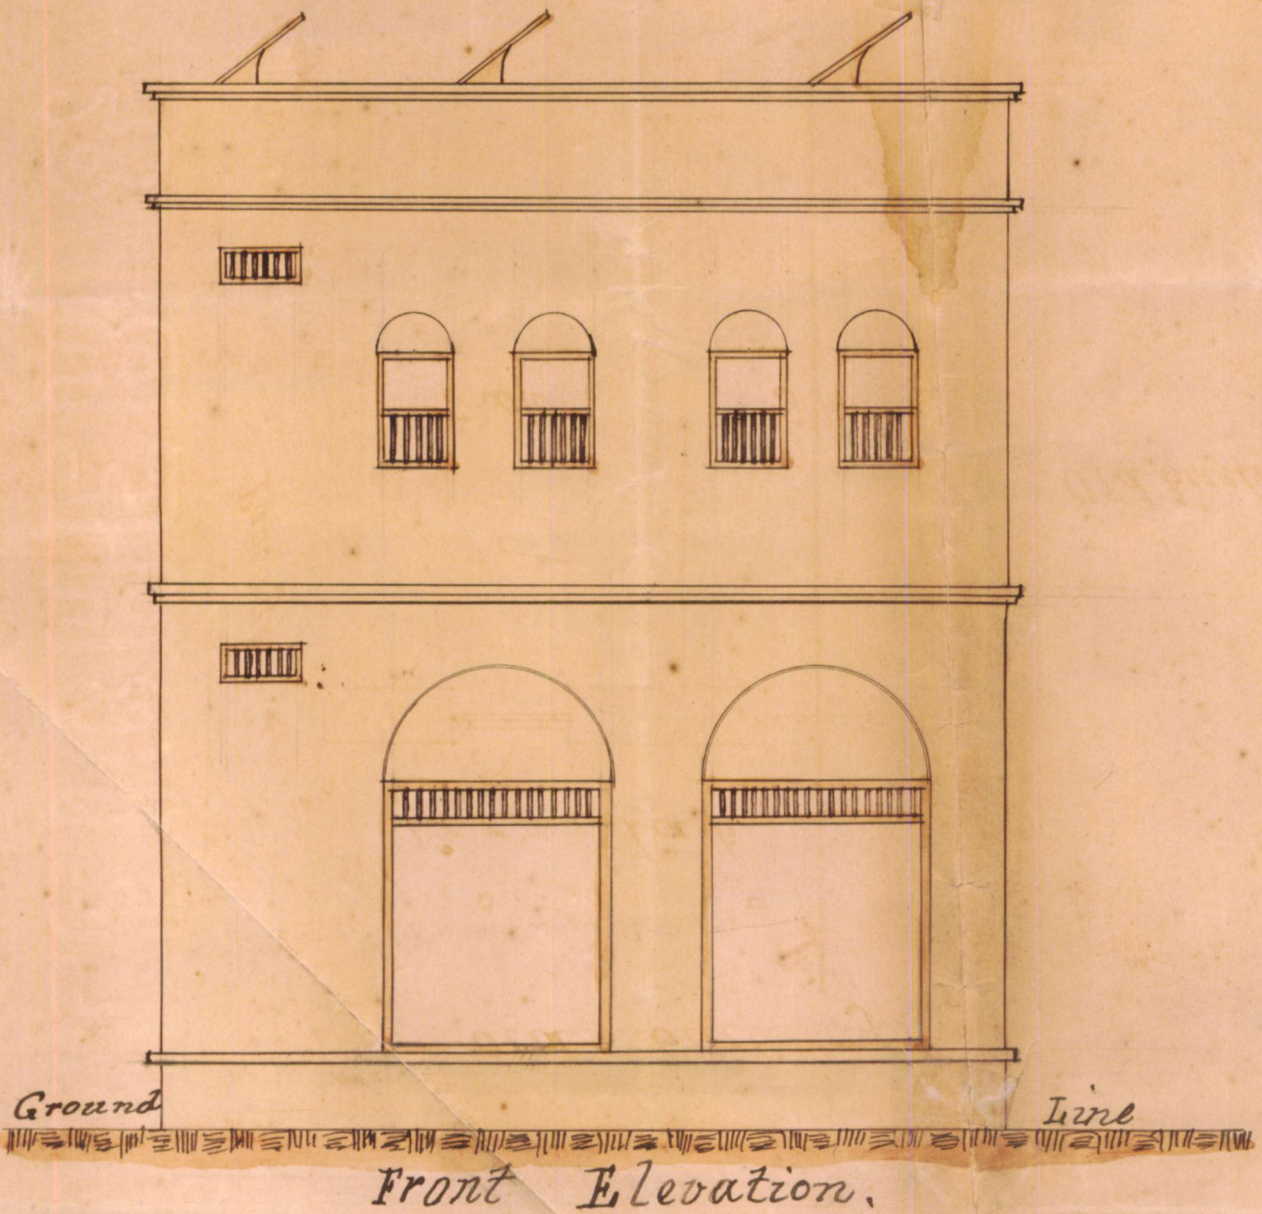

Front Elevation.

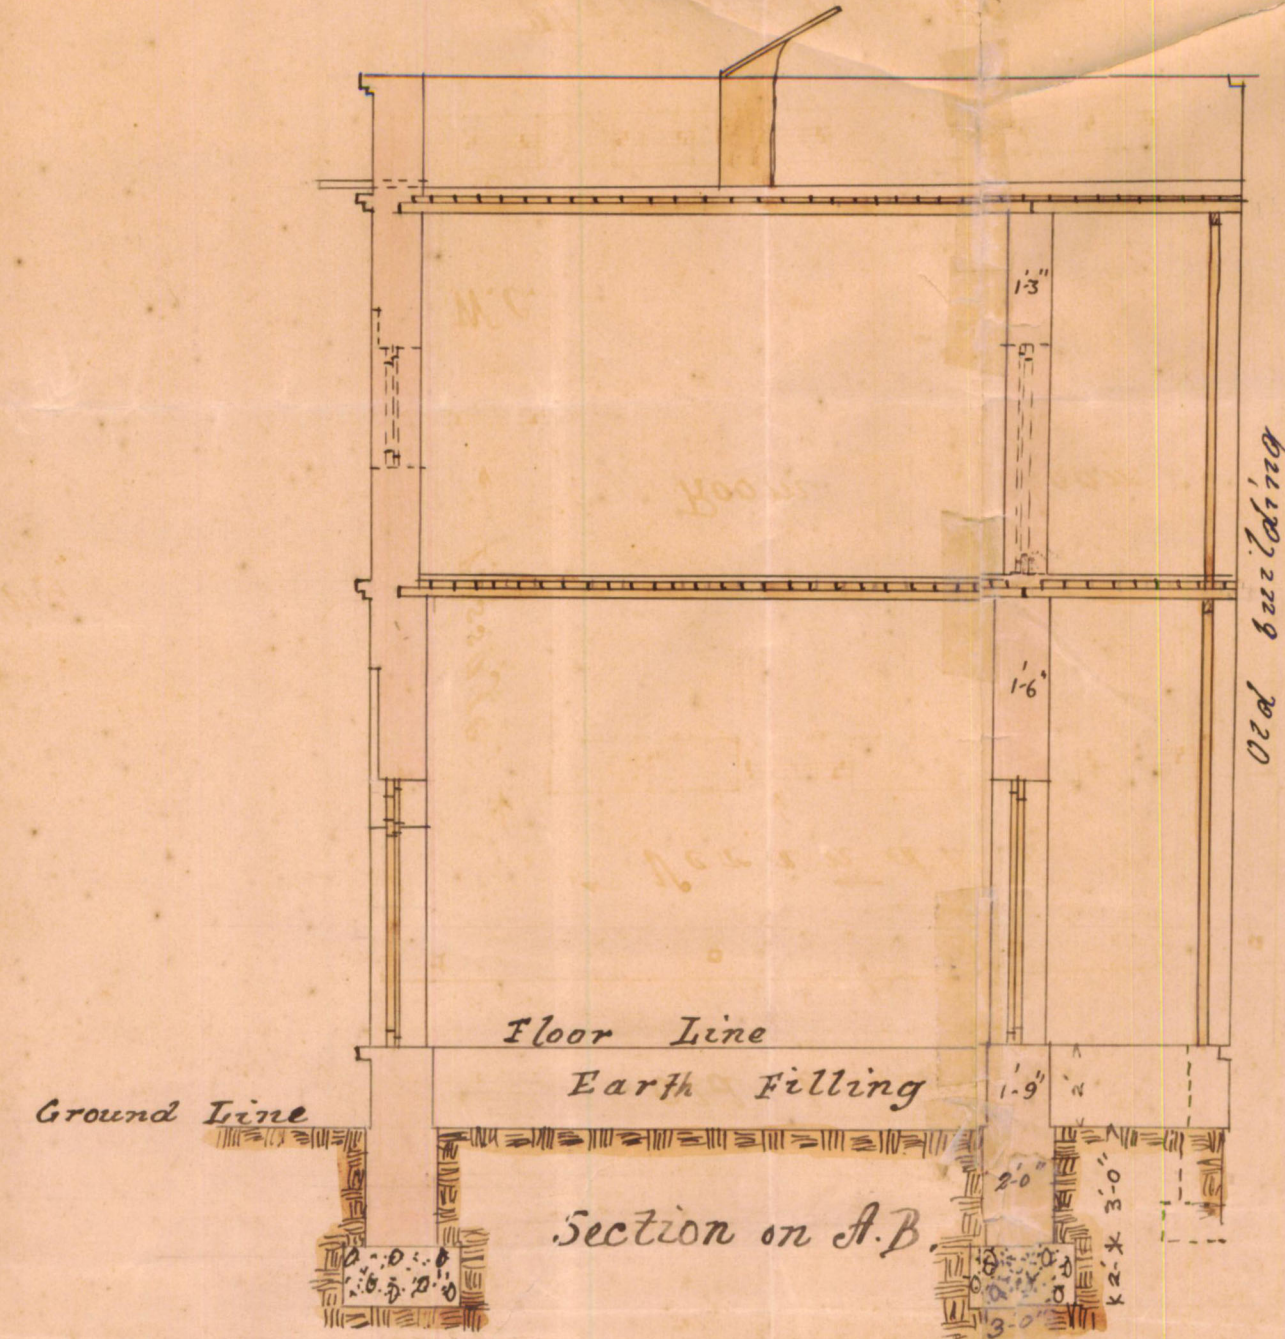

Section on A.B.