Heritage KMR.MID.StQ.1908-1909.01(i)

Accompaniment to K.C.R. No. D/

OFFICE COPY

COLLECTORATE ------ KARACHI.

TALUKA ------ KARACHI.

DEH ------ KARACHI.

| CLASS OF LAND | SURVEY No. | PURPOSE FOR WHICH REQUIRED | AREA CLAIMED | REMARK |
|---|---|---|---|---|
| MUNICIPAL WATE LAND | NIL | FOR NEW WAGON REPAIRING YARD AND STAFF QRS | 37.61 ACRES (REPAIRING & WAGON) | |
| | | TOTAL ACRES | 37.61 | |

N.B.- THE AREA OF PLOT MARKED A.B.C.D.E.F.G.H. IS = 13.45 ACRES = 65116.66 SQUARE YARDS.
THE AREA OF PLOT MARKED B.J.K.L.M.N.E.D.C IS = 24.16 ACRES = 117530 SQUARE YARDS.
TOTAL AREA OF THE WHOLE PLOT MARKED A.B.J.K.L.D.N.E.F.G.H. IS = 37.61 ACRES = 182646.66 SQUARE YDS.

| | |
|---|---|
| ACRES | |
| 13.45 | |
| 24.16 | |
| 37.61 | |

KMR.MID.StQ.1908-1909.01(i)

Accompaniment to X.E.N.K.C.E. No. 91/-

C-225

Heritage KMR.MID.StQ.1908-1909.01(i)

C-188.a.

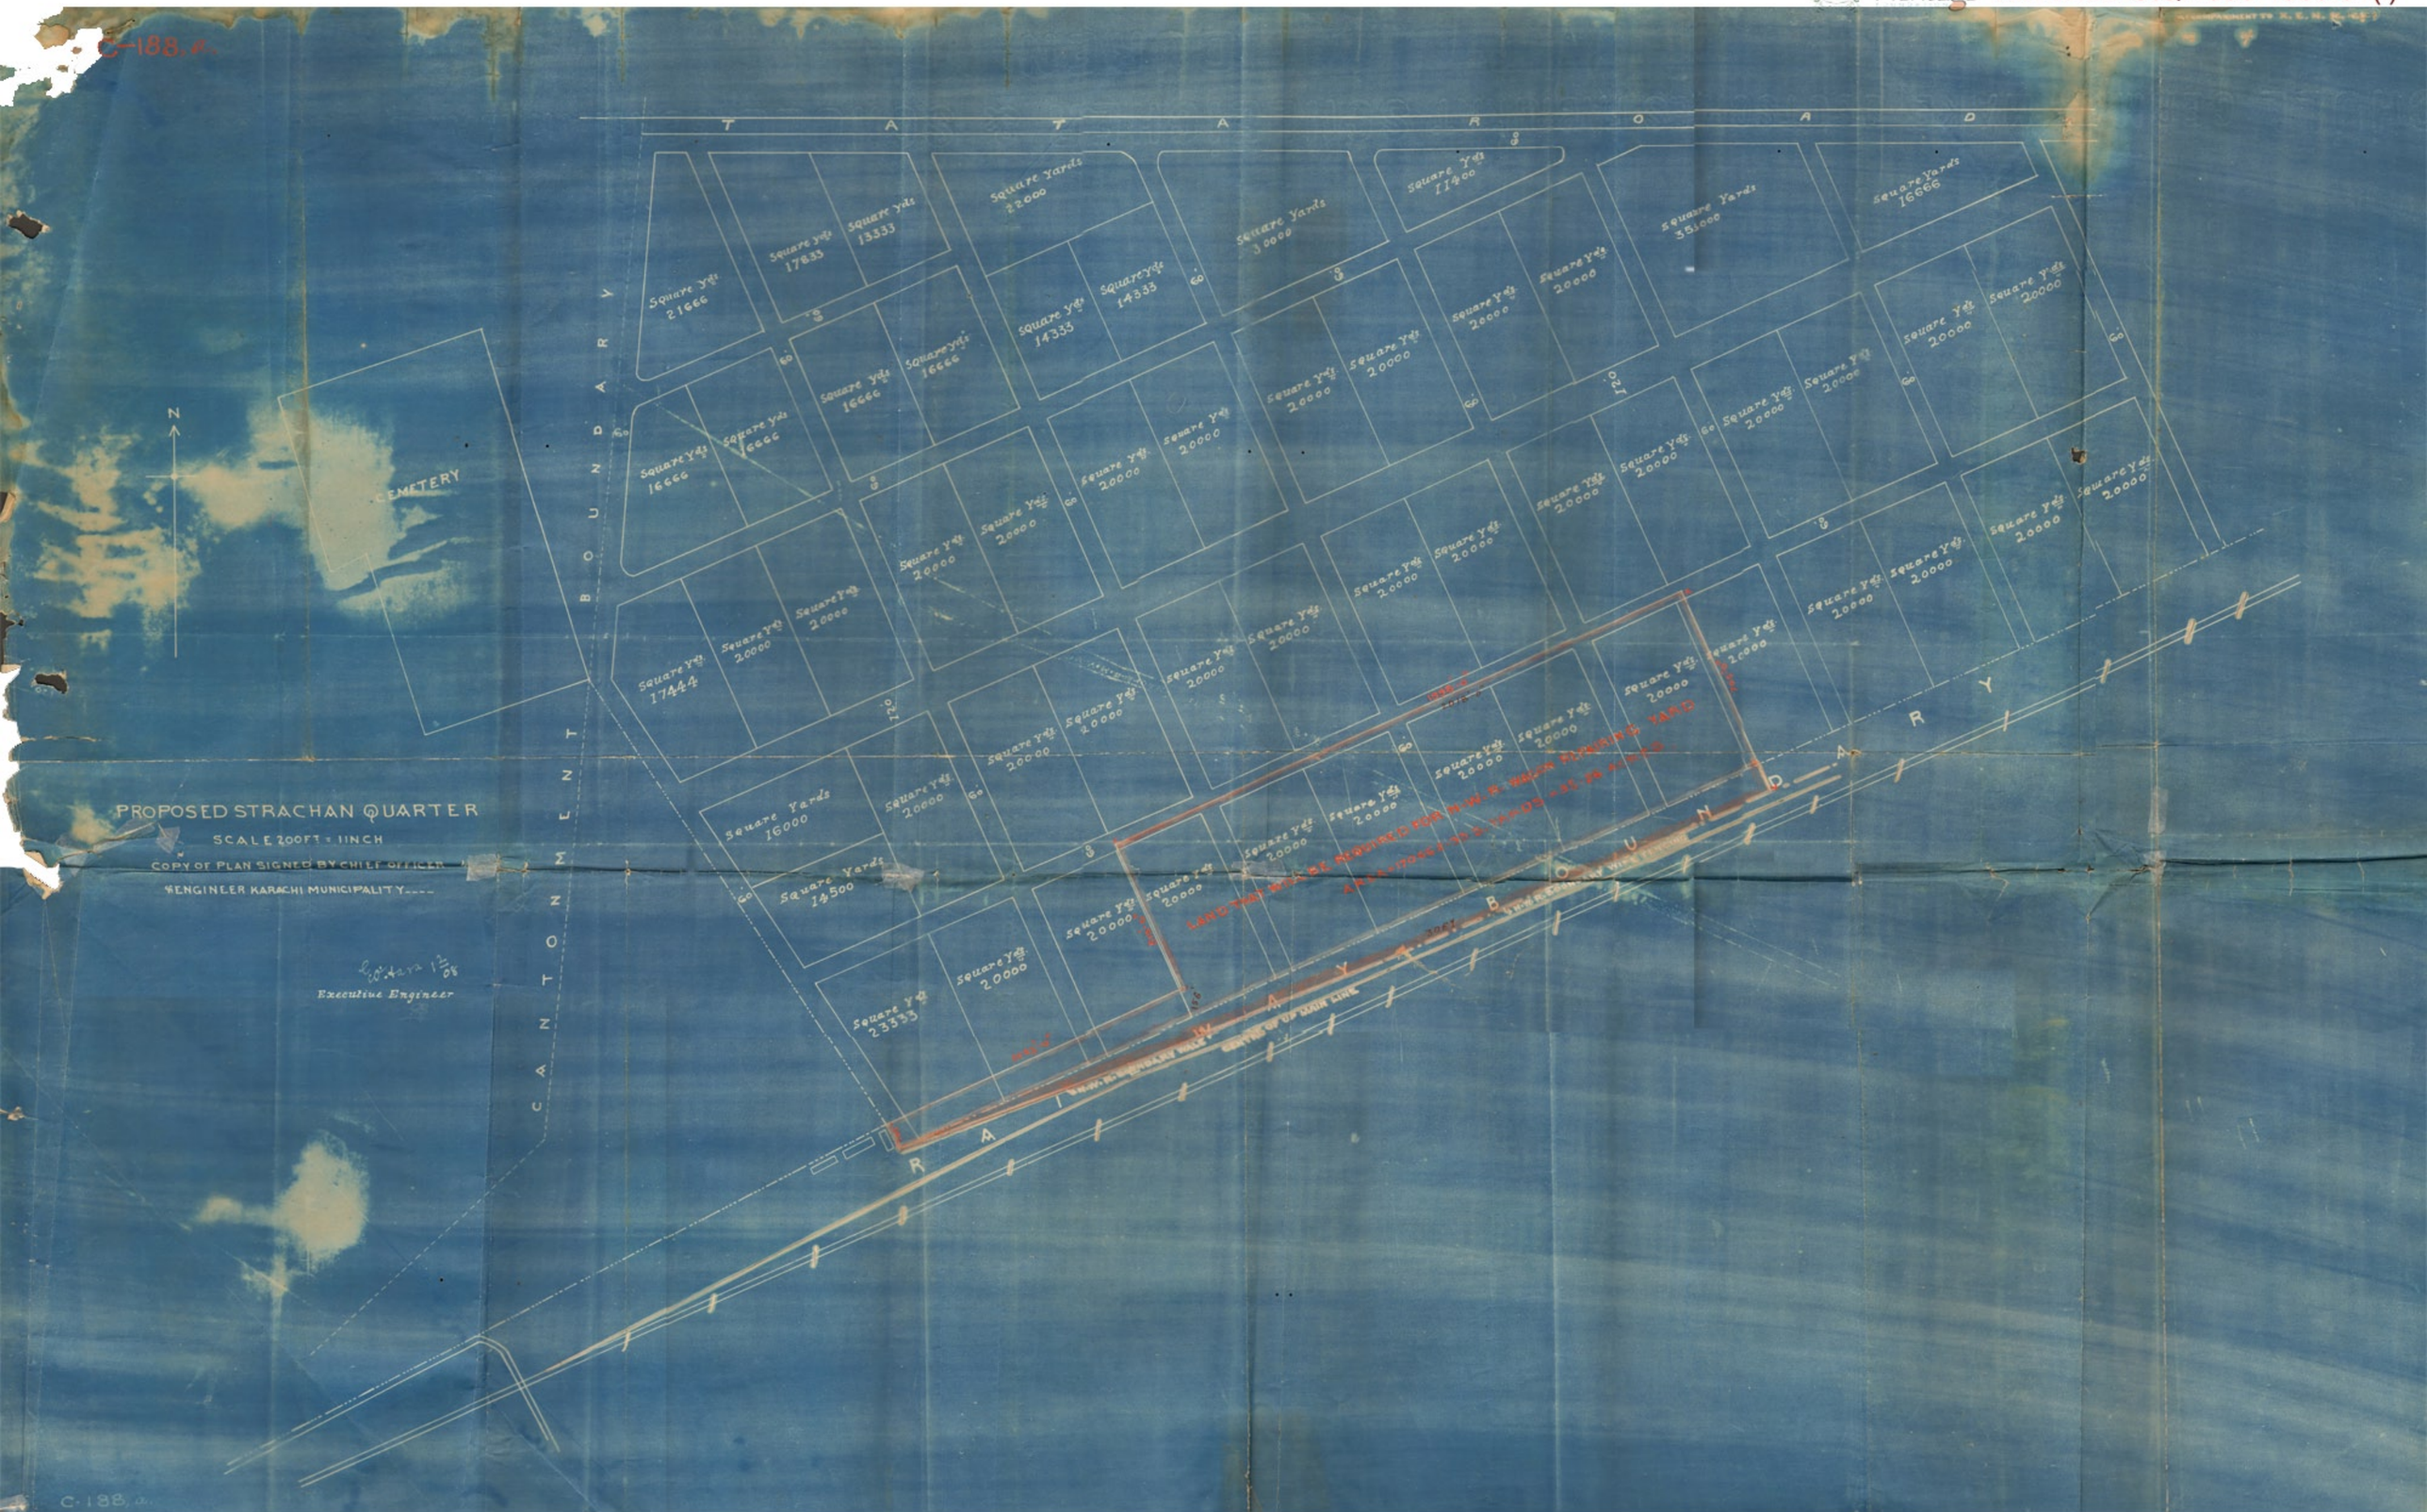
T A T T A R O A D
B O U N D A R Y
C A N T O N M E N T
N
CEMETERY
Square Yds 21666
Square Yds 17833
Square Yds 13333
Square Yards 22000
Square Yds 14333
Square Yds 14333
Square Yards 3000
Square Yds 11400
Square Yards 35000
Square Yards 16666
Square Yds 16666
Square Yds 16666
Square Yds 16666
Square Yds 16666
Square Yds 20000
Square Yds 17444
Square Yds 20000
Square Yds 20000
Square Yds 20000
Square Yds 20000
Square Yards 16000
Square Yards 14500
Square Yds 23333
Square Yds 20000
Square Yds 20000
Square Yds 20000
Square Yds 20000