My New Project

TOTAL AREA: 1038.63 sq ft • **LIVING AREA:** 1016.64 sq ft • **FLOORS:** 1 • **ROOMS:** 11

magicplan

▼ Ground Floor

TOTAL AREA: 1038.63 sq ft • **LIVING AREA:** 1016.64 sq ft • **ROOMS:** 11

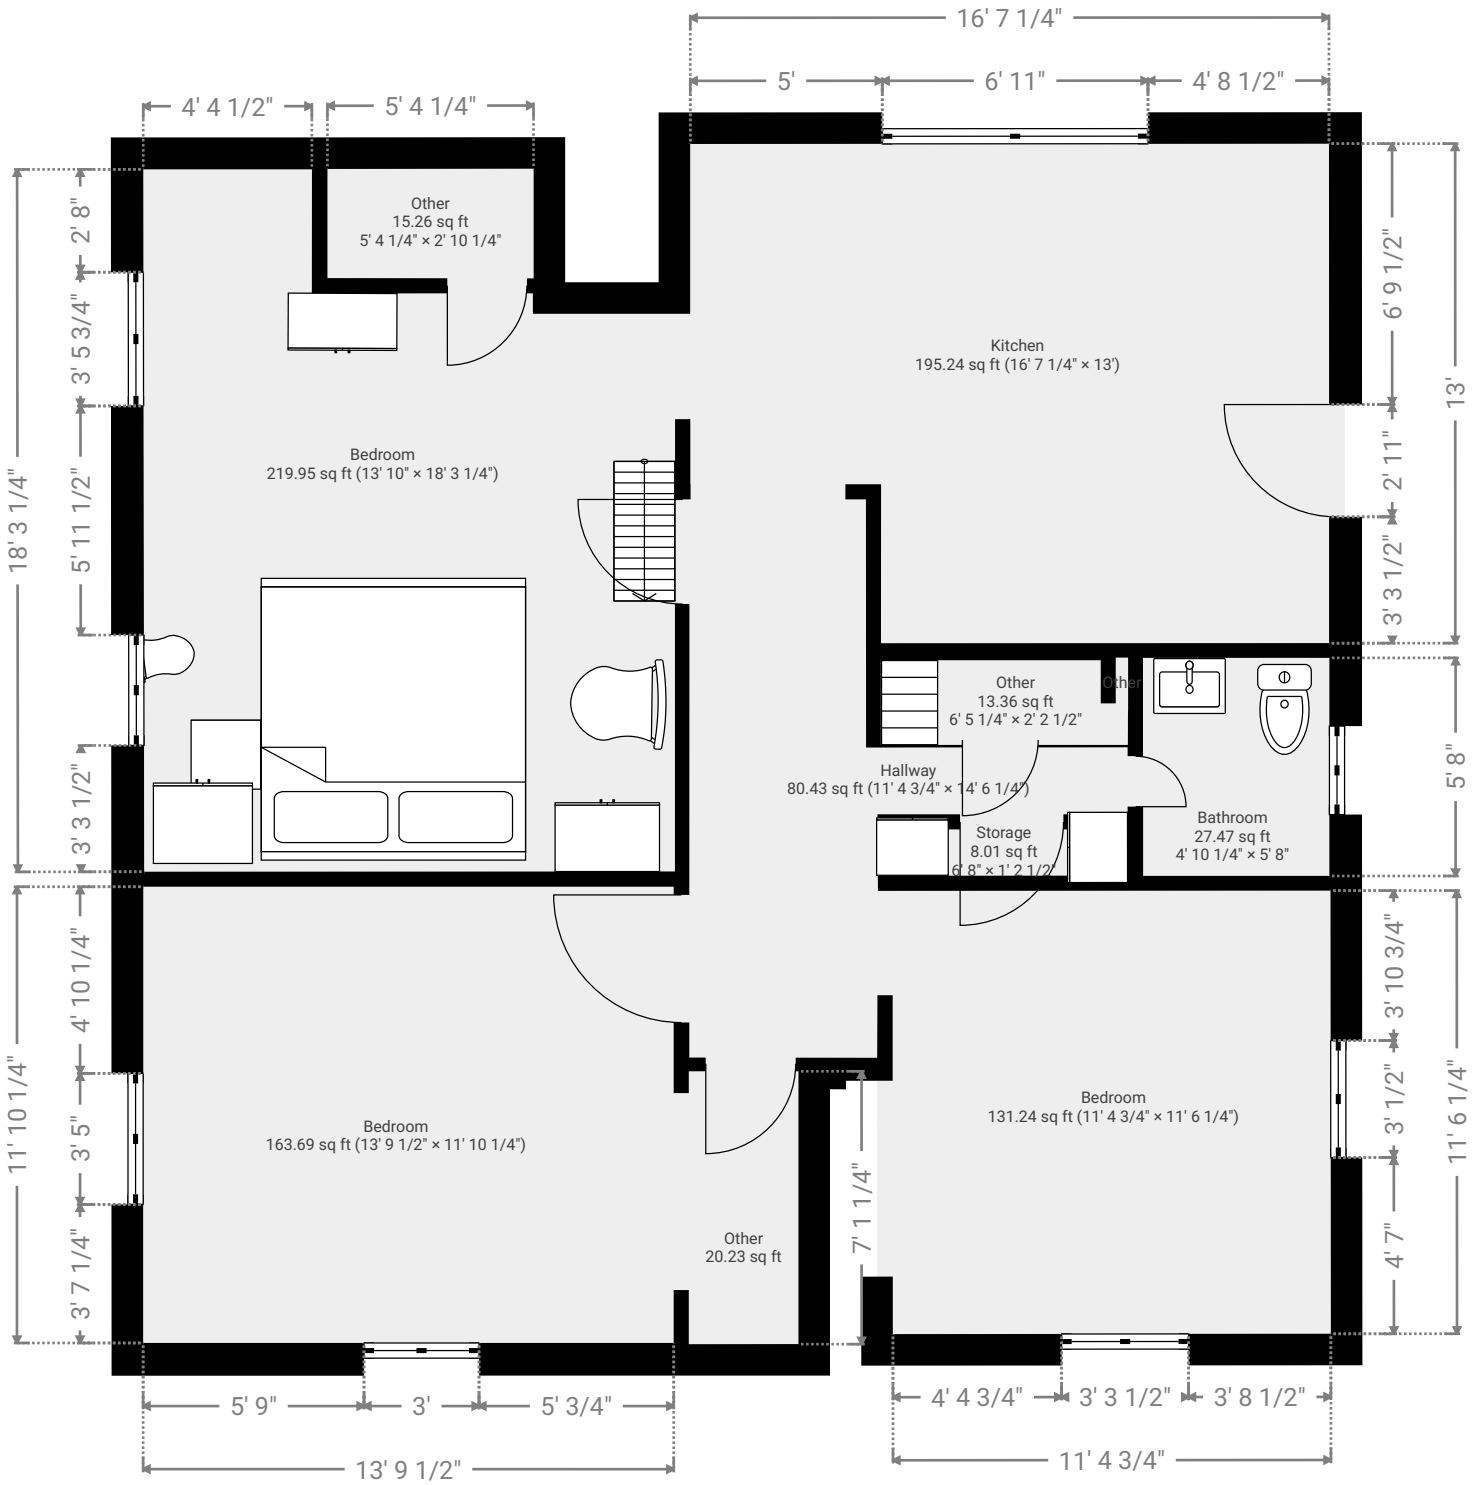

THIS FLOOR PLAN IS PROVIDED WITHOUT WARRANTY OF ANY KIND. SENSOPIA DISCLAIMS ANY WARRANTY INCLUDING, WITHOUT LIMITATION, SATISFACTORY QUALITY OR ACCURACY OF DIMENSIONS.

0' 2' 4' 6' 8'

1:60