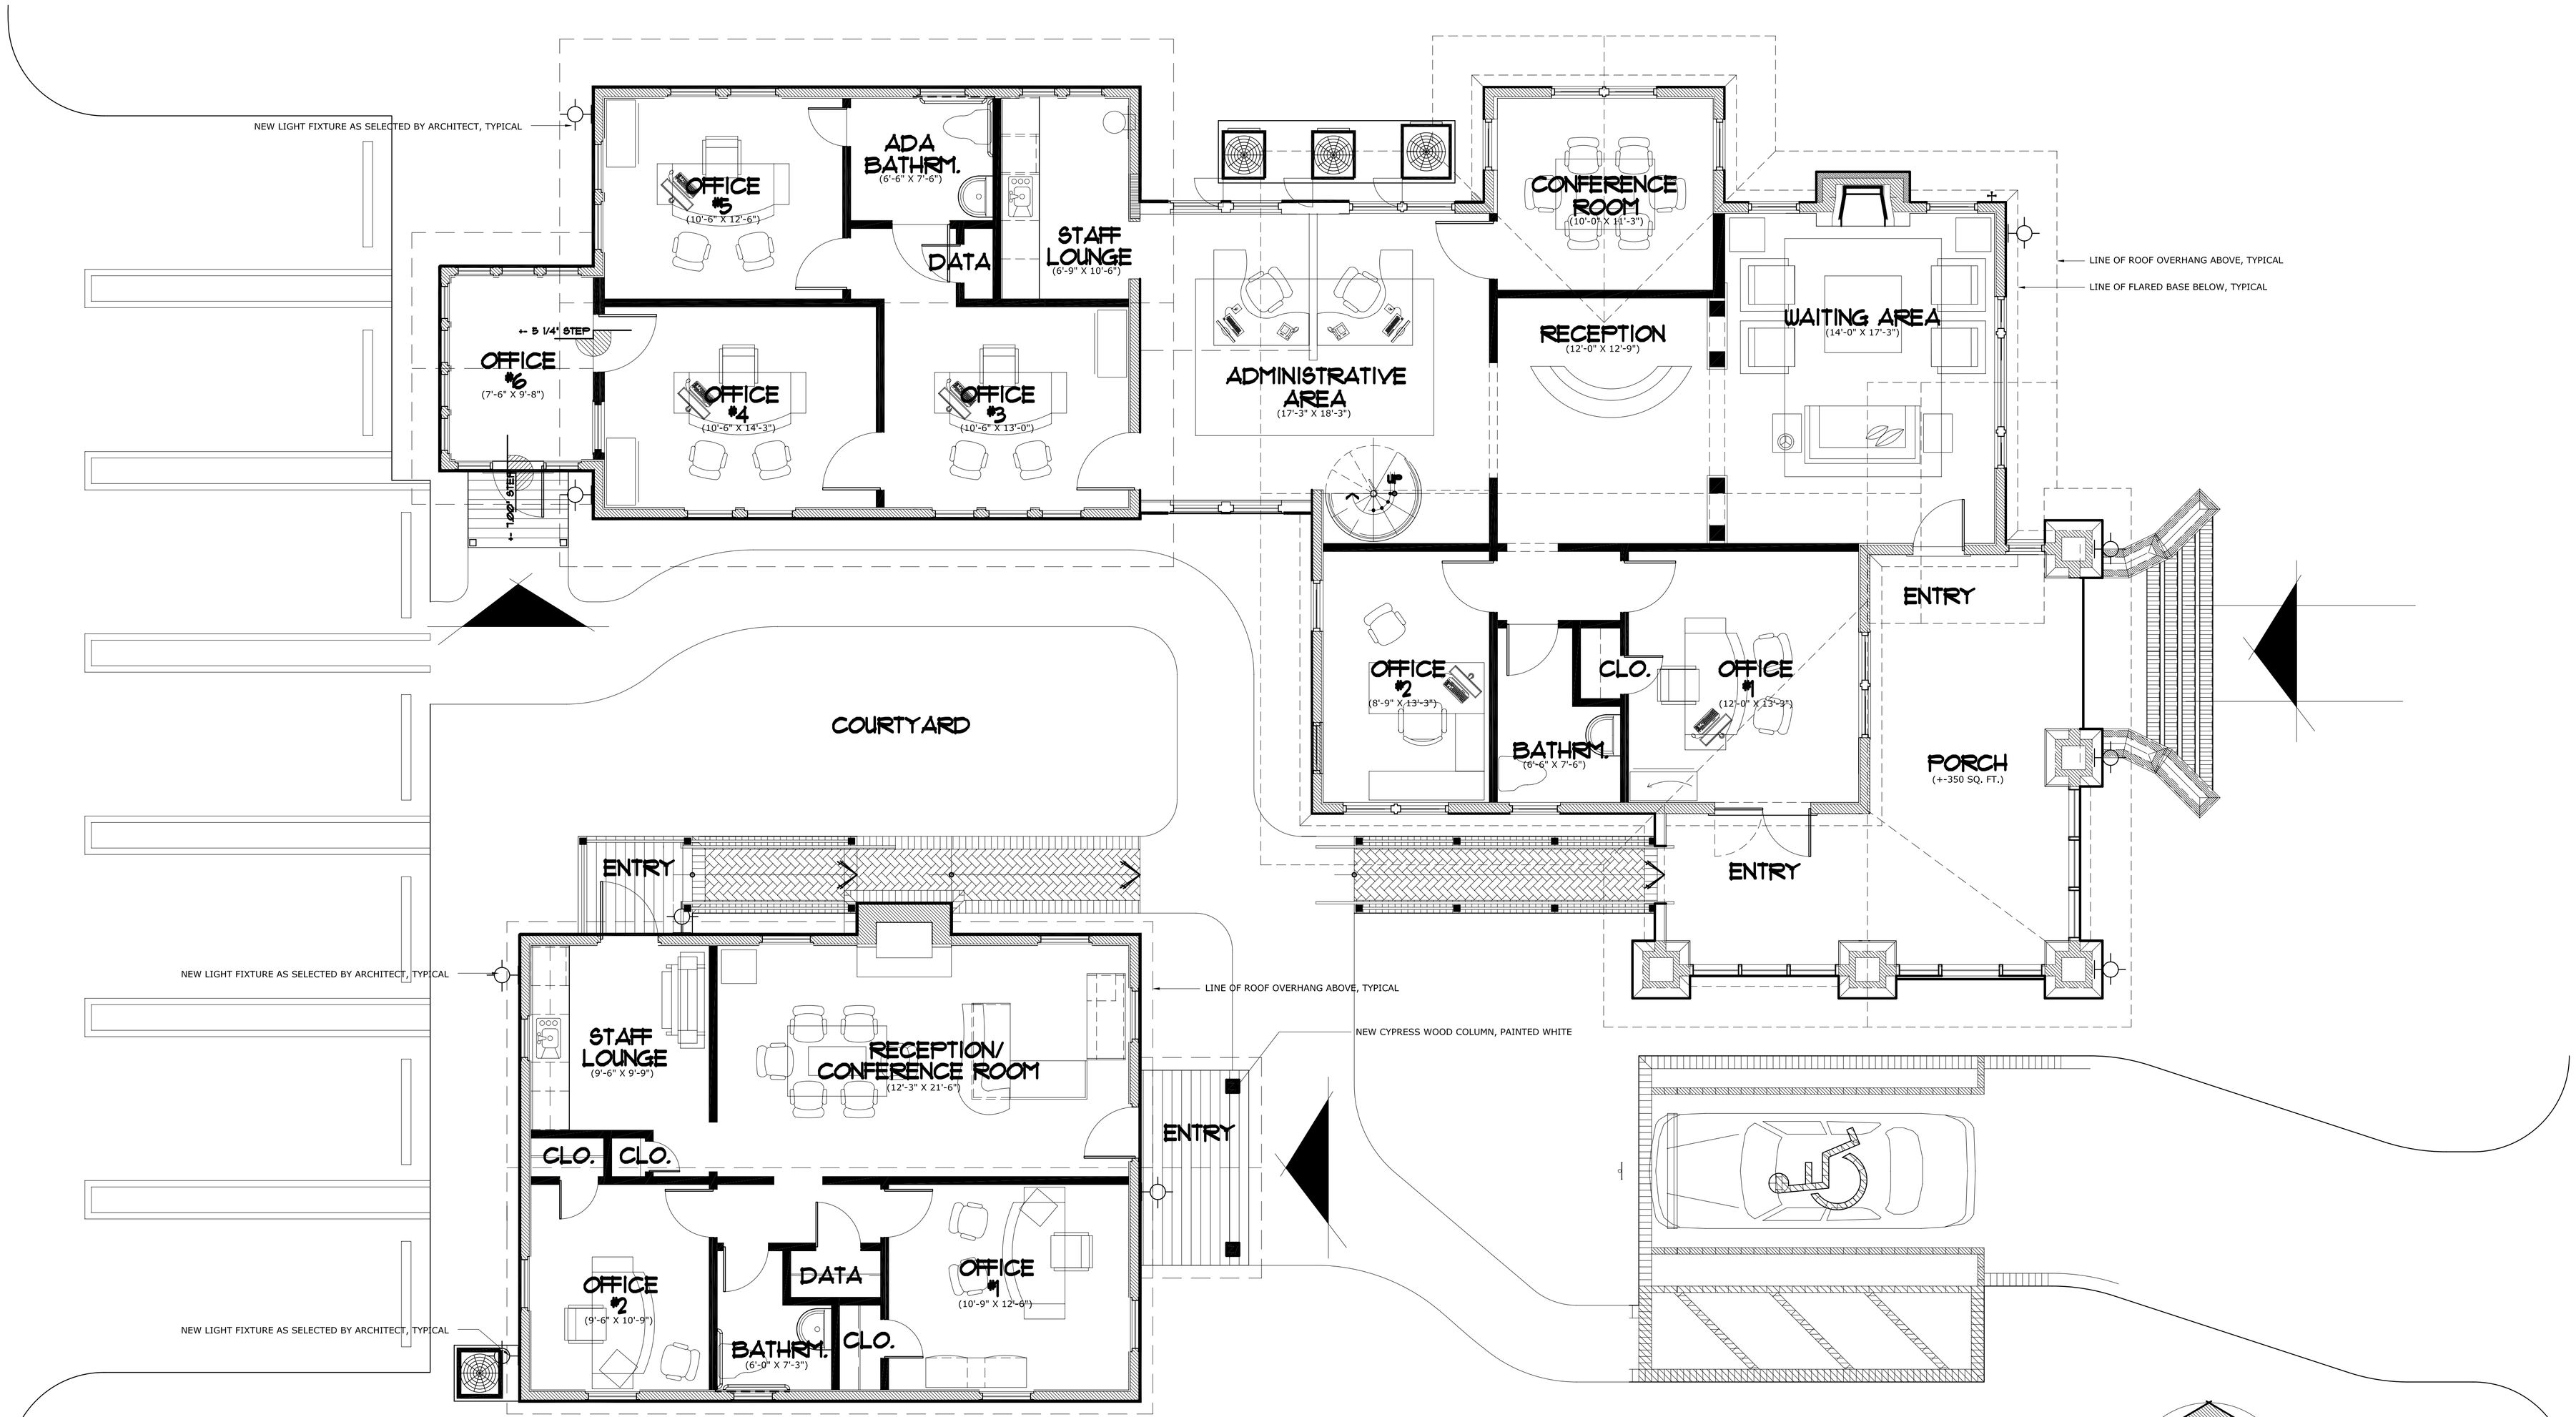

FLOOR PLANS

SCALE: 1/4" = 1'-0"

COSTIN'S COTTAGES

114 NE 1ST AVENUE

DELRAY BEACH, FLORIDA 33444

PROJECT NORTH

COPE ARCHITECTS, INC.
80 NE 4TH AVENUE
DELRAY BEACH, FLORIDA 33483-4564
ARCHITECTURE - PLANNING - INTERIORS
PHO 561 274-6706 FAX 561 274-6707