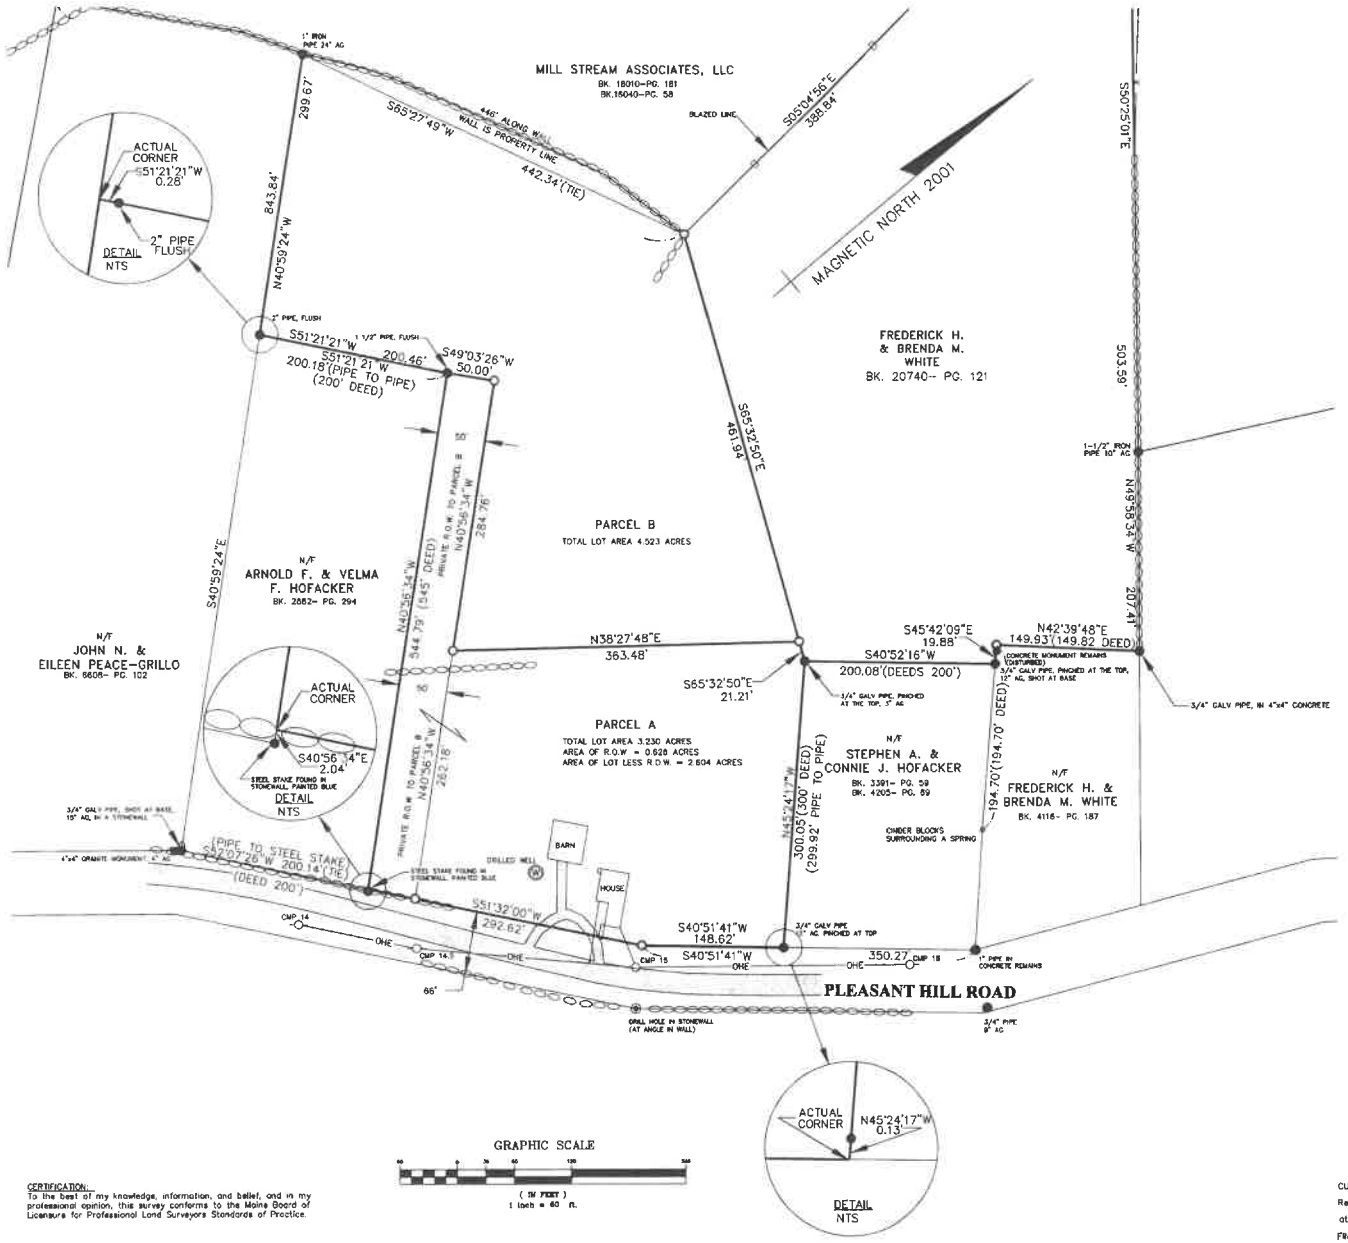


LEGEND

- IRON ROD/PIPE/REBAR FOUND
- DRILL HOLE FOUND
- GRANITE MONUMENT FOUND
- 5/8" REBAR SET
- UTILITY POLE
- OHE — OVERHEAD UTILITY LINE
- SURVEYED LINE
- STONE WALL

CERTIFICATION:
To the best of my knowledge, information, and belief, and in my professional opinion, this survey conforms to the Maine Board of Licensure for Professional Land Surveyors Standards of Practice.

State of Maine
CUMBERLAND, ss. Registry of Deeds
Received _____
at ___H___M. and recorded in
File # _____
ATTEST
_____
REGISTRAR

State of Maine, Cumberland SS
Registry of Deeds
Received June 05, 2006
at 2 h. 41 m. P M and recorded in
Plan Book 206 Page 5
Attest: John B. O'Brien Register

ASSOCIATED DESIGN PARTNERS INC.
80 Leighton Road
Falmouth, Maine 04105
Office: (207) 878-1751
Fax: (207) 878-1788
E-Mail: adp@adpengineering.com

THIS DRAWING, DESIGN AND ELECTRONIC FILE ARE THE PROPERTY OF ASSOCIATED DESIGN PARTNERS, INC. THE REPRODUCTION, COPYING OR ANY OTHER USE OF THIS DOCUMENT WITHOUT WRITTEN CONSENT IS PROHIBITED

PROJECT: MARK M. DORSEY, INC
record owner

SHEET TITLE: Pleasant Hill Road, Freeport
BOUNDARY SUVEY & DIVISION OF PROPERTY

REVISIONS			
No.	BY	DESCRIPTION	DATE
1			
2			
3			
4			

DATE : 04-05-05
SCALE 1"=60'
DESIGN BY: N/A
DRAWN BY: AJC
FILE #:05015GRY.DWG
PROJECT NUMBER:
05015
SHEET NO:
BS