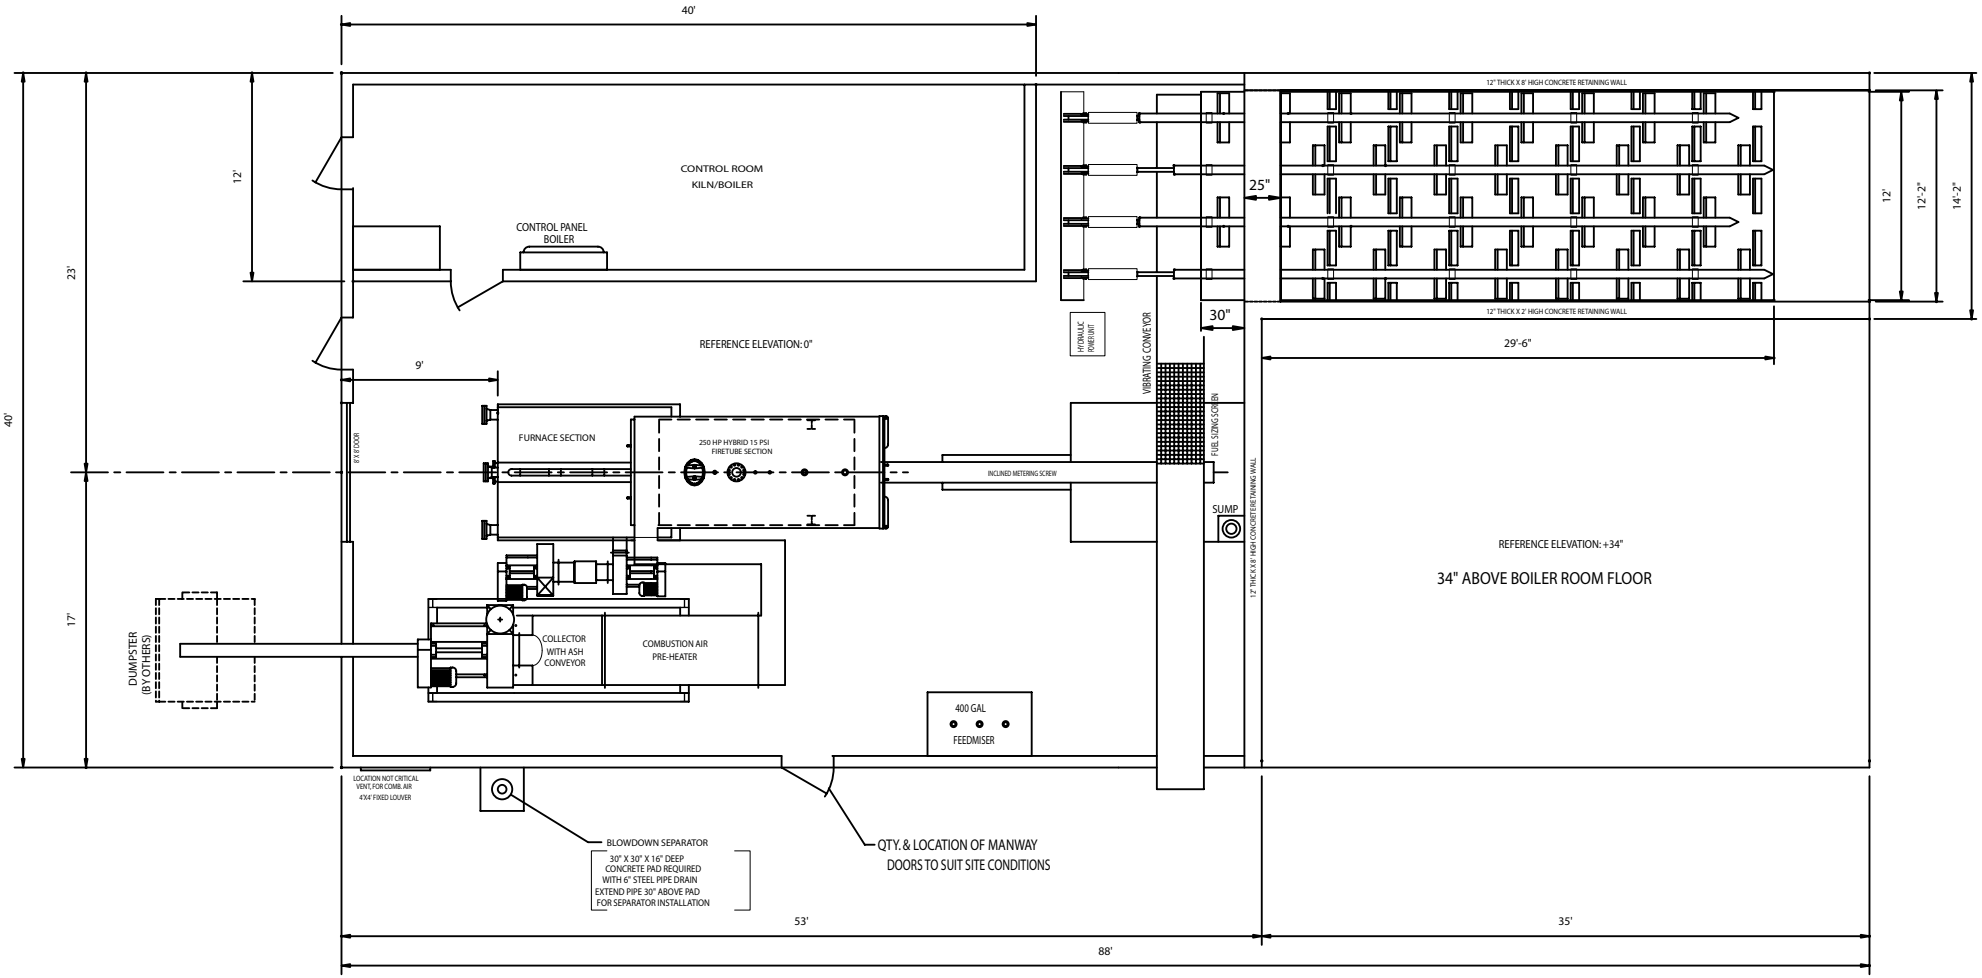

PLAN VIEW

SFD# 250 HP
Hybrid w/ walking floor
fuel feed system.