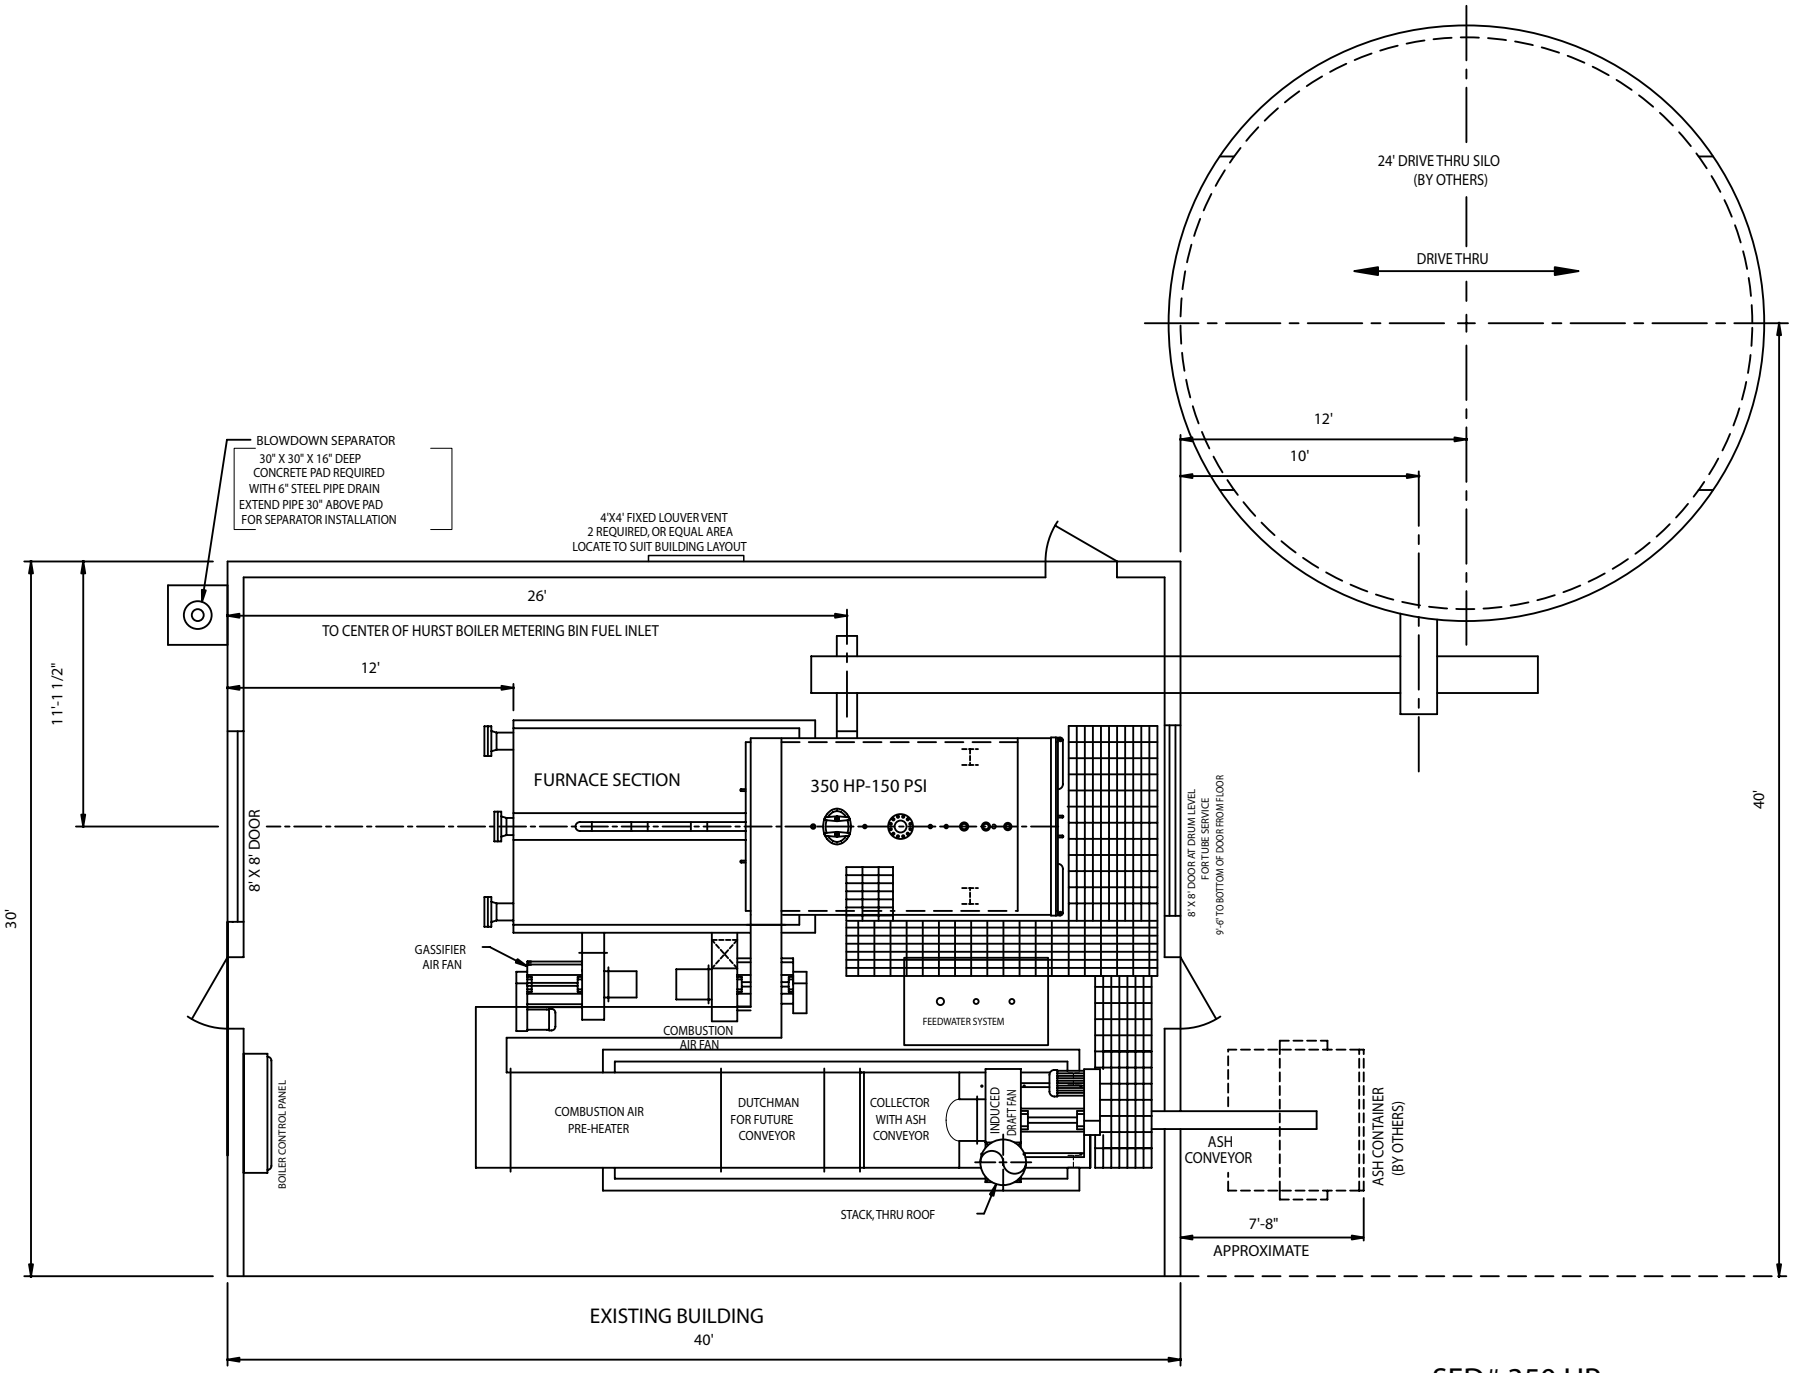

PLAN VIEW

SFD# 350 HP
Hybrid w/ silo
fuel feed system.