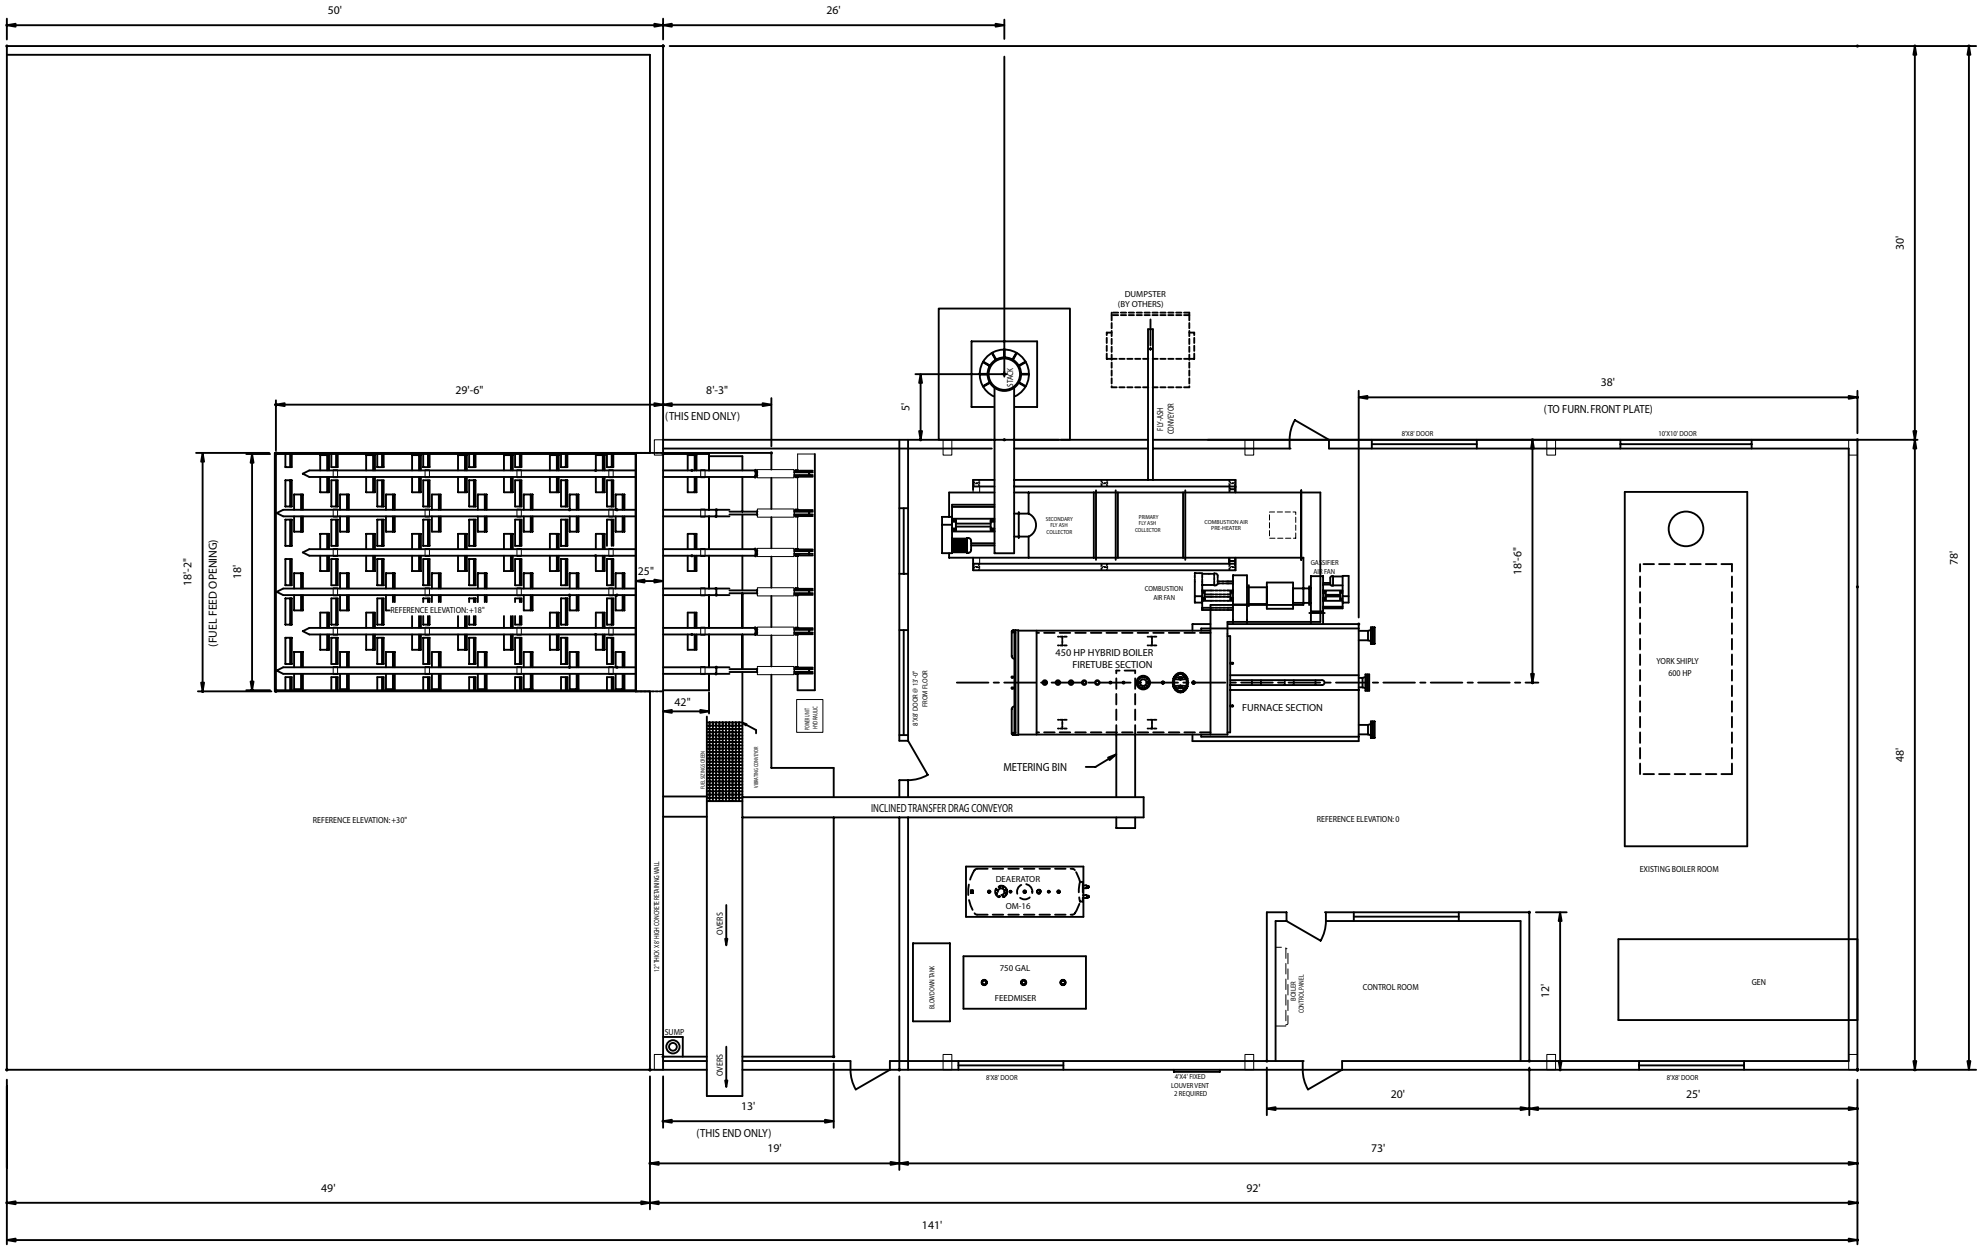

PLAN VIEW

SFD# 450 HP pg01
Hybrid w/ walking floor
fuel feed system.

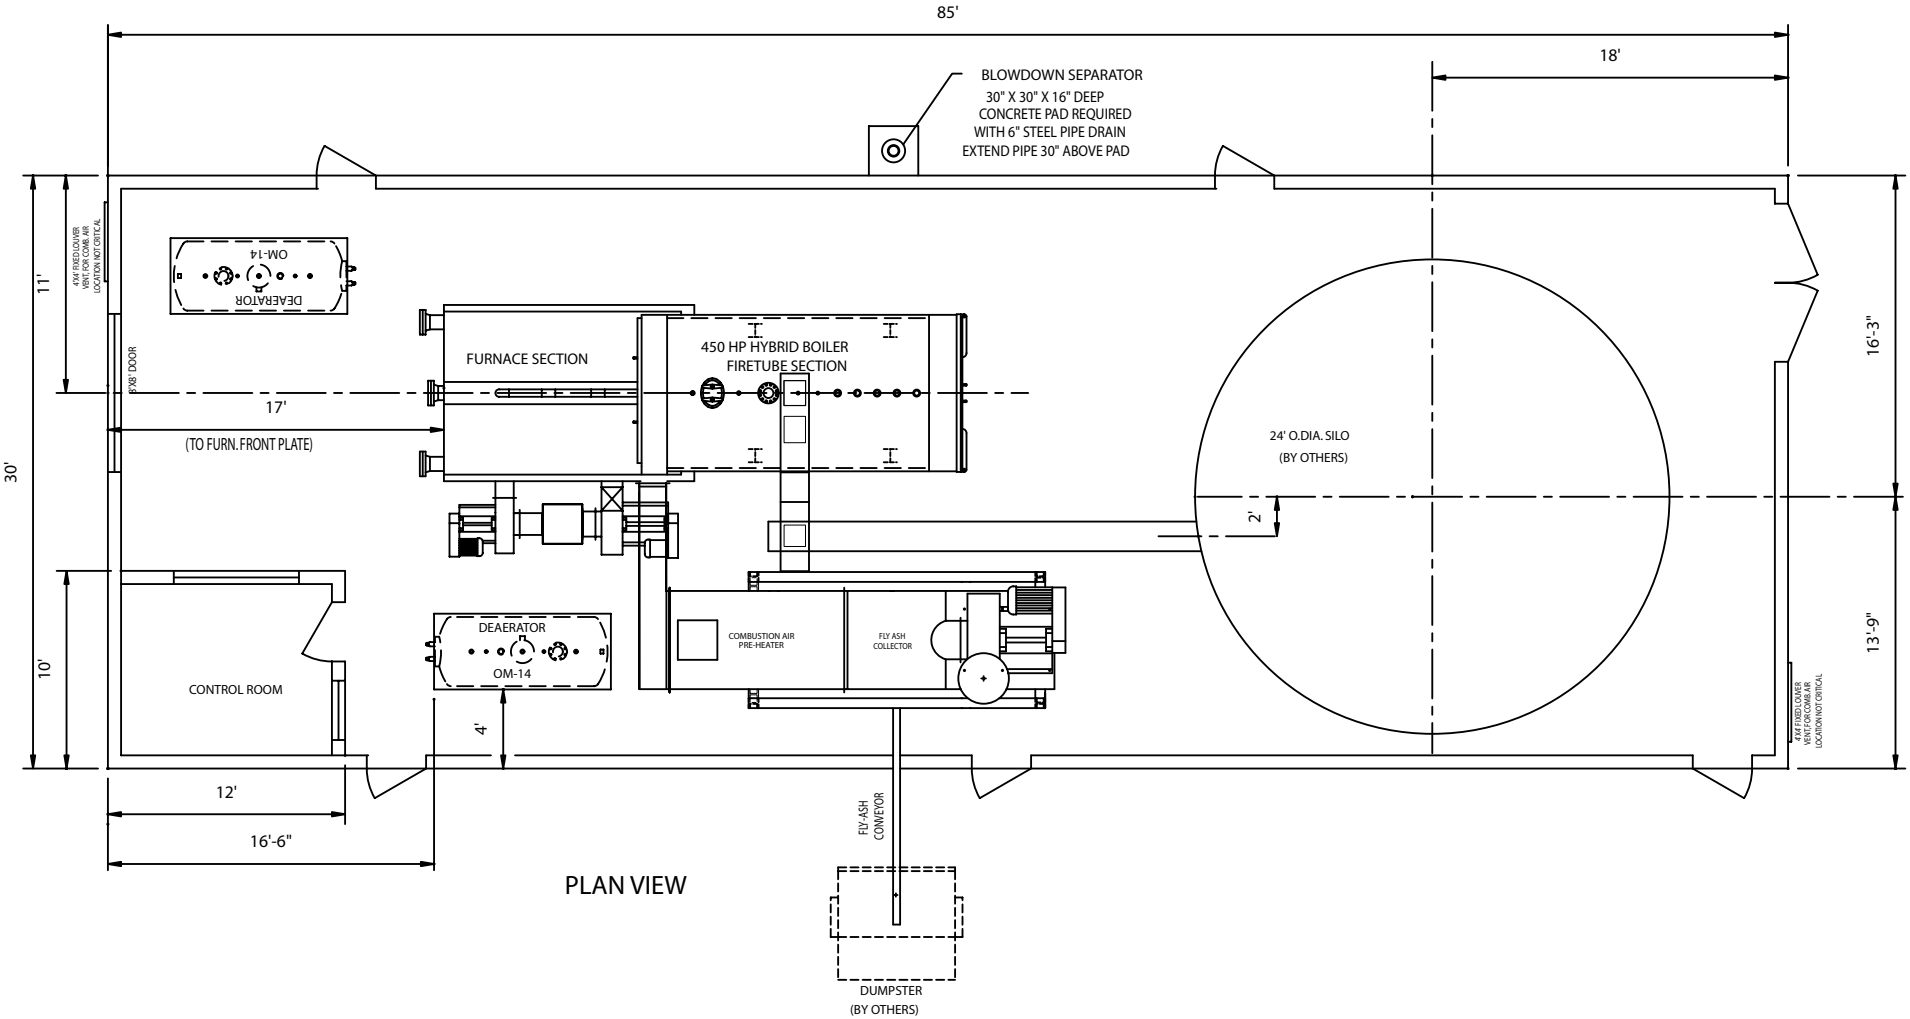

PLAN VIEW

SFD# 450 HP pg02
Hybrid w/ silo
fuel feed system.