PRELIMINARY
NOT ISSUED FOR
CONSTRUCTION

Biggby Coffee

1101 W. Main St.
Plainfield, IN 46168

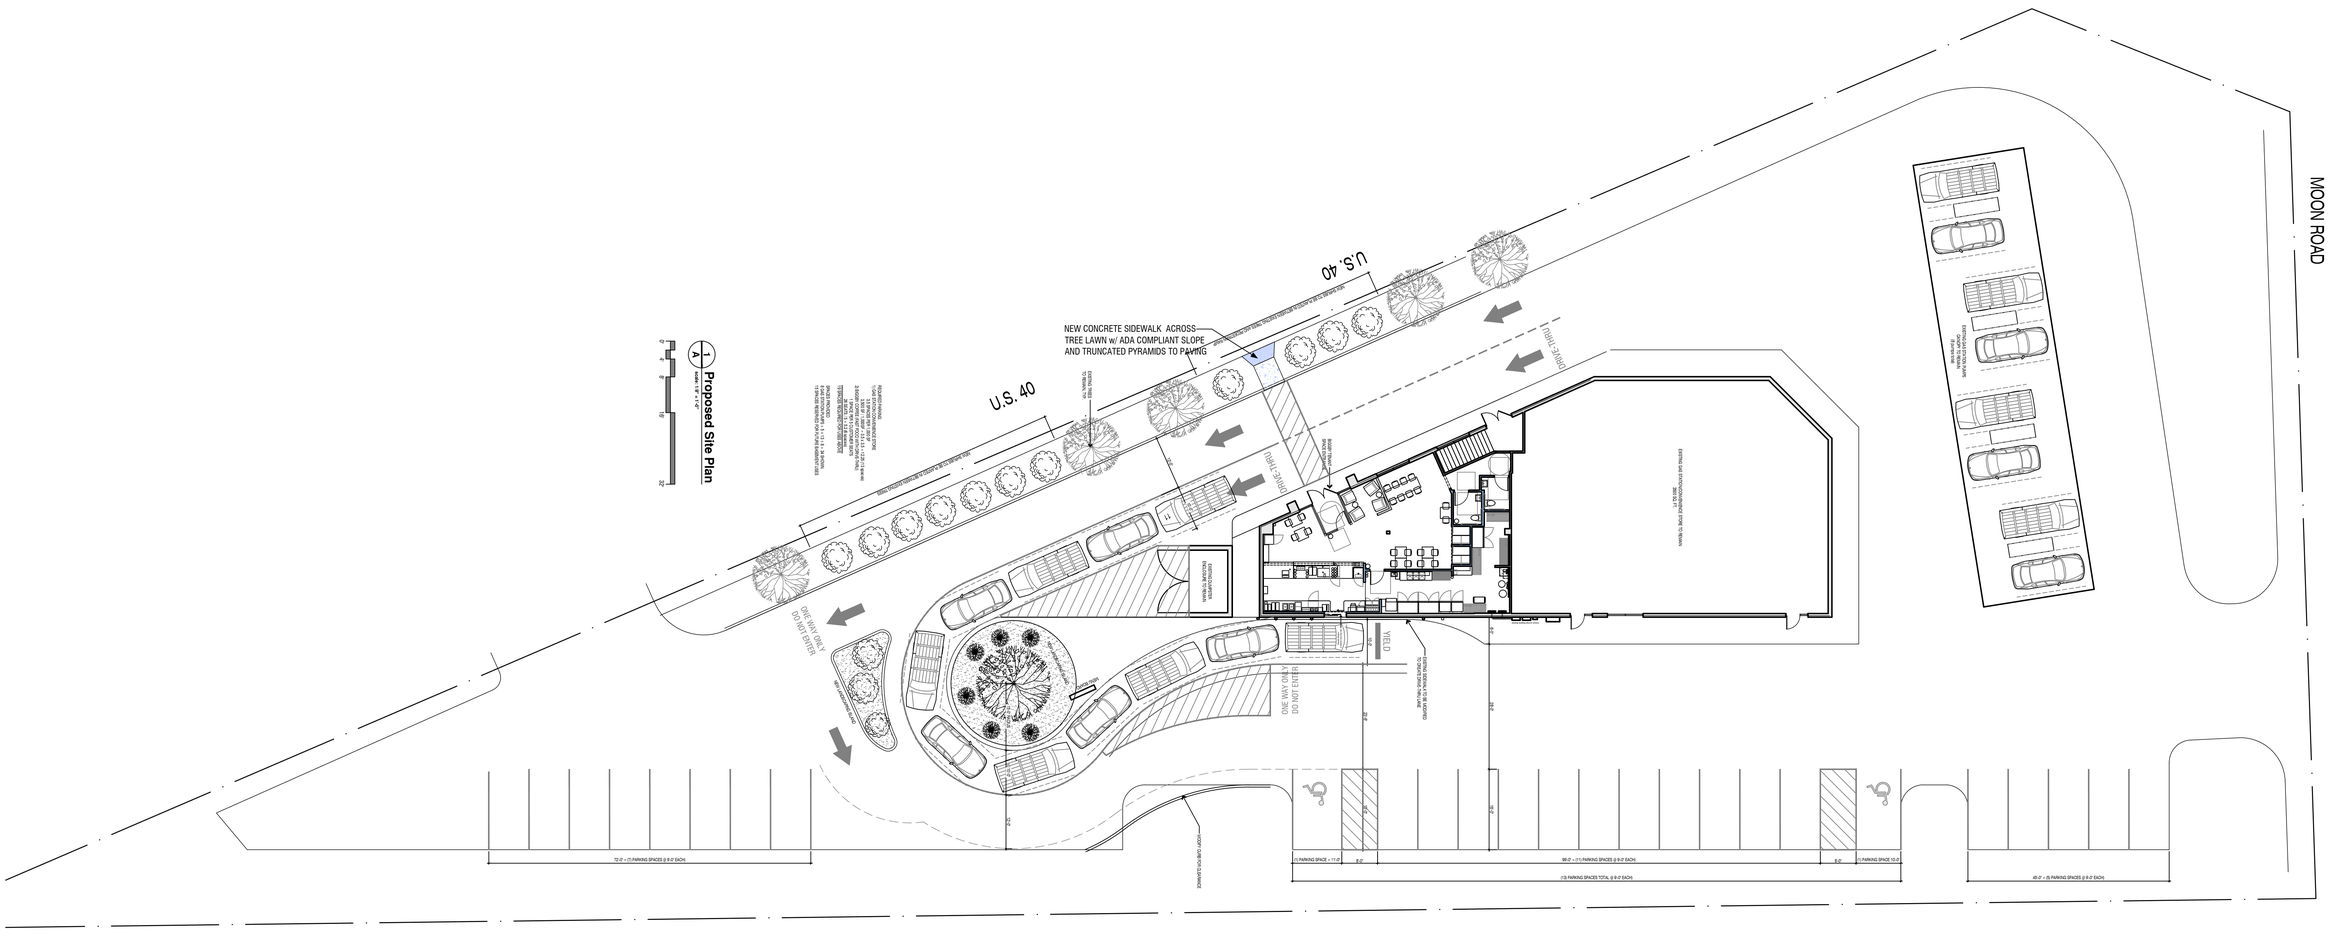
MOON ROAD
U.S. 40
U.S. 40
NEW CONCRETE SIDEWALK ACROSS
TREE LAWN w/ ADA COMPLIANT SLOPE
AND TRUNCATED PYRAMIDS TO PAVING
DRIVE-THRU
DRIVE-THRU
ONE WAY ONLY
DO NOT ENTER
ONE WAY ONLY
DO NOT ENTER
YIELD
DUMPSTER ENCLOSURE TO REMAIN
DUMPSTER ENCLOSURE TO REMAIN
EXISTING TREES TO REMAIN
EXISTING TREES TO REMAIN
NEW CONCRETE SIDEWALK
NEW CONCRETE SIDEWALK
NEW CONCRETE SIDEWALK