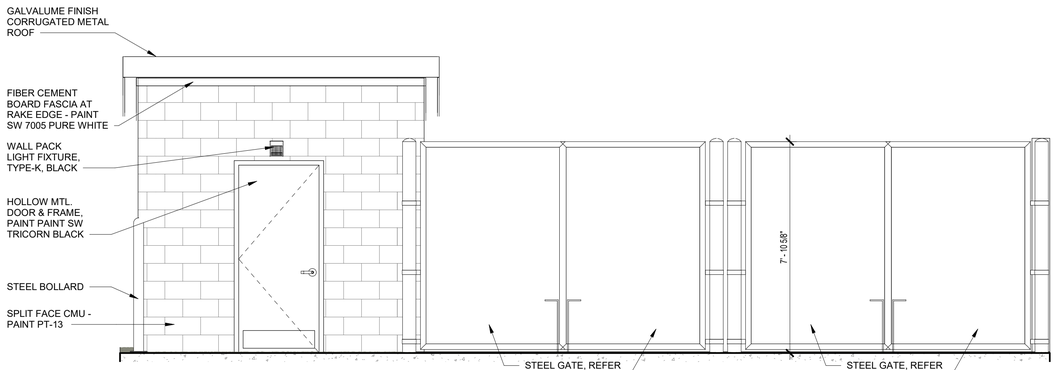

10 FRONT ELEVATION - DUMPSTER

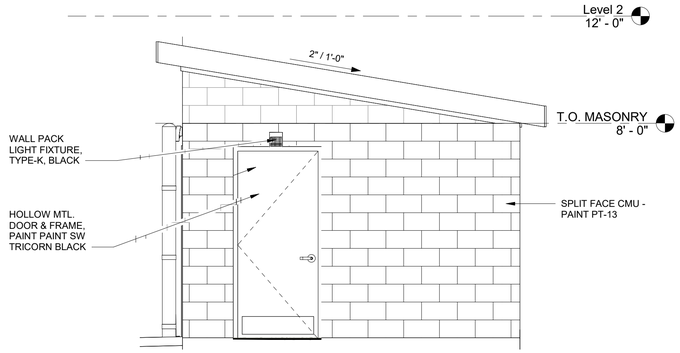

9 RIGHT ELEVATION - DUMPSTER

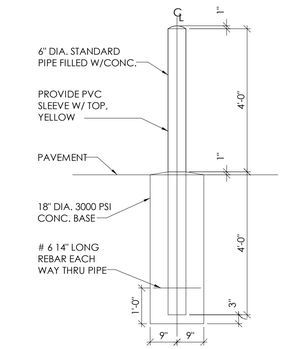

8 BOLLARD DETAIL

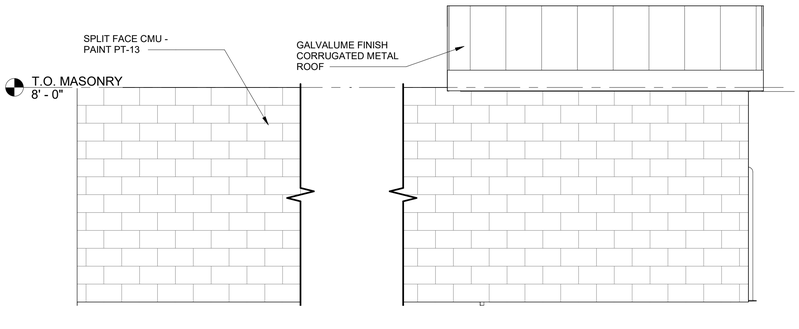

7 REAR ELEVATION - DUMPSTER

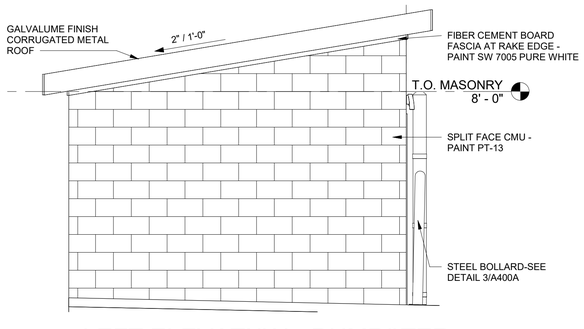

6 LEFT ELEVATION - DUMPSTER
SCALE: 3/8" = 1'-0"

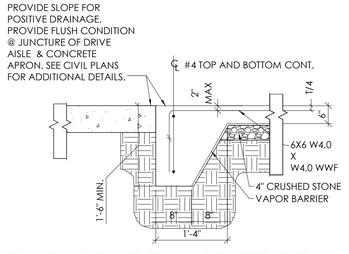

5 ENCLOSURE SLAB EDGE

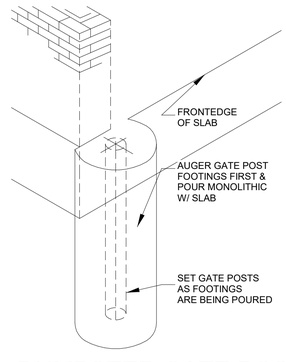

4 DUMPSTER GATE POST FOOTAGE

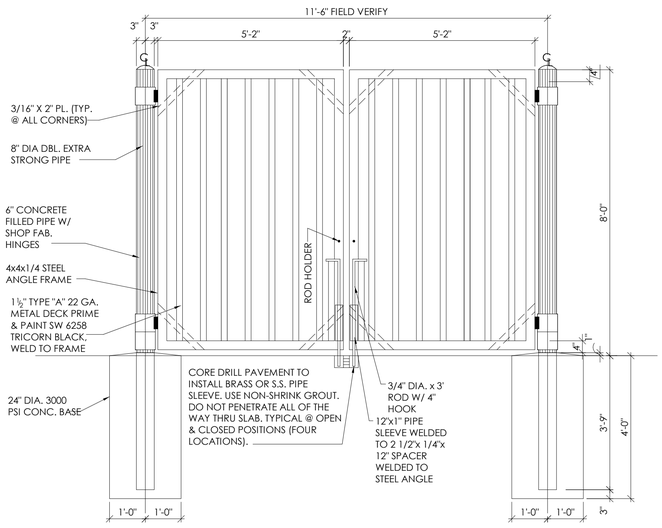

3 DUMPSTER ENCLOSURE GATE DETAIL

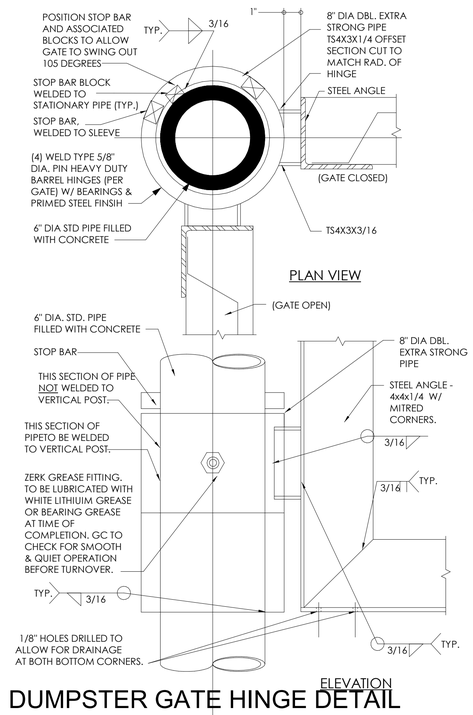

DUMPSTER GATE HINGE DETAIL
MENU BOARD SIGNAGE

2

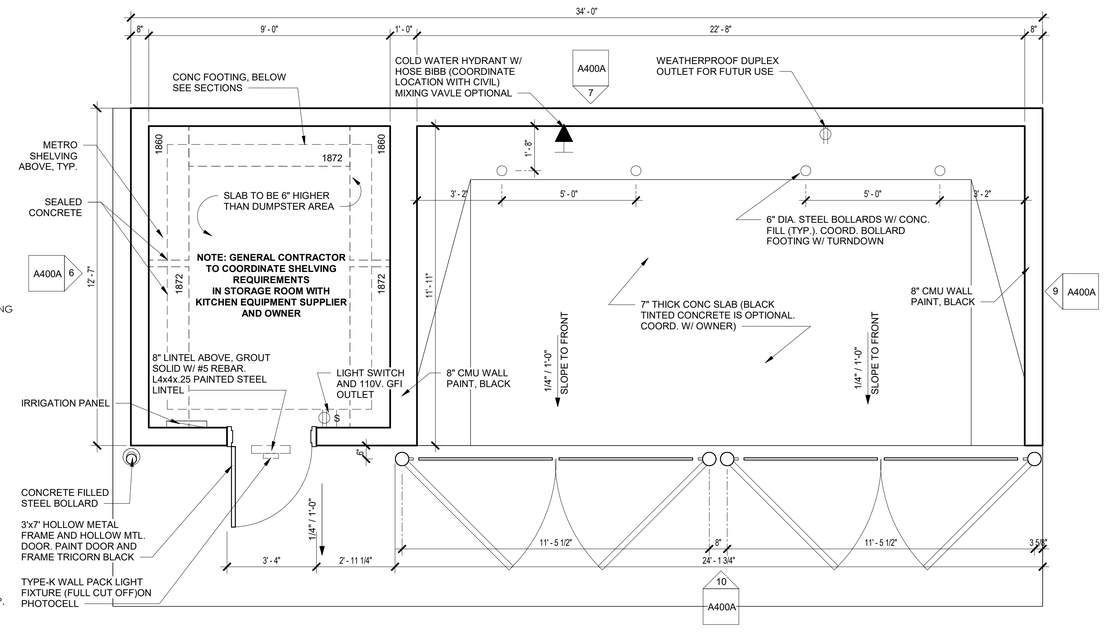

1 Floor Plan - Trash Enlosure Alt
SCALE: 3/8" = 1'-0"

CORE STATES GROUP
1315 Walnut St
Suite 600
Philadelphia, PA 19107
215.609.4609
www.core-states.com

PROTOTYPICAL CONSTRUCTION DOCUMENTS ARE NOT TO BE USED FOR CONSTRUCTION. THESE DOCUMENTS SHALL BE MODIFIED AS REQUIRED FOR SITE SPECIFIC DESIGN REQUIREMENTS AND DESIGN LOADS BY A REGISTERED PROFESSIONAL ENGINEER IN THE STATE THE PROJECT IS TO BE CONSTRUCTED.

PC #:
ENTITY #:
PROJECT #:

Zaxby's Franchising

ZAXBY'S PROTOTYPE
123 anyplace street
Anytown USA
30-SEAT WOOD

DRAWING ISSUE

NO	REVISION DESCRIPTION	DATE
3	PROTOTYPE ISSUANCE	04/23/2025
2	PROTOTYPE REVISIONS	03/10/2025
1	PROTOTYPE ISSUANCE	12/11/2024

ZAXBYS

Drawing Title

DUMPSTER ENCLOSURE WITH STORAGE

A400A