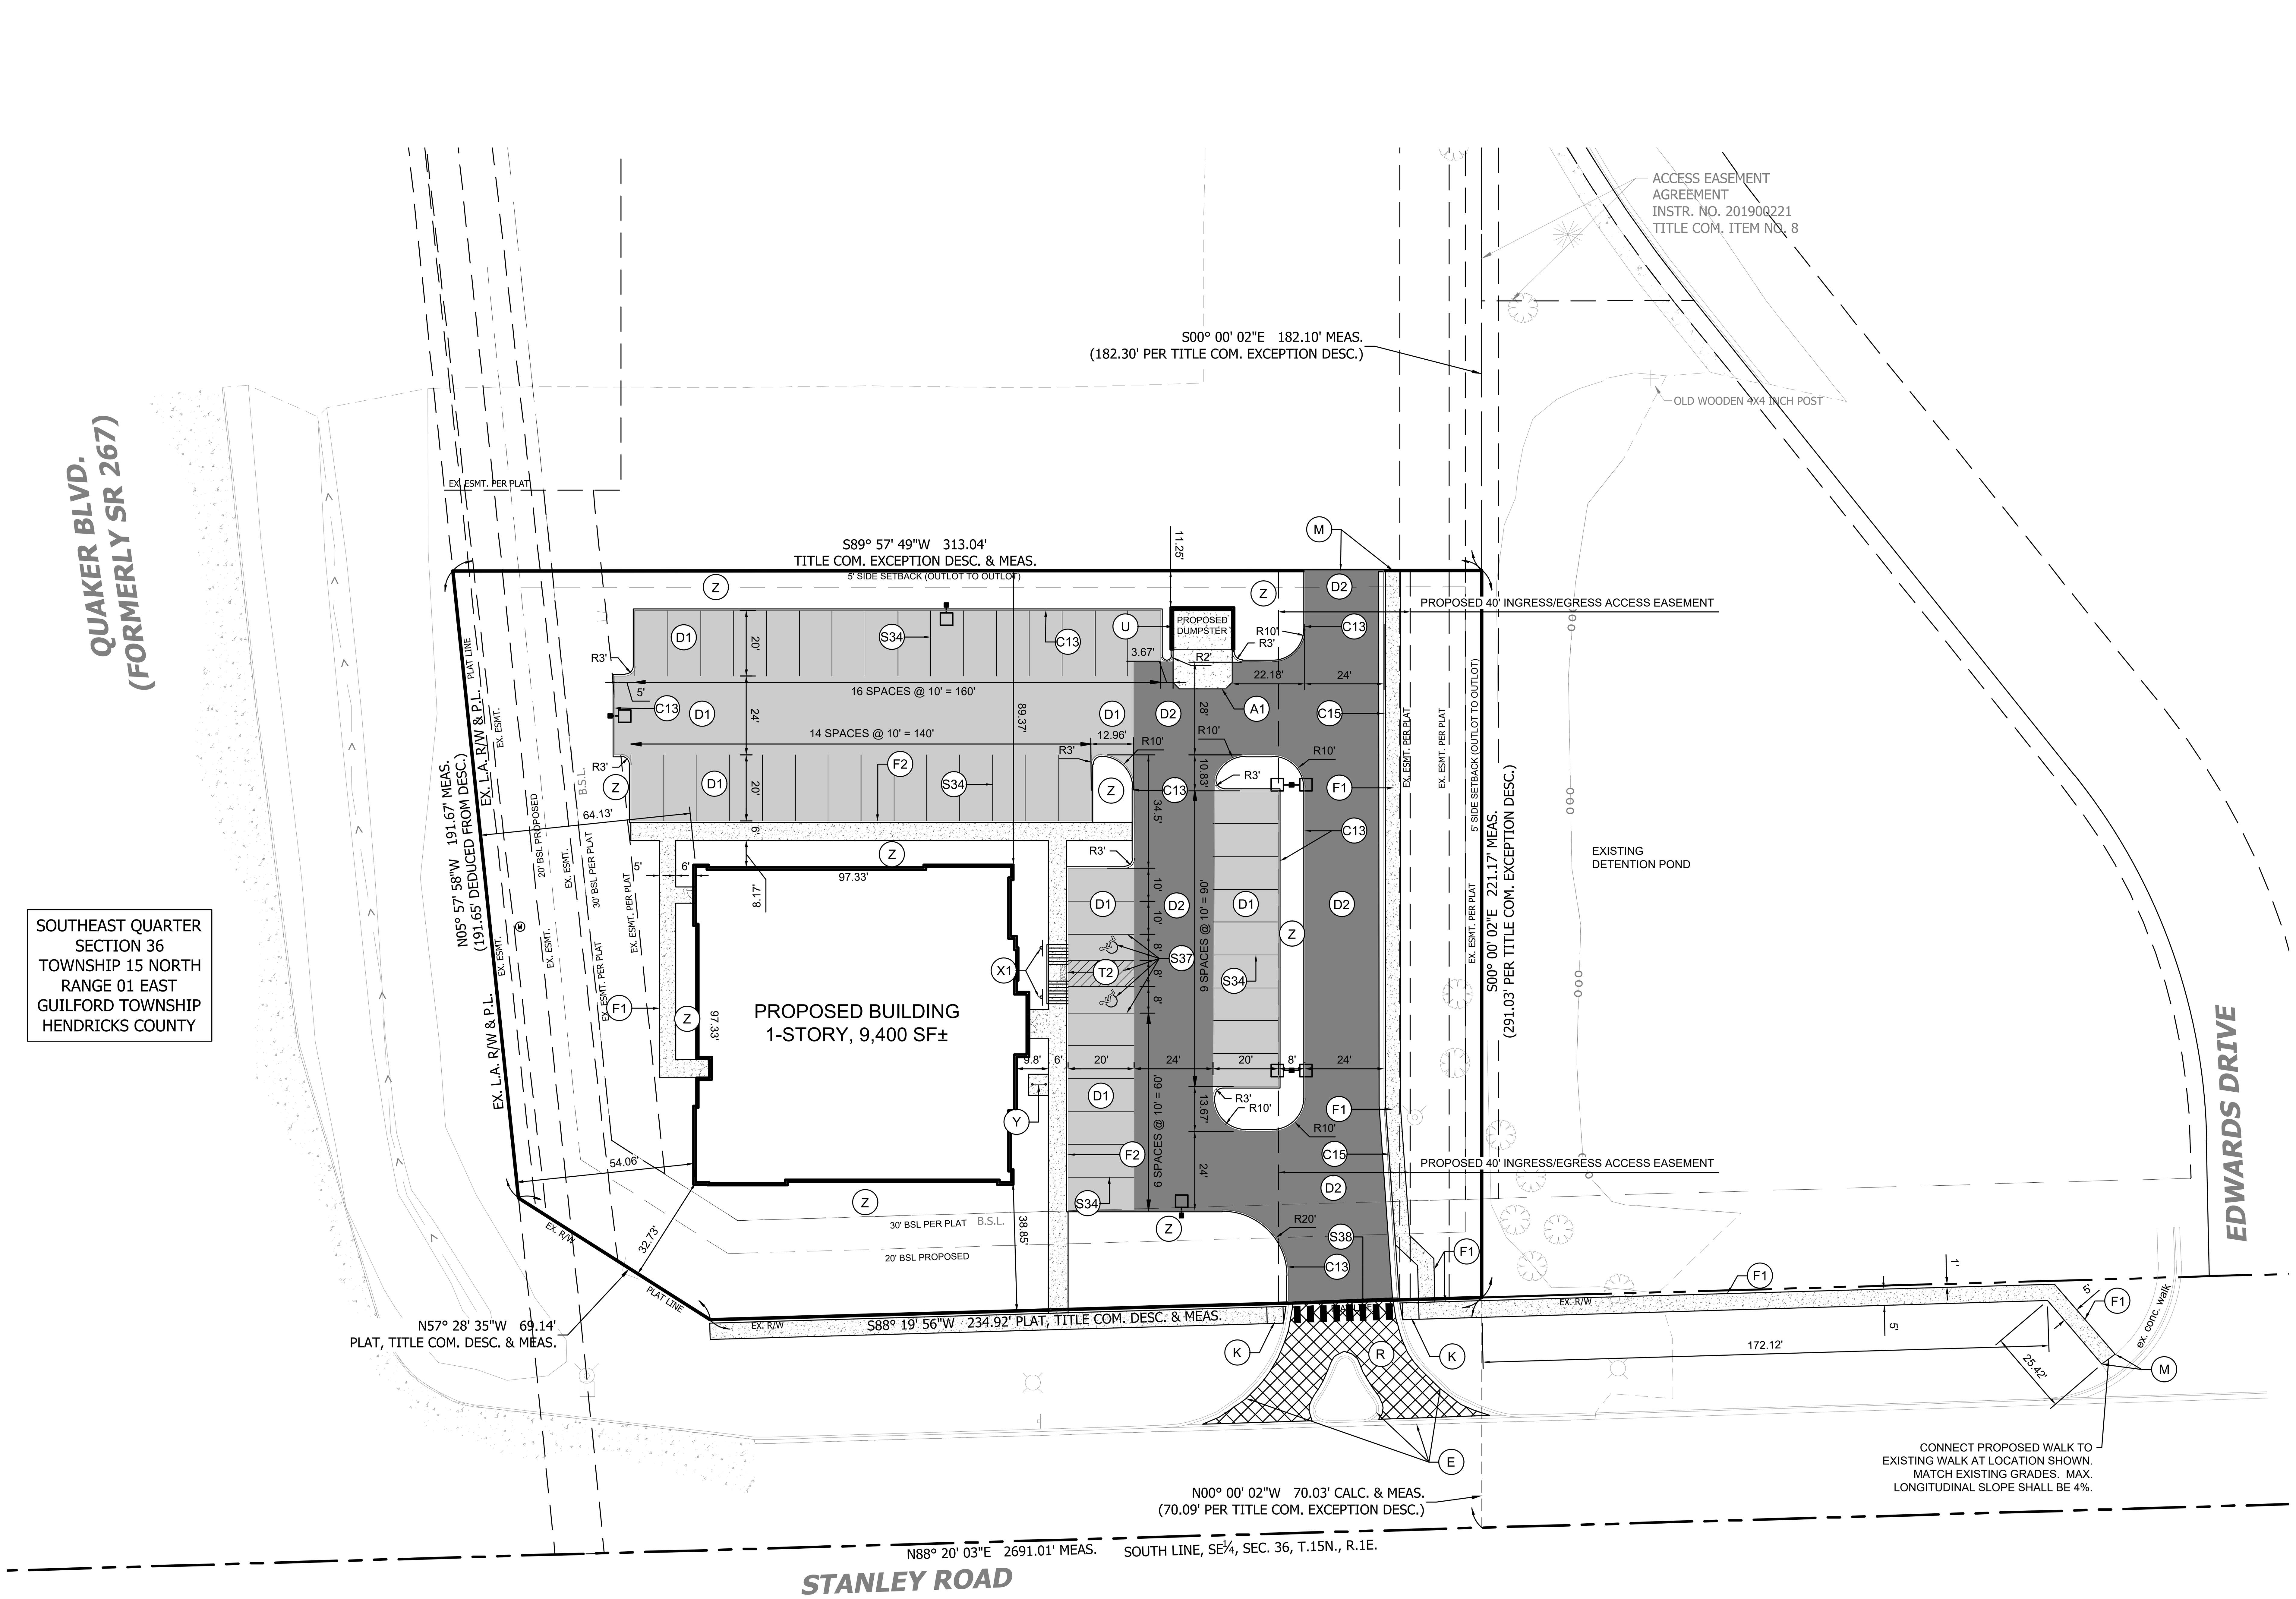

KEY NOTES: (XX)

A1	CONCRETE PAVEMENT	
C13	CONCRETE 6 INCH "STRAIGHT" CURB	
C15	CONCRETE CHAIRBACK CURB AND GUTTER	
D1	LIGHT DUTY ASPHALT PAVEMENT	
D2	HEAVY DUTY ASPHALT PAVEMENT	
E	EXISTING CURB / PAVEMENT / SIDEWALK TO REMAIN	
F1	CONCRETE SIDEWALK	
F2	CONCRETE INTEGRAL / MONOLITHIC CURB AND WALK	
K	SIDEWALK TRANSITION PER TOWN OF PLAINFIELD COMMERCIAL DRIVE AND INDOT DETAILS. (REF. PLAINFIELD DS-R01, SAWCUT AND REMOVE EX. CURB AS NECESSARY TO PROVIDE FLUSH TRANSITION FROM WALK TO PAVEMENT)	
L	EXTERIOR LIGHTS. VERIFY FINAL LOCATION WITH PHOTOMETRIC PLAN.	
M	MATCH INTO EXISTING	
R	1.5 INCH ASPHALT MILL AND RESURFACE WITH 165 LBS / SYS OF HMA 9.5 MM SURF.	
S34	4 INCH SOLID WHITE PAVEMENT STRIPING (TYP.)	
S37	ADA BLUE PAVEMENT STRIPING AND MARKINGS	
S38	WHITE PAVEMENT CROSSWALK TRANSVERSE MARKING	
T2	FLUSH CURB FOR RAMP TRANSITION	
U	DUMPSTER ENCLOSURE (SEE ARCHITECTURAL PLANS)	
X1	HANDICAP PARKING SIGN	
Y	BICYCLE PARKING	
Z	LANDSCAPE AREA	

FRITZ
ENGINEERING SERVICES
14020 MISSISSINEWA DRIVE
CARMEL, INDIANA 46033
P: 317.324.8695 F: 317.324.8717
www.Fritz-Eng.com

PRELIMINARY NOT FOR CONSTRUCTION

REVISIONS AND ISSUES	DATE	BY

GENERAL NOTES / LEGEND:

"IT'S THE LAW"
811
Know what's below.
Call before you dig.
2 WORKING DAYS BEFORE YOU DIG.

PROJECT:

UHG MEDICAL OFFICE

PROJECT LOCATION:
N.E. CNR. STANLEY RD & QUAKER BLVD.
PLAINFIELD, INDIANA 46168
HENDRICKS COUNTY
SECTION, TOWNSHIP, RANGE:
SE $\frac{1}{4}$, S36, T15N, R1E

CLIENT:
LITTLE DIVERSIFIED ARCHITECTURAL CONSULTING INC.
1300 DOVE ST. STE. 100
NEWPORT BEACH, CA 92660

PLAN DATE: 11/18/2024

DESIGN:	CHECK:	DRAWN:
AF	AF	KG

PROJECT NO. 2410001

SHEET NAME
SITE PLAN

SHEET NO.
C201

© 2025 FRITZ ENGINEERING SERVICES, LLC