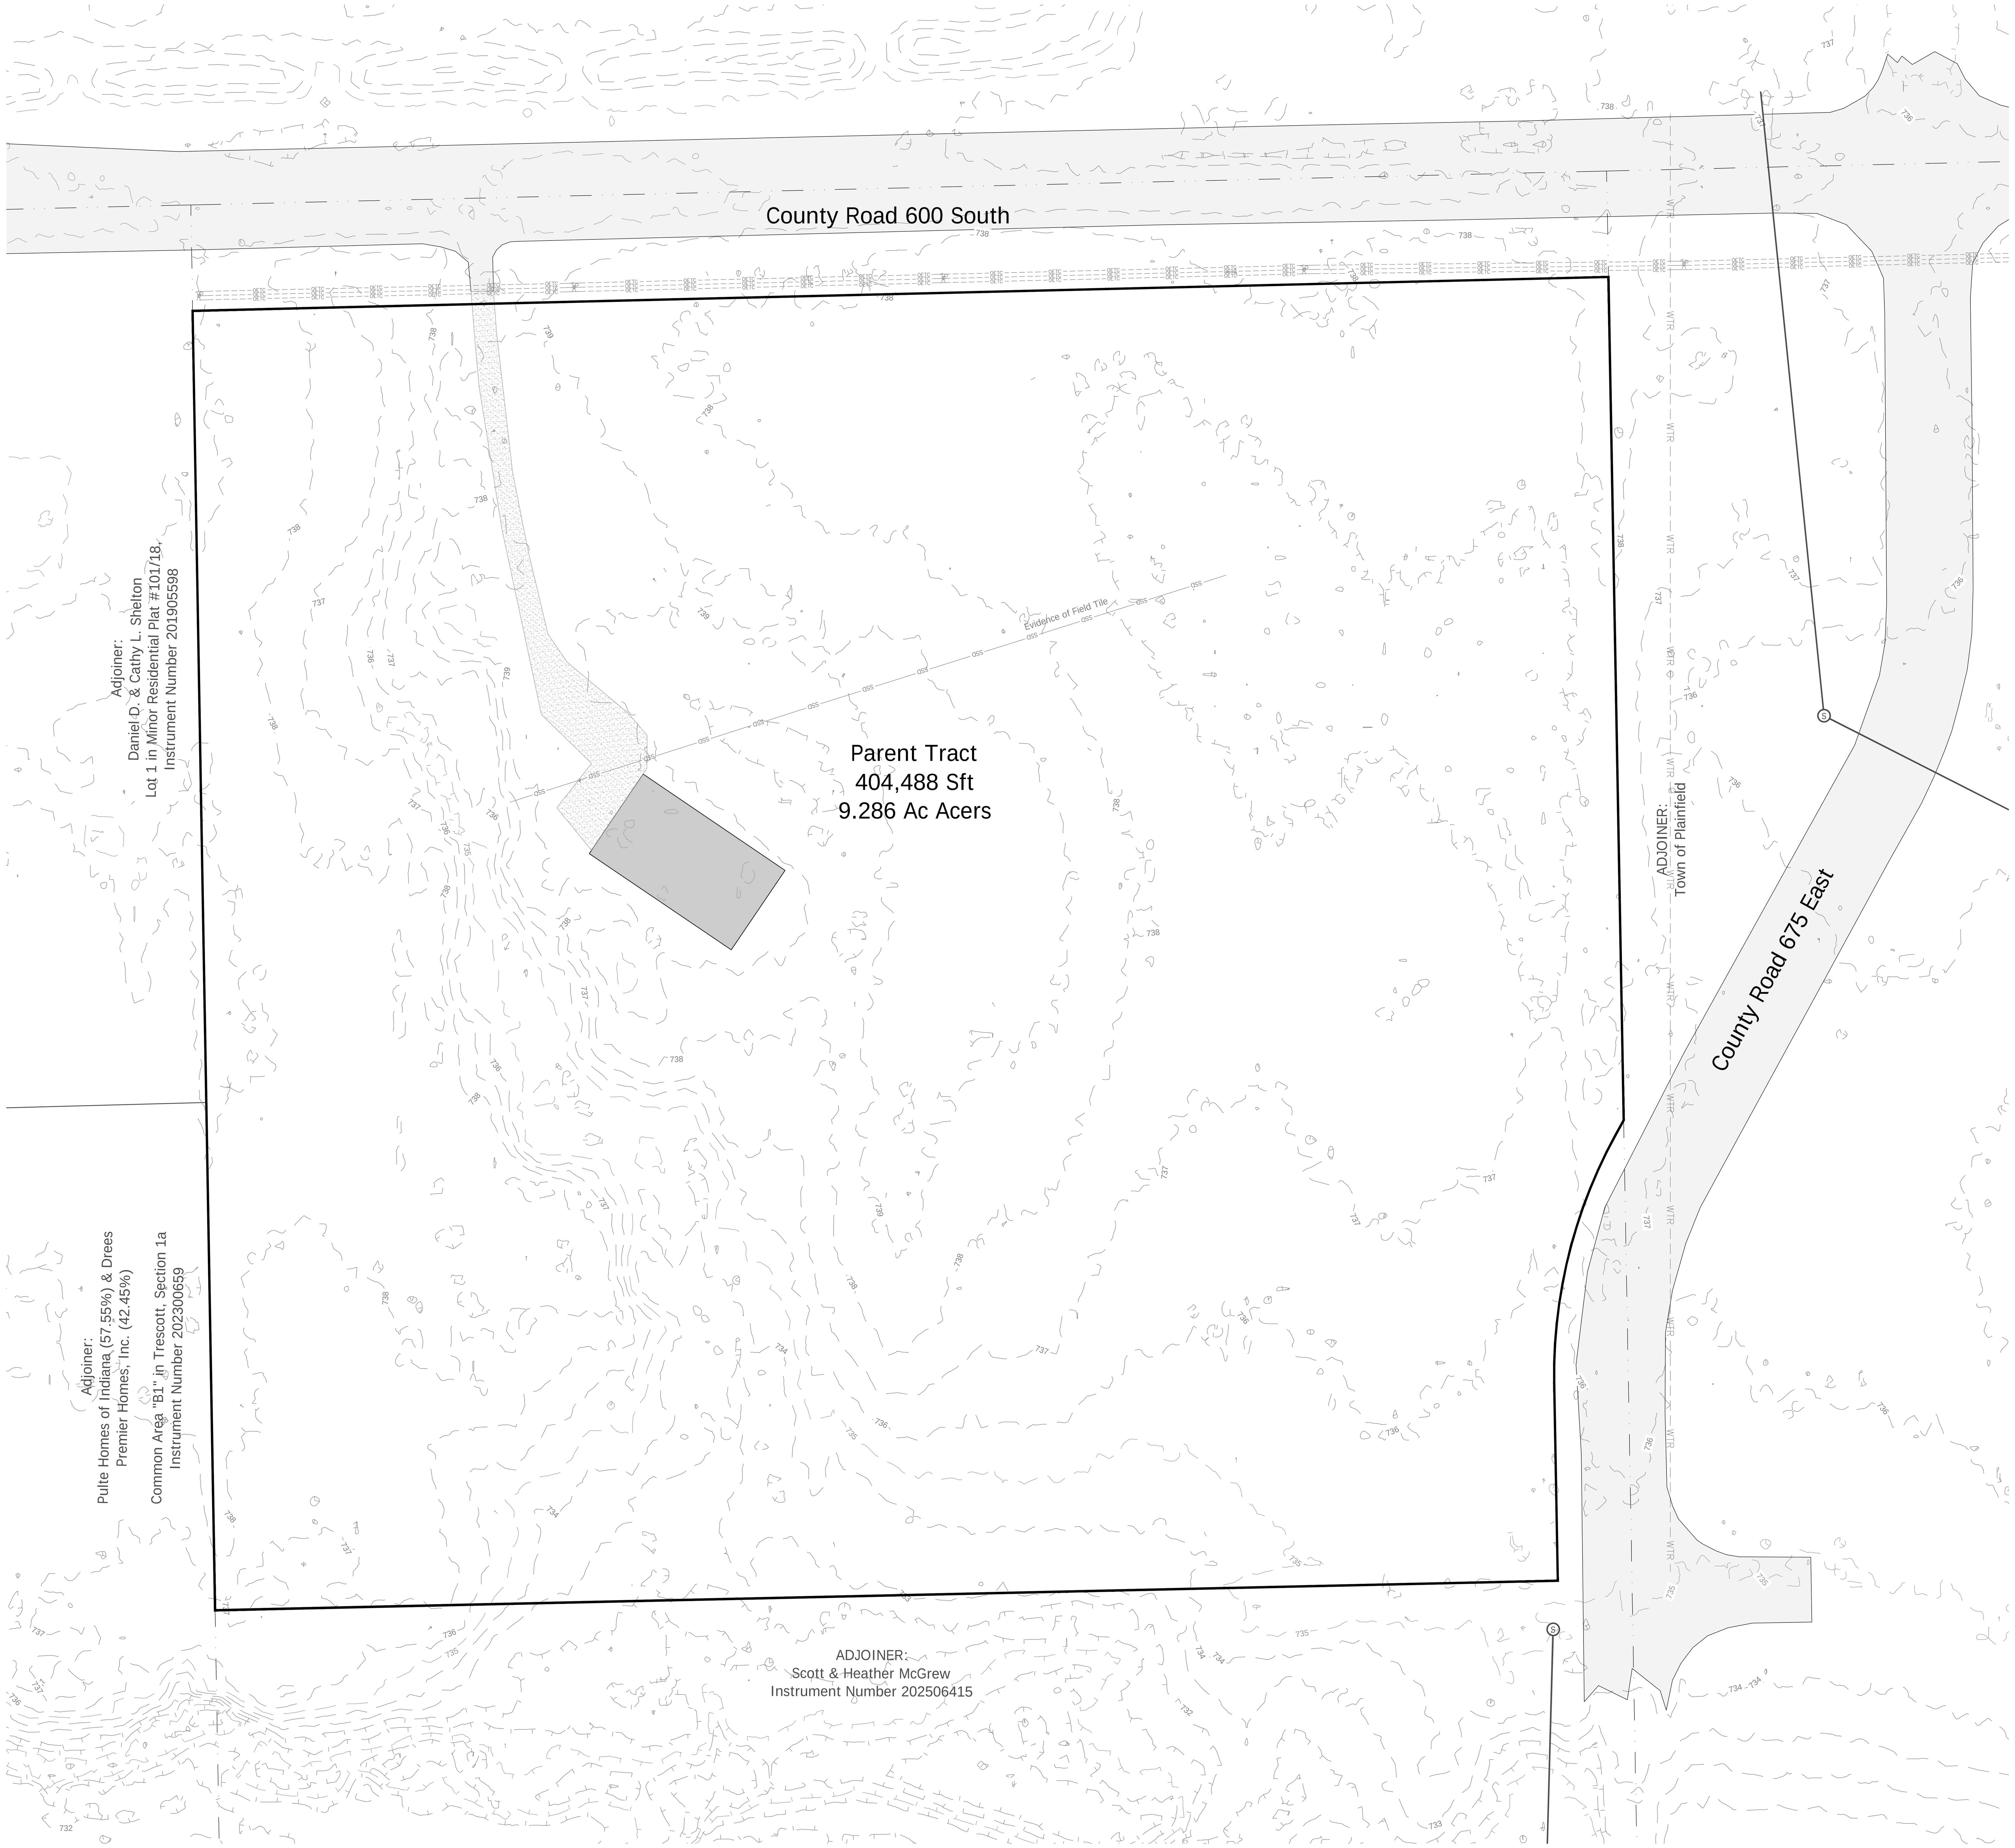

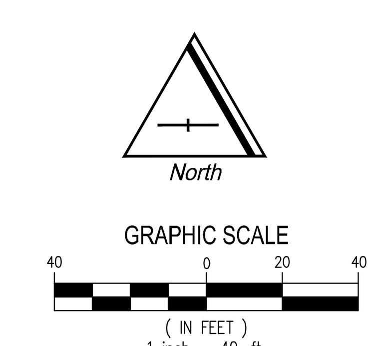

BENCHMARK CONSULTING, INC.
69 AUGUSTA DRIVE BROWNSBURG, IN 46112
(317) 852-5695

BENCHMARK CONSULTING, INC.
69 AUGUSTA DRIVE BROWNSBURG, IN 46112
(317) 852-5695

REVISIONS:

Nathan White Engineering, L.L.C. d.b.a.
BENCHMARK CONSULTING, INC.
69 AUGUSTA DRIVE BROWNSBURG, IN 46112
(317) 852-5695
Project Manager: Nathan White
nwhite@benchmarkcon.com

NATHAN A. WHITE
REGISTERED
No.
PE10606548
STATE OF
INDIANA
PROFESSIONAL ENGINEER

DATE:

PREPARED FOR:
Philip & Angela Barszczowski
211 North Pennsylvania
Indianapolis, IN 46205
317-374-1613
Angela Barszczowski
gibbsa84@yahoo.com

Barszczowski Minor Plat

6637 East CR 600 South, Plainfield, IN

Existing Conditions and Topographic Countour Mapping

DATE:	CHECKED BY: N.A.W.
PROJECT NUMBER: 25031	
SHEET # C102	

File Path\Name: D:\Benchmark01\Benchmark\25 Jobs\25031-Plainfield Minor Plat\dwgs\Plat\Plat.dwg - Date: Mar 18 2026 - 3:33pm