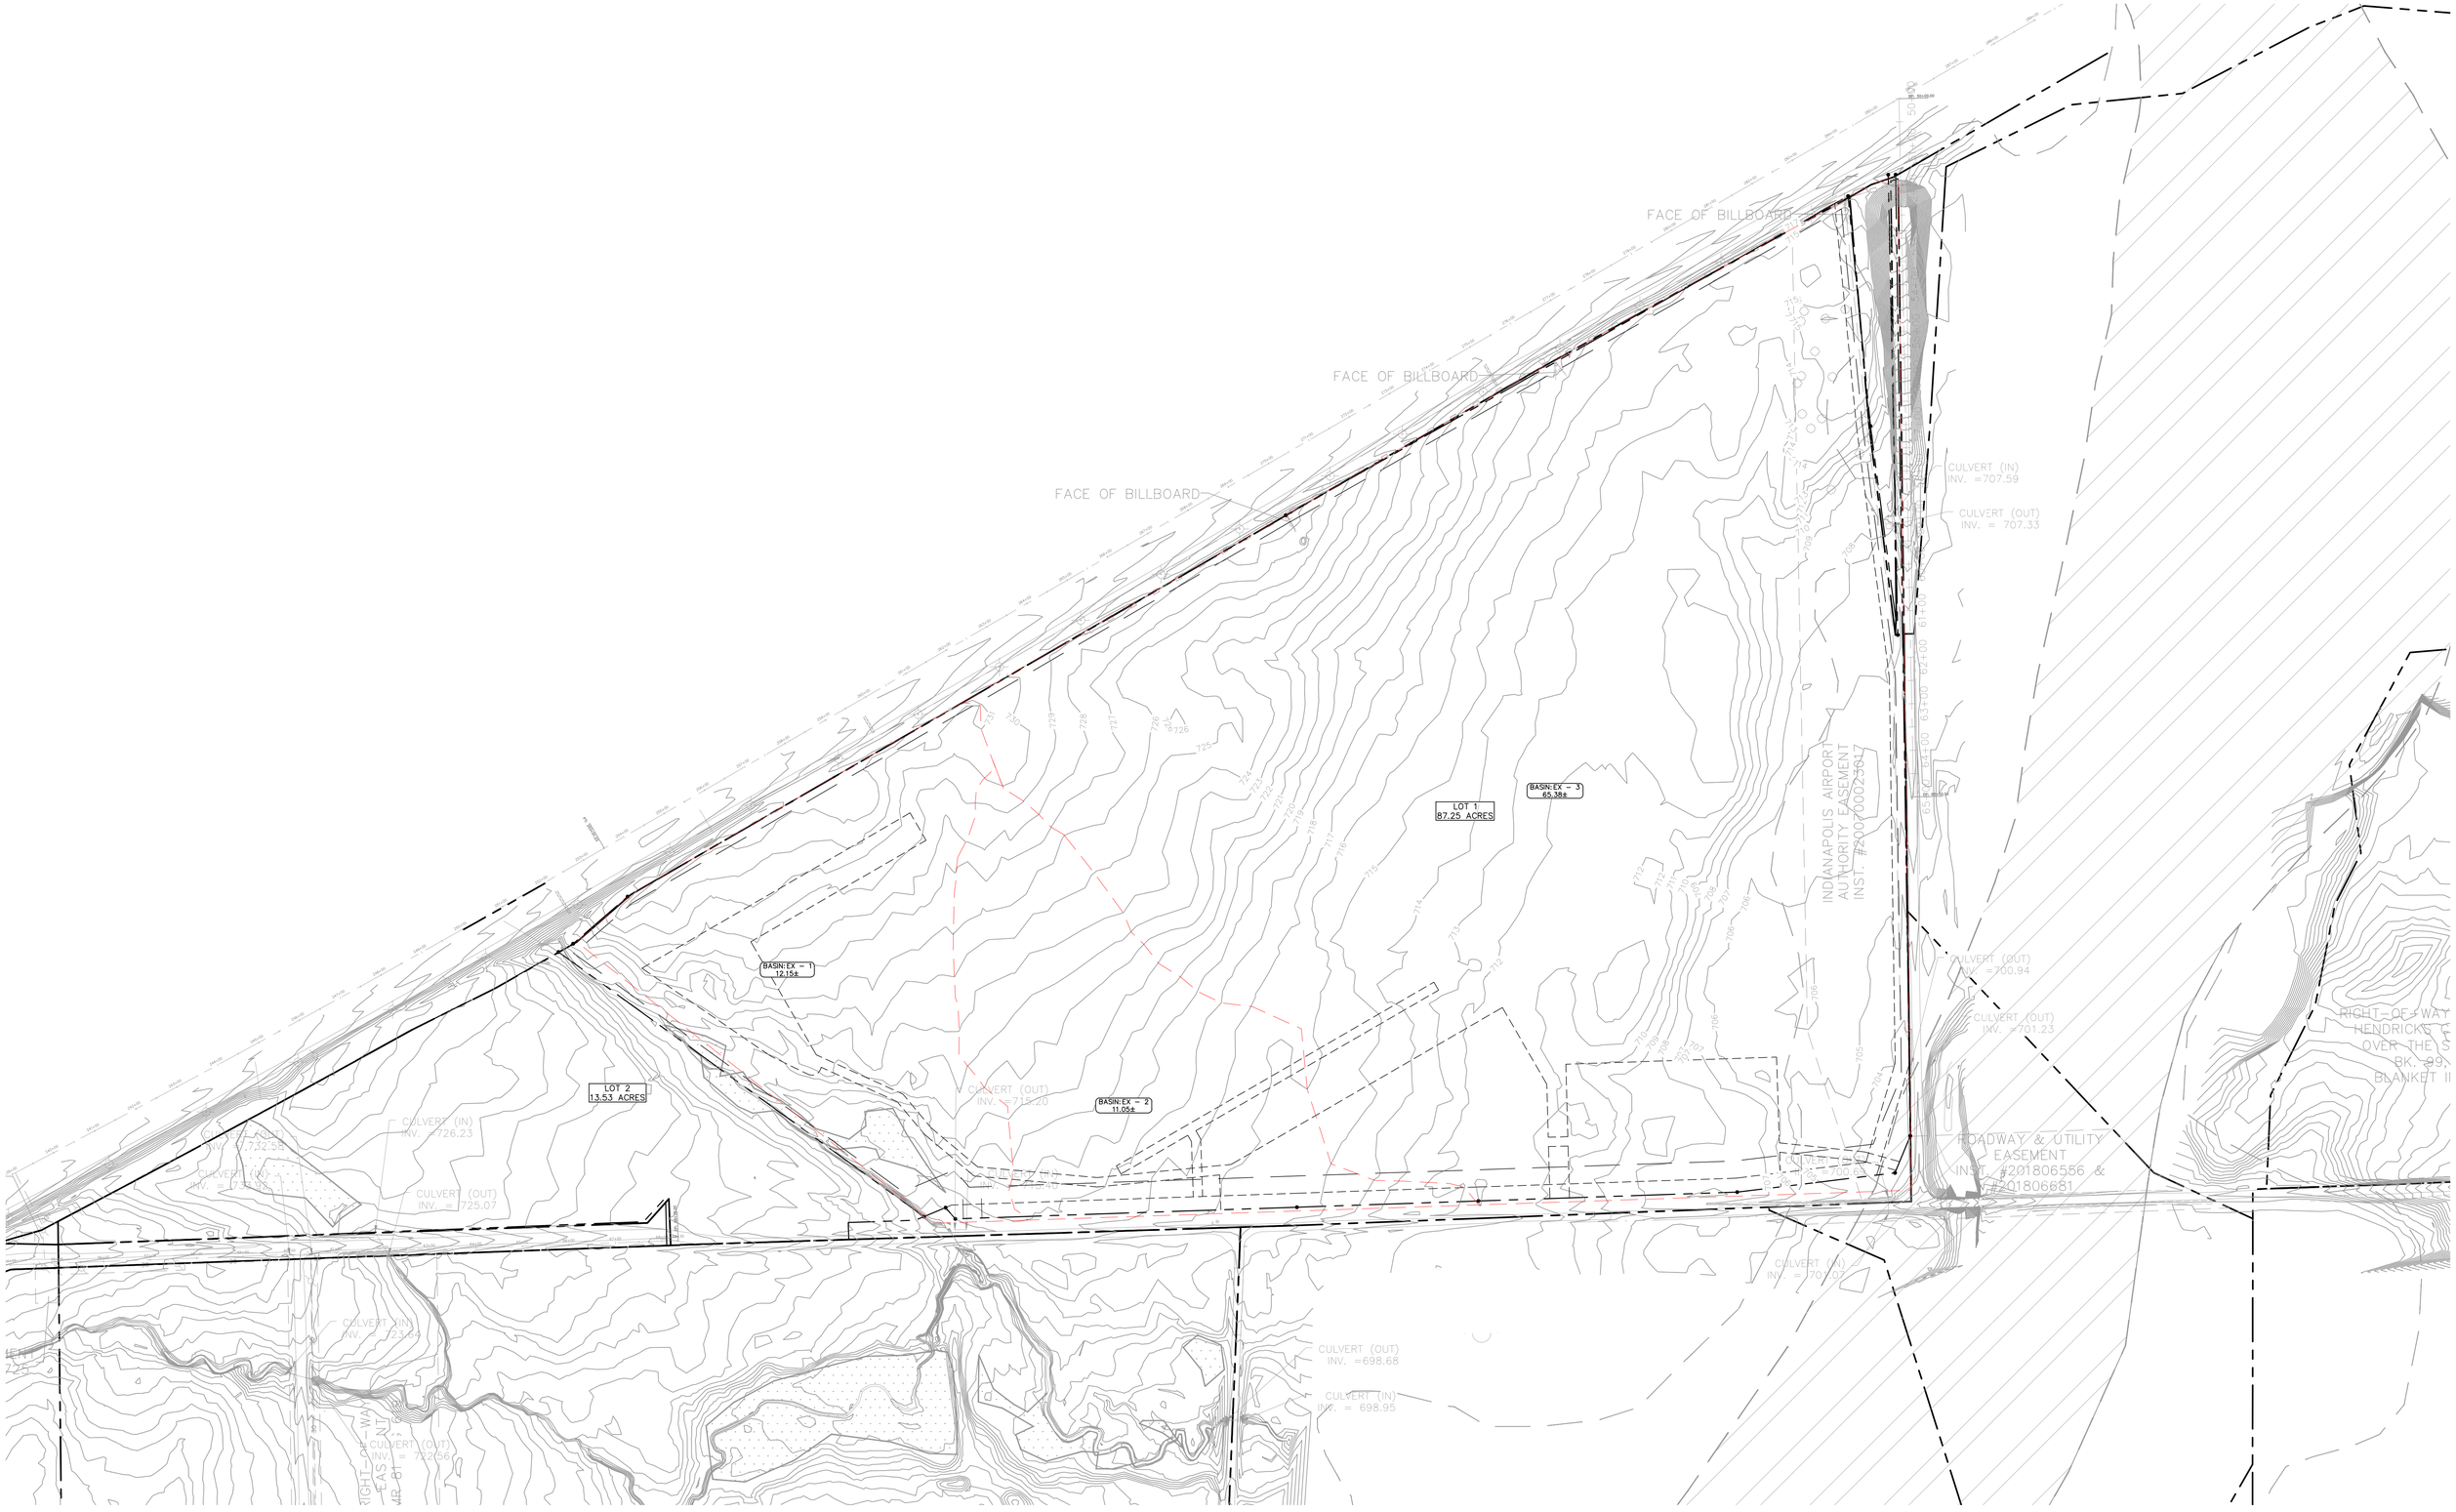

Kimley»Horn

PLAINFIELD INNOVATION PARK - BUILDING V

EXISTING DRAINAGE AREA MAP
PLAINFIELD, IN
April 23, 2026

0' 75' 150' 300'
SCALE: 1" = 150'

NORTH

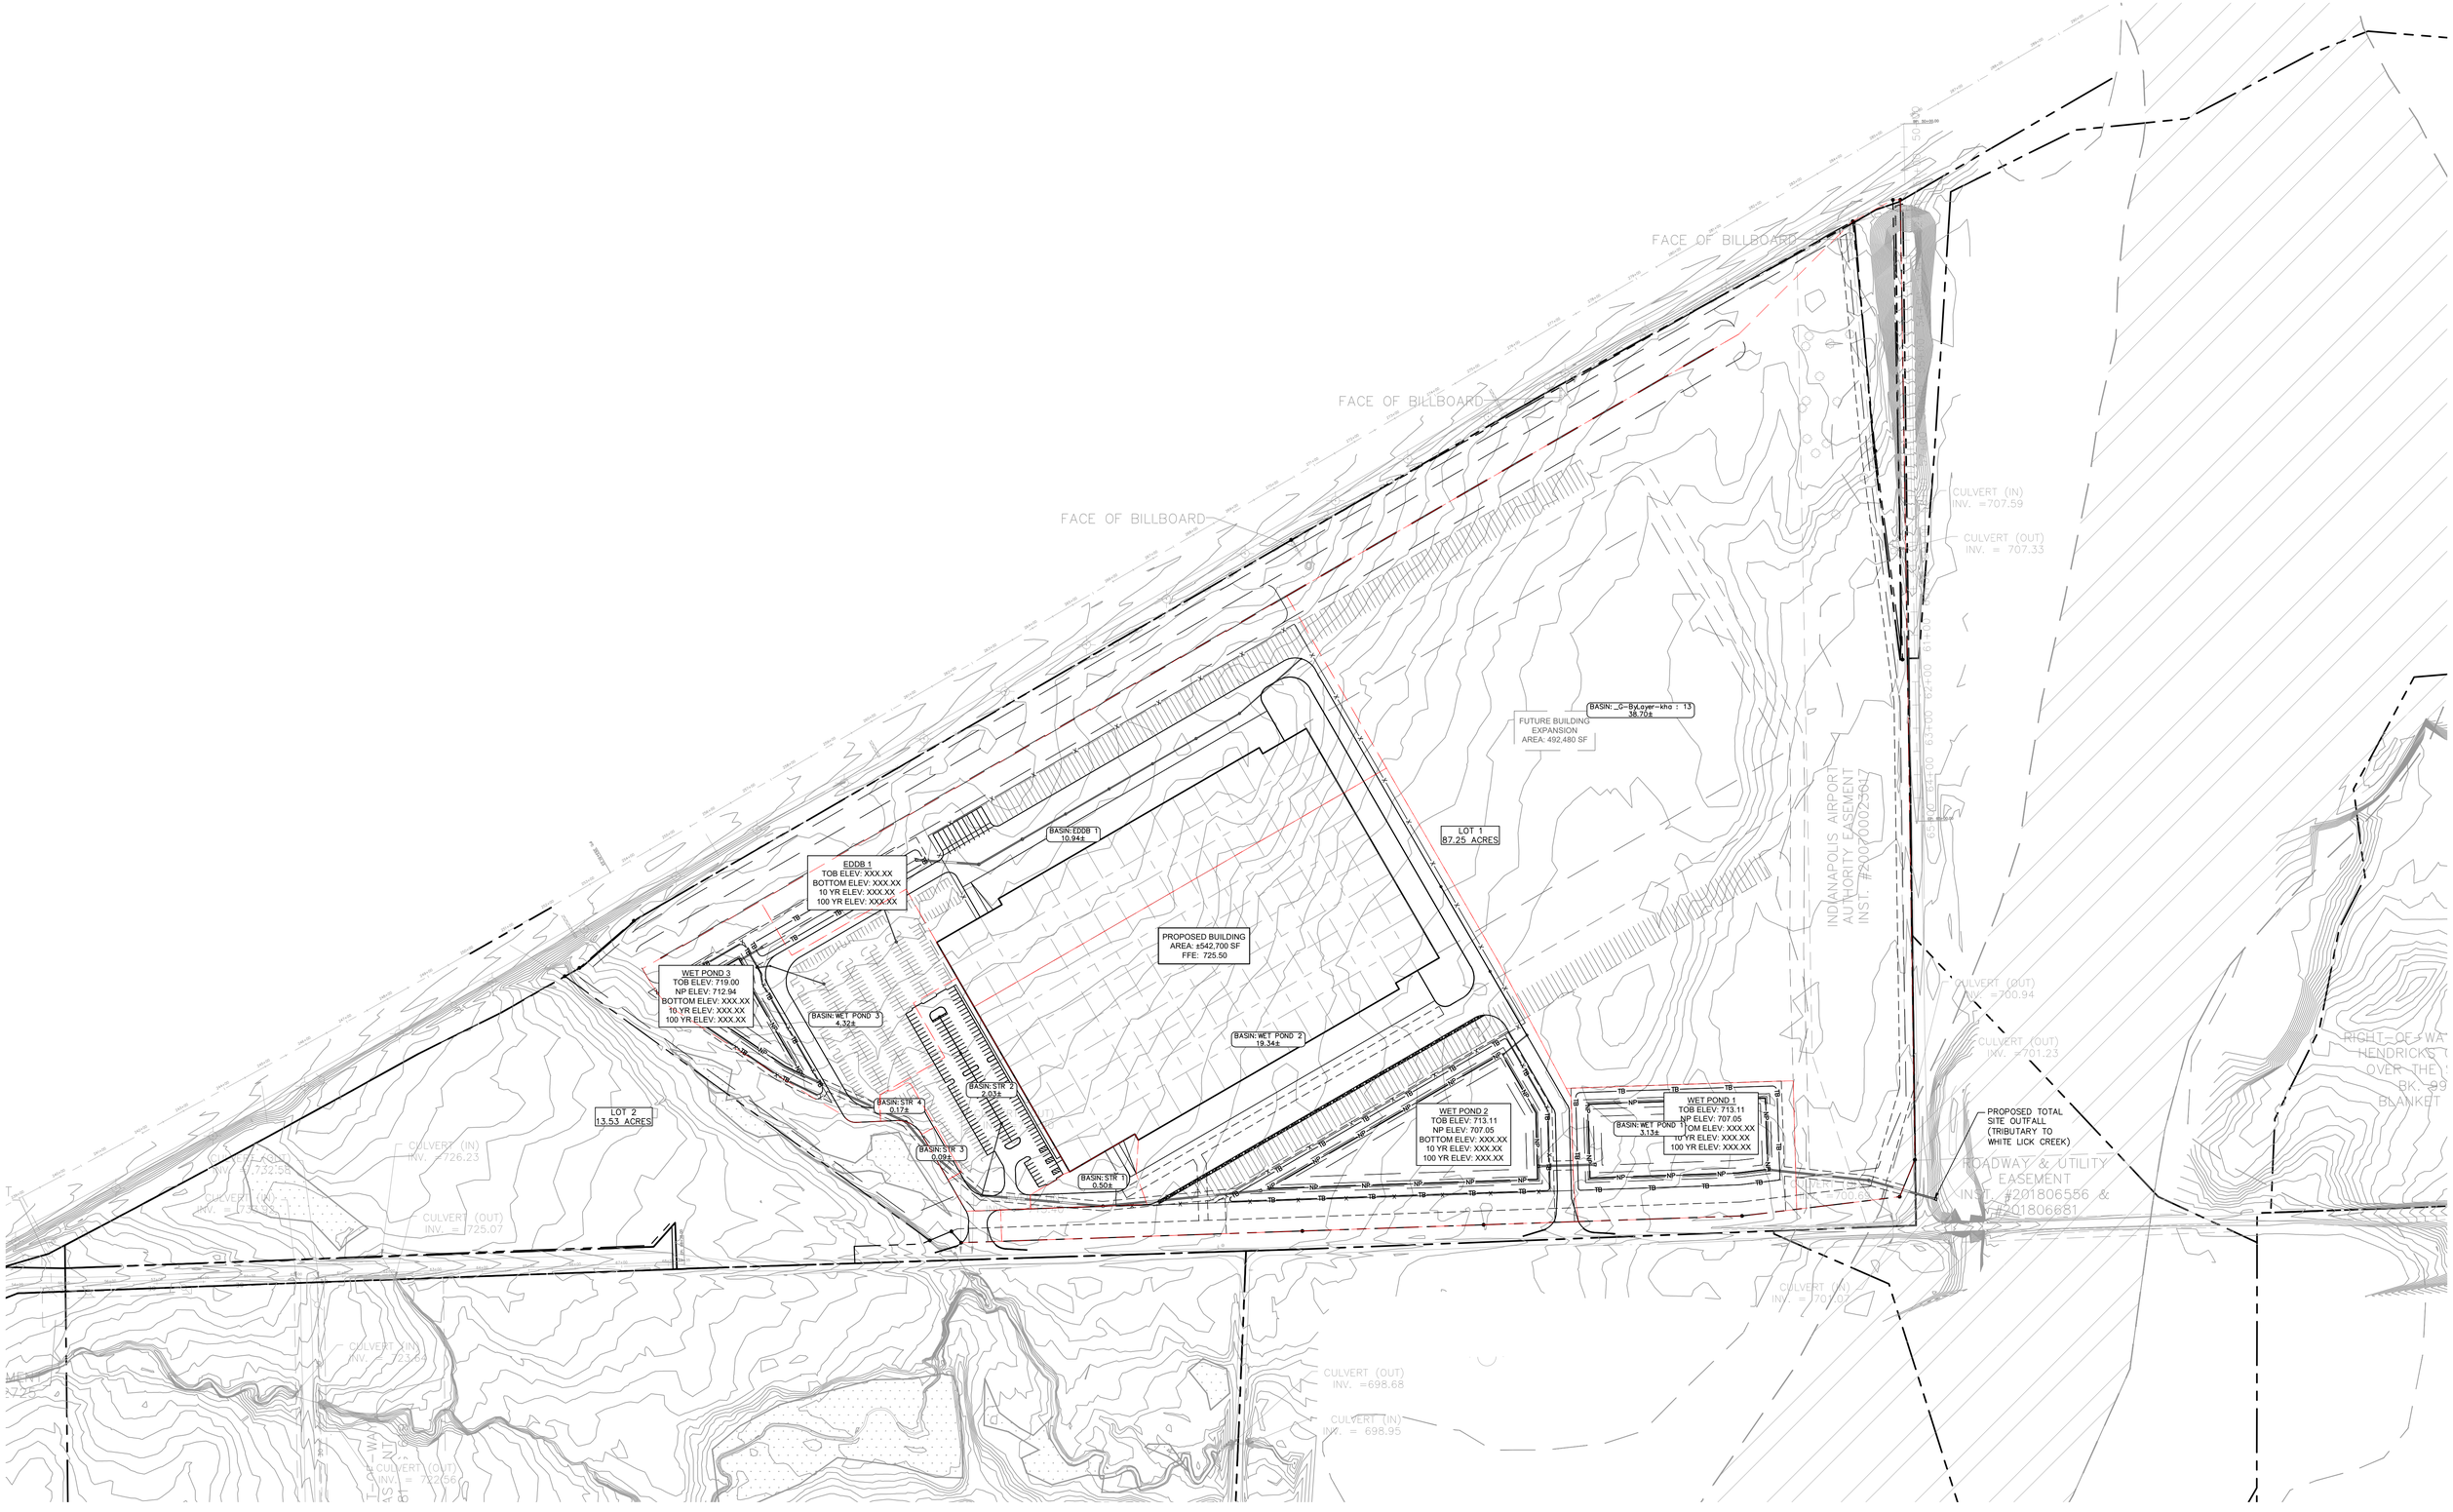

Kimley»Horn

PLAINFIELD INNOVATION PARK - BUILDING V

PROPOSED DRAINAGE AREA MAP
PLAINFIELD, IN
April 23, 2026

0' 75' 150' 300'
SCALE: 1" = 150'

NORTH