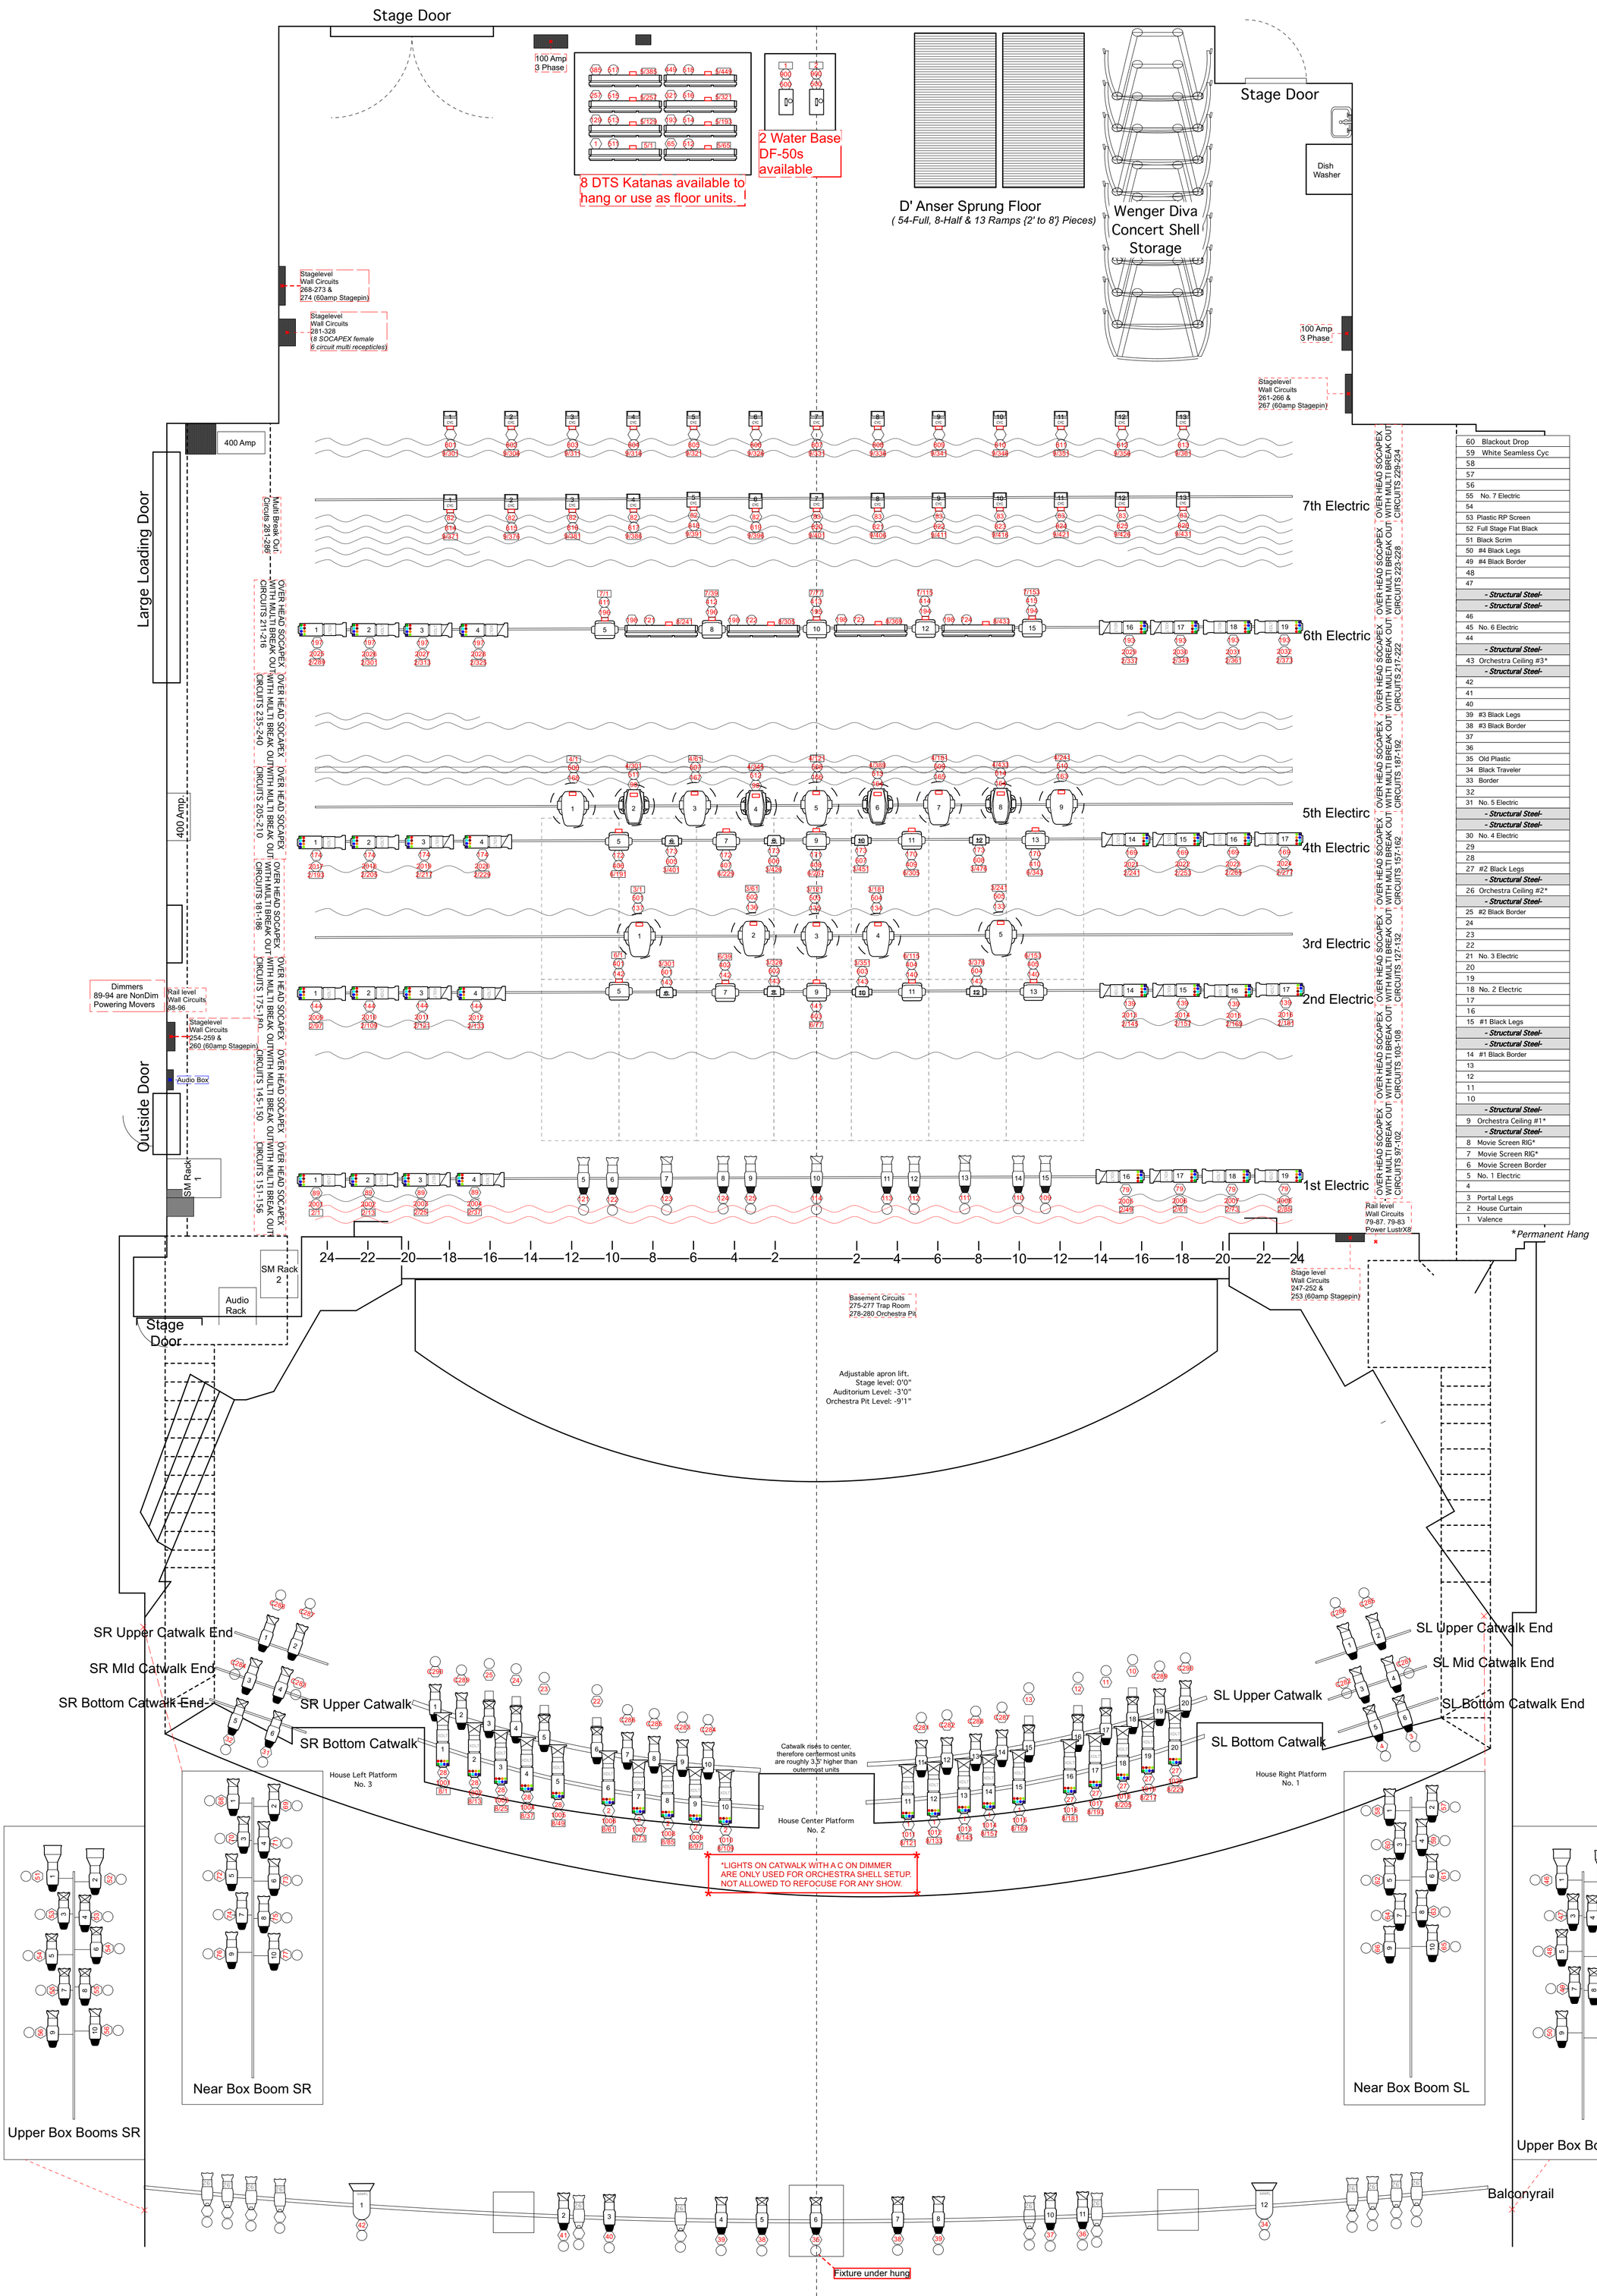

Notes:

-PLOT HAS NO STOCK FOCUS OR COLOR

-ALL SOURCE FOUR LIGHTS ARE LAMPED WITH 750W HPLS

-GROUNDROW IS NOT PRE-BUILT. BOOMS CAN BE BUILT TO SPECIFICATIONS

-FLY SYSTEM OPERATES AT MID LEVEL RAIL STAGE LEFT. LINESETS ARE SPACED AT 6" CENTERS

-STAGE FLOOR IS BLOND MAPLE HARDWOOD

-UNLESS OTHERWISE LABLED ALL CIRCUITS ARE 20amp STAGEPIN (*60amps are also stagepin)*

-UPSTAGE SOCAPEX CIRCUITS(281-328) ARE ALSO THE C CIRCUITS FROM THE CATWALK AND THE ORCHESTRA SHELL CEILINGS(*ceilings are not reflected on plot*)

-FOLLOW SPOT POSITIONS ARE IN SPOTLIGHT BOOTH AT THE BACK OF THE BALCONY

-THE NEAR BOX BOOM STAGE COVERAGE IS SIGNIFIGANLY IMPAIRED BY THE MAIN PA SPEAKERS, WHICH ARE ALWAYS IN EXCEPT WHEN THE ORCHESTRA SHELL IS IN PLACE

-LIGHT BOARD AND NODES/GATEWAYS CONNECT TO LIGHTING SYSTEM VIA CAT5 ETHERNET CABLE

- LIGHTS ON CATWALK WITH A C ON DIMMER ARE ONLY USED FOR ORCHESTRA SHELL SETUP. NOT ALLOWED TO REFOCUSE FOR ANY SHOW.

- SOURCE FOUR Jr's. ON BALCONY RAIL ARE ONLY FOR LIGHTING UP OUR PROSCENIUM

Lensic Lighting Inventory

- ETC Series 3 Lustr X8 19º- 20 / 20
- ETC Series 3 Lustr X8 26º- 16 / 16
- ETC Series 3 Lustr X8 36º- 16 / 16
- ETC Source-4 10º- 4 / 4
- ETC Source-4 19º- 29 / 45
- ETC Source-4 26º- 49 / 95
- ETC Source-4 36º- 16 / 62
- ETC Source-4 50º- 0 / 4
- ETC ColorSource Cyc- 26 / 30
- SolaPix 19- 15 / 15
- ETC Halcyon Titanium- 10 / 12
- DTS Synergy 5 Profile 4 / 4
- MAC Aura- 8 / 8
- DTS Katana 0 / 12

Lighting Key

Color Degree
Unit #
Dimmer or Power
Channel
Universe / Address

Two Lycian FollowSpots LED located in Projection Room Around a 100ft Throw to Stage

Lighting Inventory Notes: Units are in Storage Room

50 Degrees- 4 Full units avaible. 4 Lenses available to use.
4- 50 degree XDLT Lens available
19 Degrees- 16 Full units available. 3 Lenses available to use
90 Degrees- 4 Lenses available.
17- Wybron Cygnus RGB Fixtures available
ParCan 64- 12 ParCan 64 fixtures
ParCan 64 Lamps: MFL 8 Lamps

Lensic Performing Arts Center- Light Plot

211 W. San Francisco Street- Santa Fe, New Mexico 87501
505-988-7050 Voice 505-988-4370 Fax

Production Director: David Carter- Ext 1209	D
Lighting Supervisor: Abel Sepulveda- Ext 1404	
Head Carpenter/Fly Operator: Eoghan Doyle- Ext 1250	
Audio Supervisor: Alex Reiser- Ext 1214	
Stage Mannager: Seneca Phillips-McGraw - Ext 1406	1 of 1
Draft By: Abel Sepulveda	Draft Date: July 7, 2016
Updated: January 15, 2026 — Scale 1/4"=1'0"	