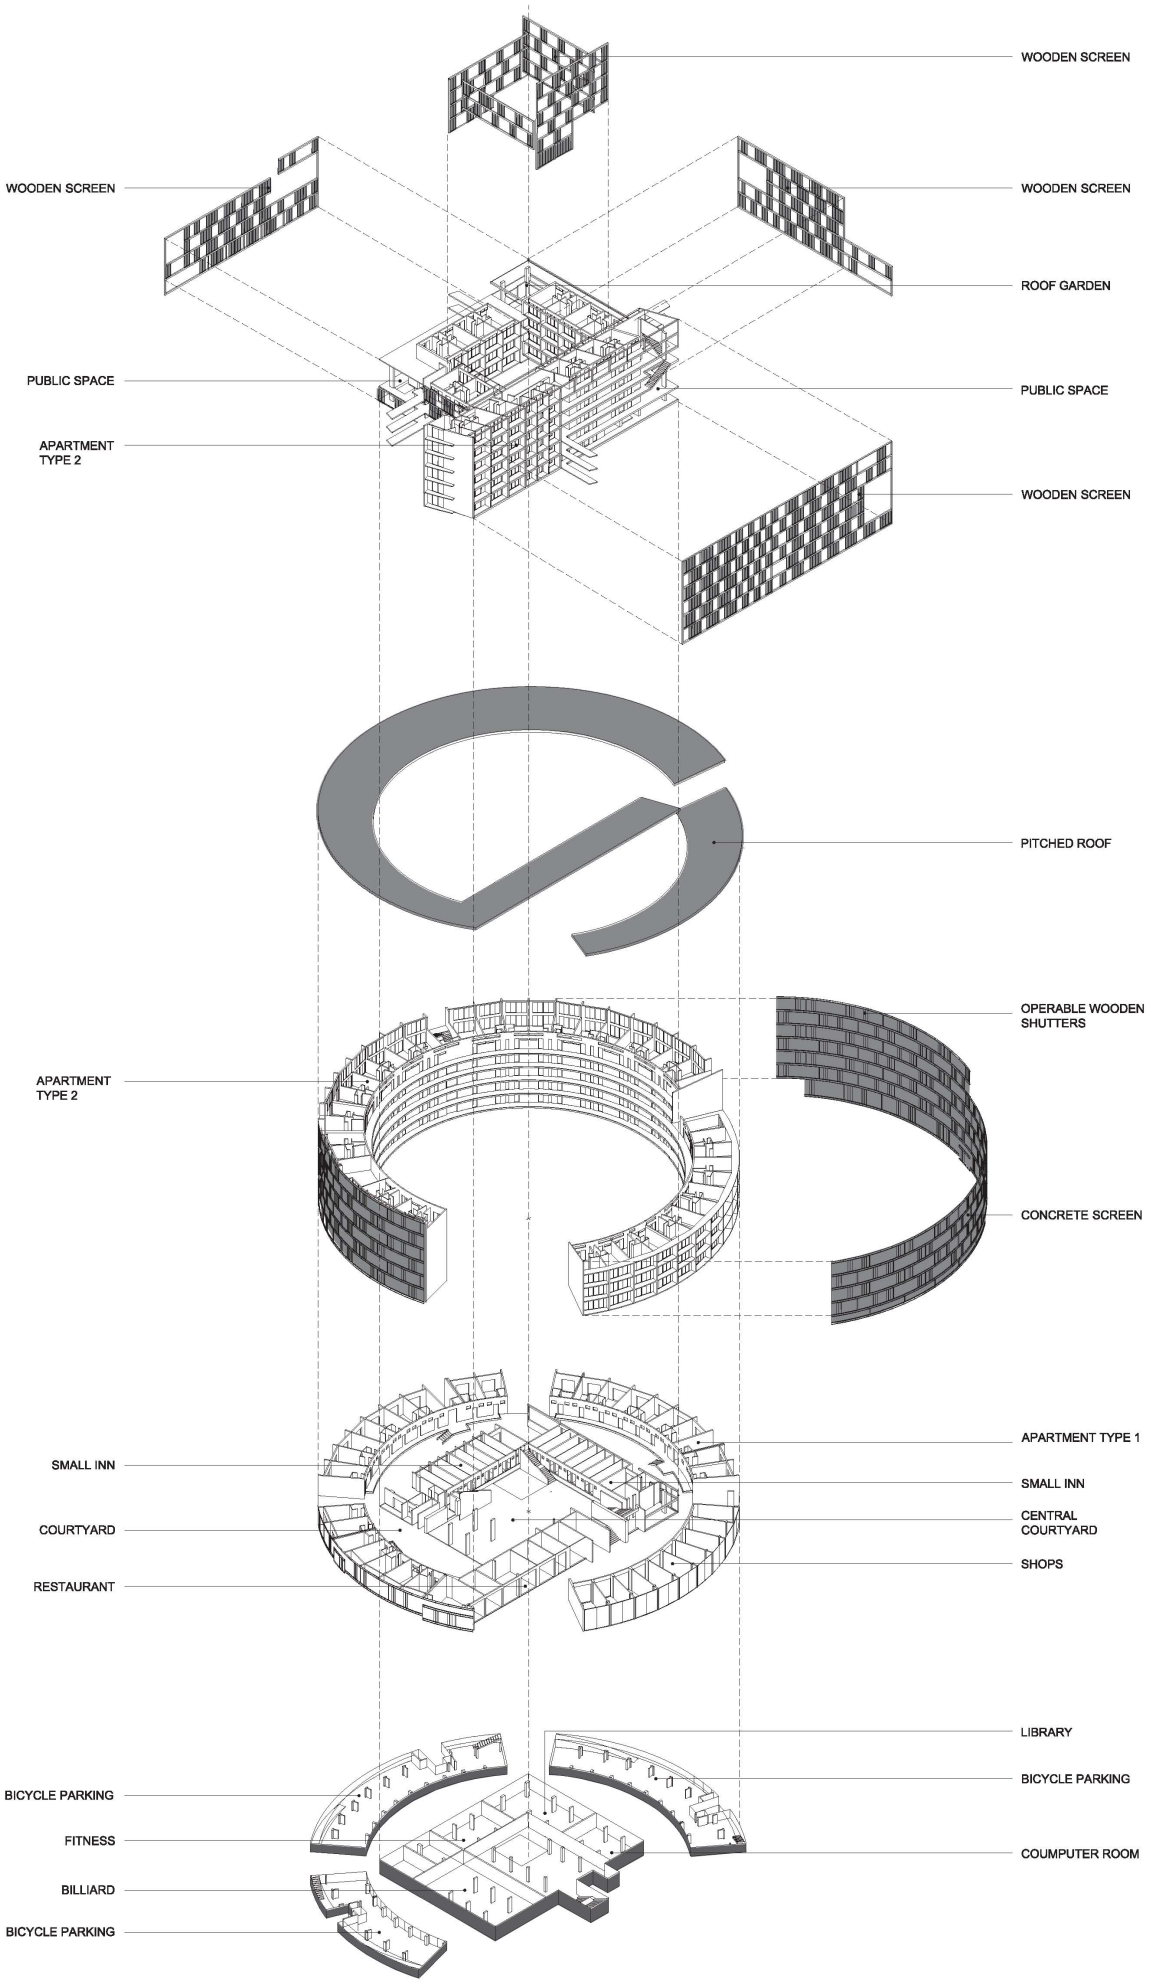

TULOU AFFORDABLE HOUSING