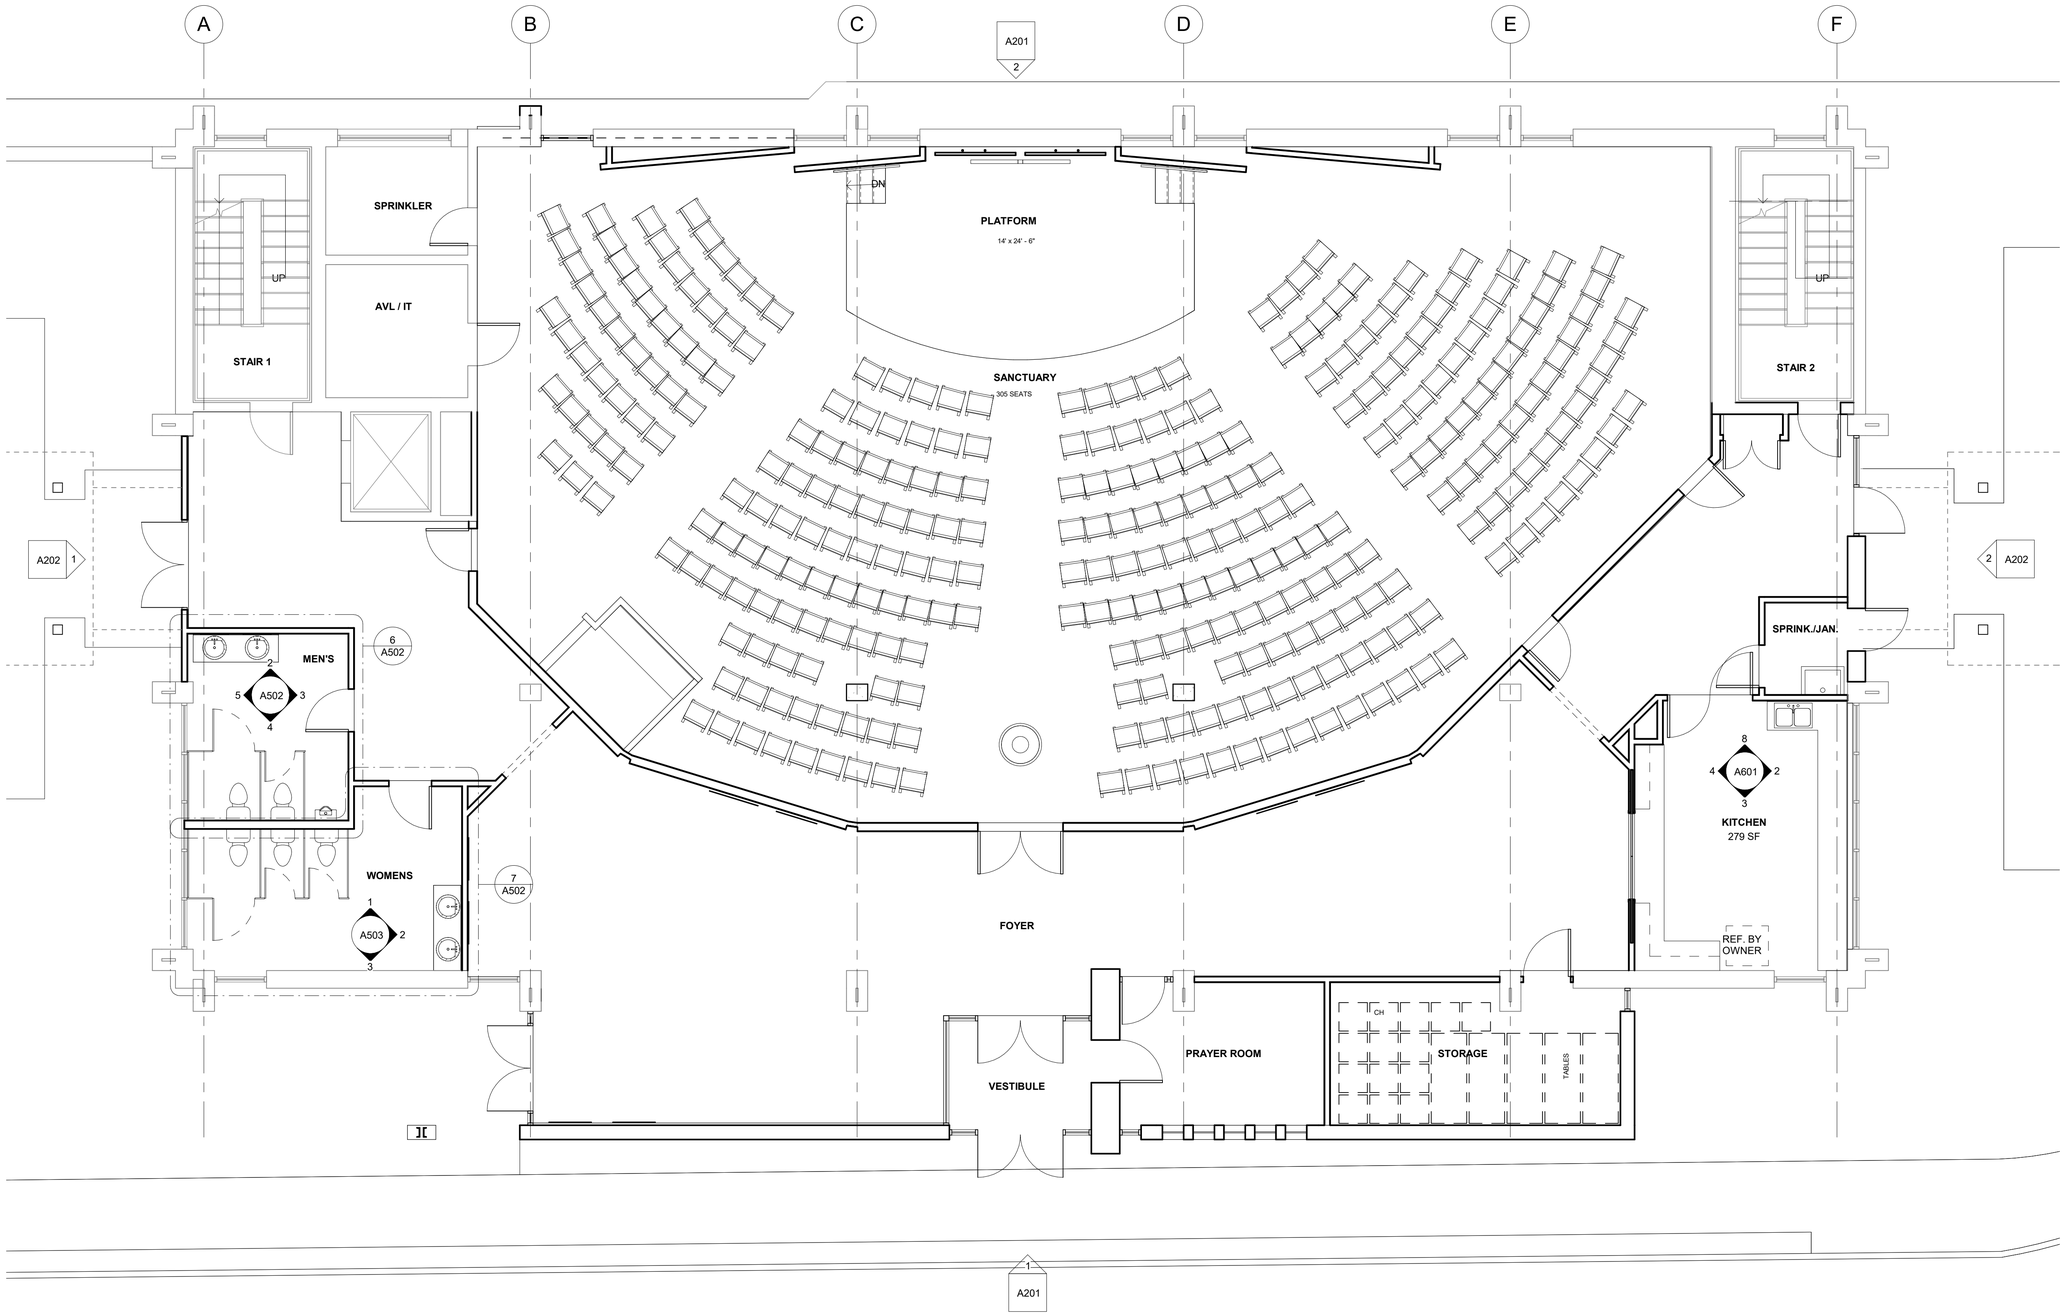
A
B
C
D
E
F
A201
2
SPRINKLER
AVL / IT
STAIR 1
UP
DN
PLATFORM
14' x 24' - 6"
SANCTUARY
305 SEATS
STAIR 2
UP
A202
1
A202
2
MEN'S
6
A502
A502
WOMENS
7
A502
A503
FOYER
VESTIBULE
PRAYER ROOM
CH
STORAGE
TABLES
SPRINK./JAN.
A601
KITCHEN
279 SF
REF. BY
OWNER
1
A201

A201
2
MECHANICAL ROOM
STORAGE
DN
GODLY PLAY II
455 SF
NURSERY
301 SF
A601
5
CATECHESIS
457 SF
OFFICE
188 SF
OFFICE
180 SF
OFFICE
80 SF
OFFICE
92 SF
OFFICE
80 SF
DN
PENTHOUSE ACCESS
STORAGE
A202
1
2
A202
9
A502
TOILET
TOILET
JANITOR
COPIER
WORK ROOM
77 SF
A601
7
1
A601
9
A601
YOUTH
668 SF
TOILET
8
A502
GODLY PLAY I
406 SF
6
A601
TODDLER
358 SF
OPEN OFFICE
1058 SF
CONFERENCE ROOM
313 SF
1
A201