FILED NWMP2075 RCND:1908-02-11 RGST:2010-10-04-16.52.06.072

Reference are Volume 21 Folio 389
" " " 26 " 420

2075
~~2057~~

Deposited in the Land Registry Office at New Westminster B.C. November 20th 1911
C.A. Keith
Assist Registrar

PLAN

OF SUBDIVISION OF

N.E. ¼ & PART S.E. ¼ SEC. 26. TP. 10. GP. 2.

NEW WESTMINSTER DIST.

LANGLEY

B.C.

Scale 200' to 1"

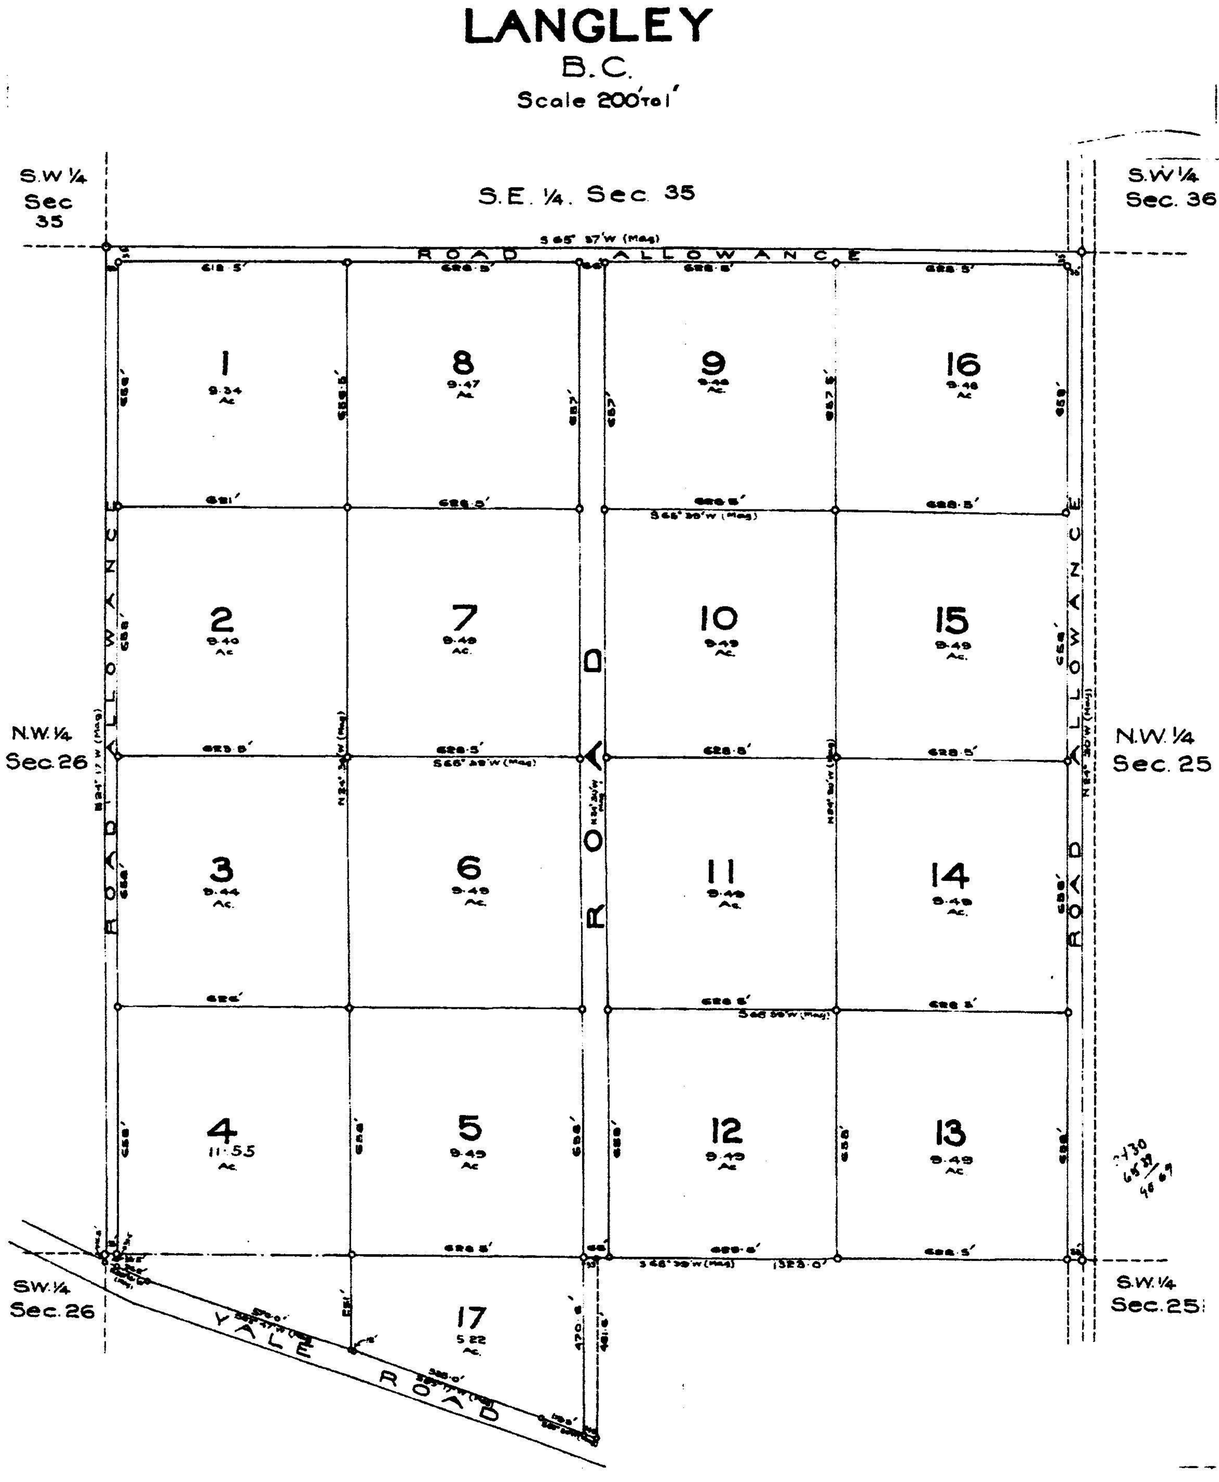

I D.V. Stapley Kerr of the Municipality of Langley authorized by the Municipal Council of Langley to examine and report certify that the conditions referred to B. C. & D. of Section 68 of the Land Registry Act have been complied with.
Oct 27 1911
D.V. Stapley Kerr

I hereby certify that the Lots shown coloured Red and Roads shown coloured Brown on this plan have been surveyed in accordance with my instructions.
J. Madgin
Registered Owner

I Kenneth Lumsden Burnet of the City of Vancouver a British Columbia Land Surveyor certify that this plan is a correct representation of the survey which has been made by me upon the ground and is prepared under the provisions of the Land Registry Act.
Dated at Vancouver B.C.
this 9th day of March 1909.
Kenneth L. Burnet
British Columbia Land Surveyor.

KENNETH L. BURNET, C.E.
B. C. LAND SURVEYOR
Room 517, Obmins Building 616 Pender Street VANCOUVER B.C.

Blk