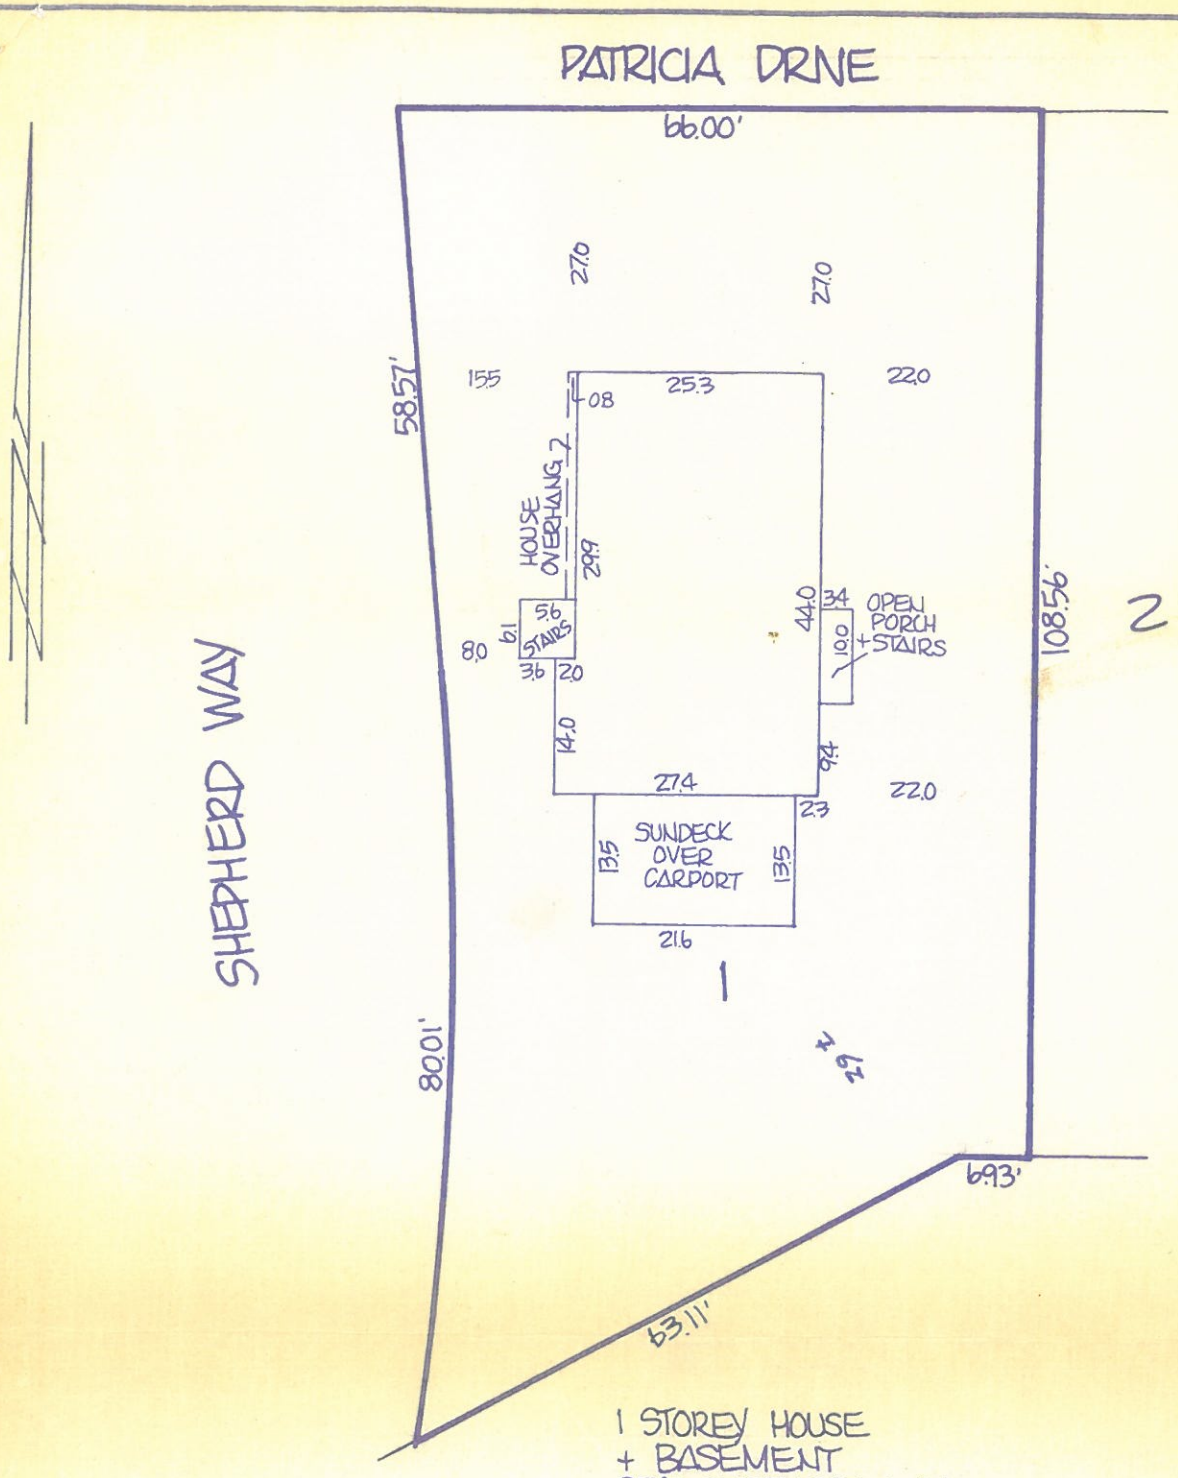


1 STOREY HOUSE
+ BASEMENT
8742 SHEPHERD WAY
DELTA, B.C.

LYON, FLYNN & ASSOCIATES
British Columbia Land Surveyors
204B - 10240 - 152nd Street
Surrey, B.C. V3R 6N7
Tel: 588-0481 FAX 524-5515

Certified Correct:

David Lyon
B.C.L.S.

A. ACHTEM

THIS PLAN TO BE USED FOR ~~MUNICIPAL AND/OR~~ MORTGAGE PURPOSES ONLY AND IS NOT TO BE USED FOR THE LOCATION OF PROPERTY LINES.

SCALE	1" = 20'
DATE	MAY 25, 1987
OUR FILE	87-991
YOUR FILE	EMARY
CHK.	DRWN. BB

PLAN SHOWING LOCATION OF DWELLING ON LOT 1 DISTRICT LOT 440, GROUP 2, NWD, PLAN 20668