10/08/2014 16:35 6042532210 VANCOUVER MANAGEMENT PAGE 05/06

EXHIBIT A

REAL ESTATE ACT SEC. 51(4)

PLAN TO ACCOMPANY REQUEST FOR PROSPECTUS FOR PROPOSED STRATA PLAN OF PROPOSED BUILDING ON LOT 91, D.L. 125, GROUP ONE, PLAN 52734, N.W.D.

SCALE : 1 INCH = 60 FEET

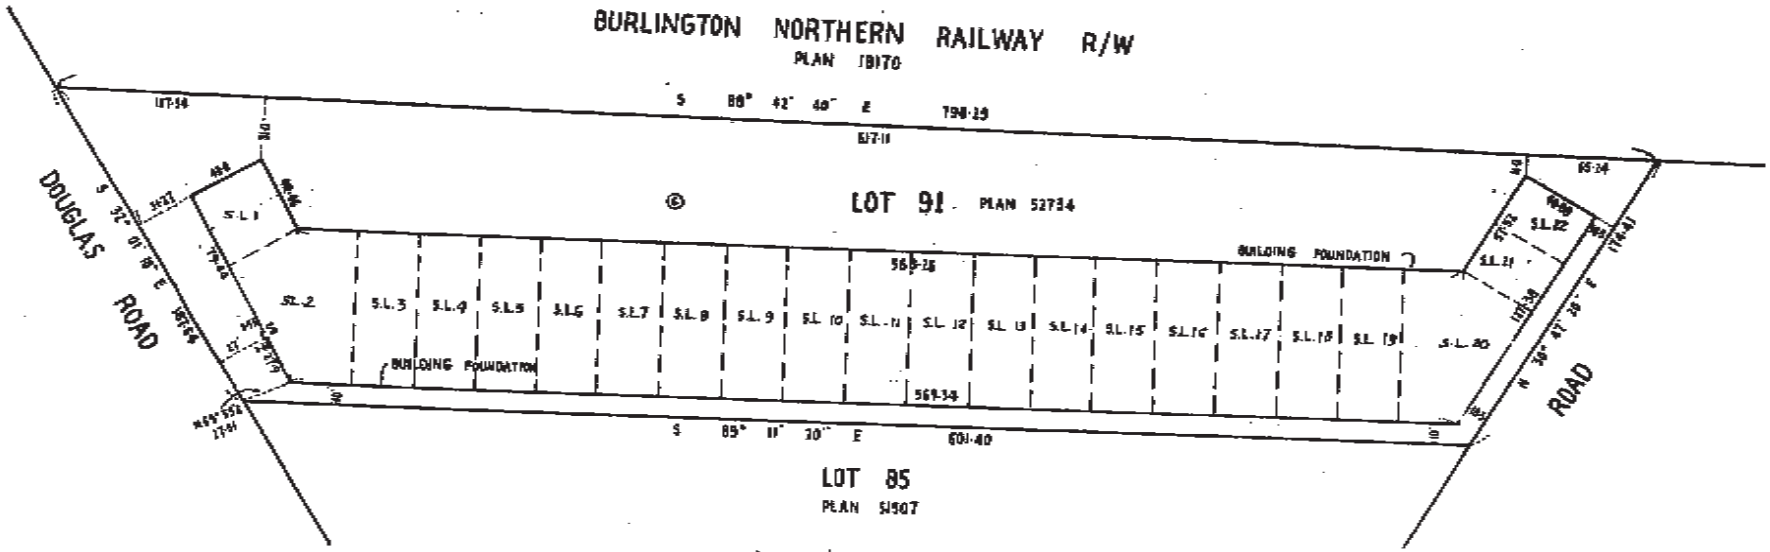

APPROVED THIS 31 DAY OF March, 1978

APPROVING OFFICER
MUNICIPALITY OF BURNABY

CERTIFIED CORRECT
THIS 27 DAY OF JANUARY, 1978.

B.C.L.S.

LEGEND :
S.L. DENOTES STRATA LOT
© " COMMON PROPERTY

GEORGE R. MILLER — B.C. LAND SURVEYOR

EXHIBIT "B"

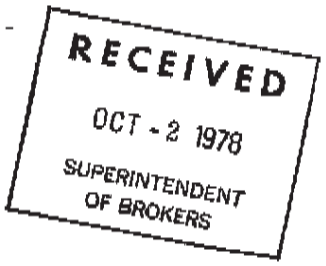

Lot	Form 1 Unit Entitlement	Form 2 Interest Upon Destruction
1	564	3952
2	675	7449
3	452	4491
4	452	4491
5	452	4491
6	452	4491
7	452	4491
8	452	4491
9	452	4491
10	408	4491
11	429	4491
12	452	4491
13	452	4491
14	452	4491
15	452	4491
16	452	4491
17	452	4491
18	452	4491
19	452	4491
20	711	6924
21	218	2664
22	215	2664
	Aggregate: 10,000	Aggregate: 1,000,000