


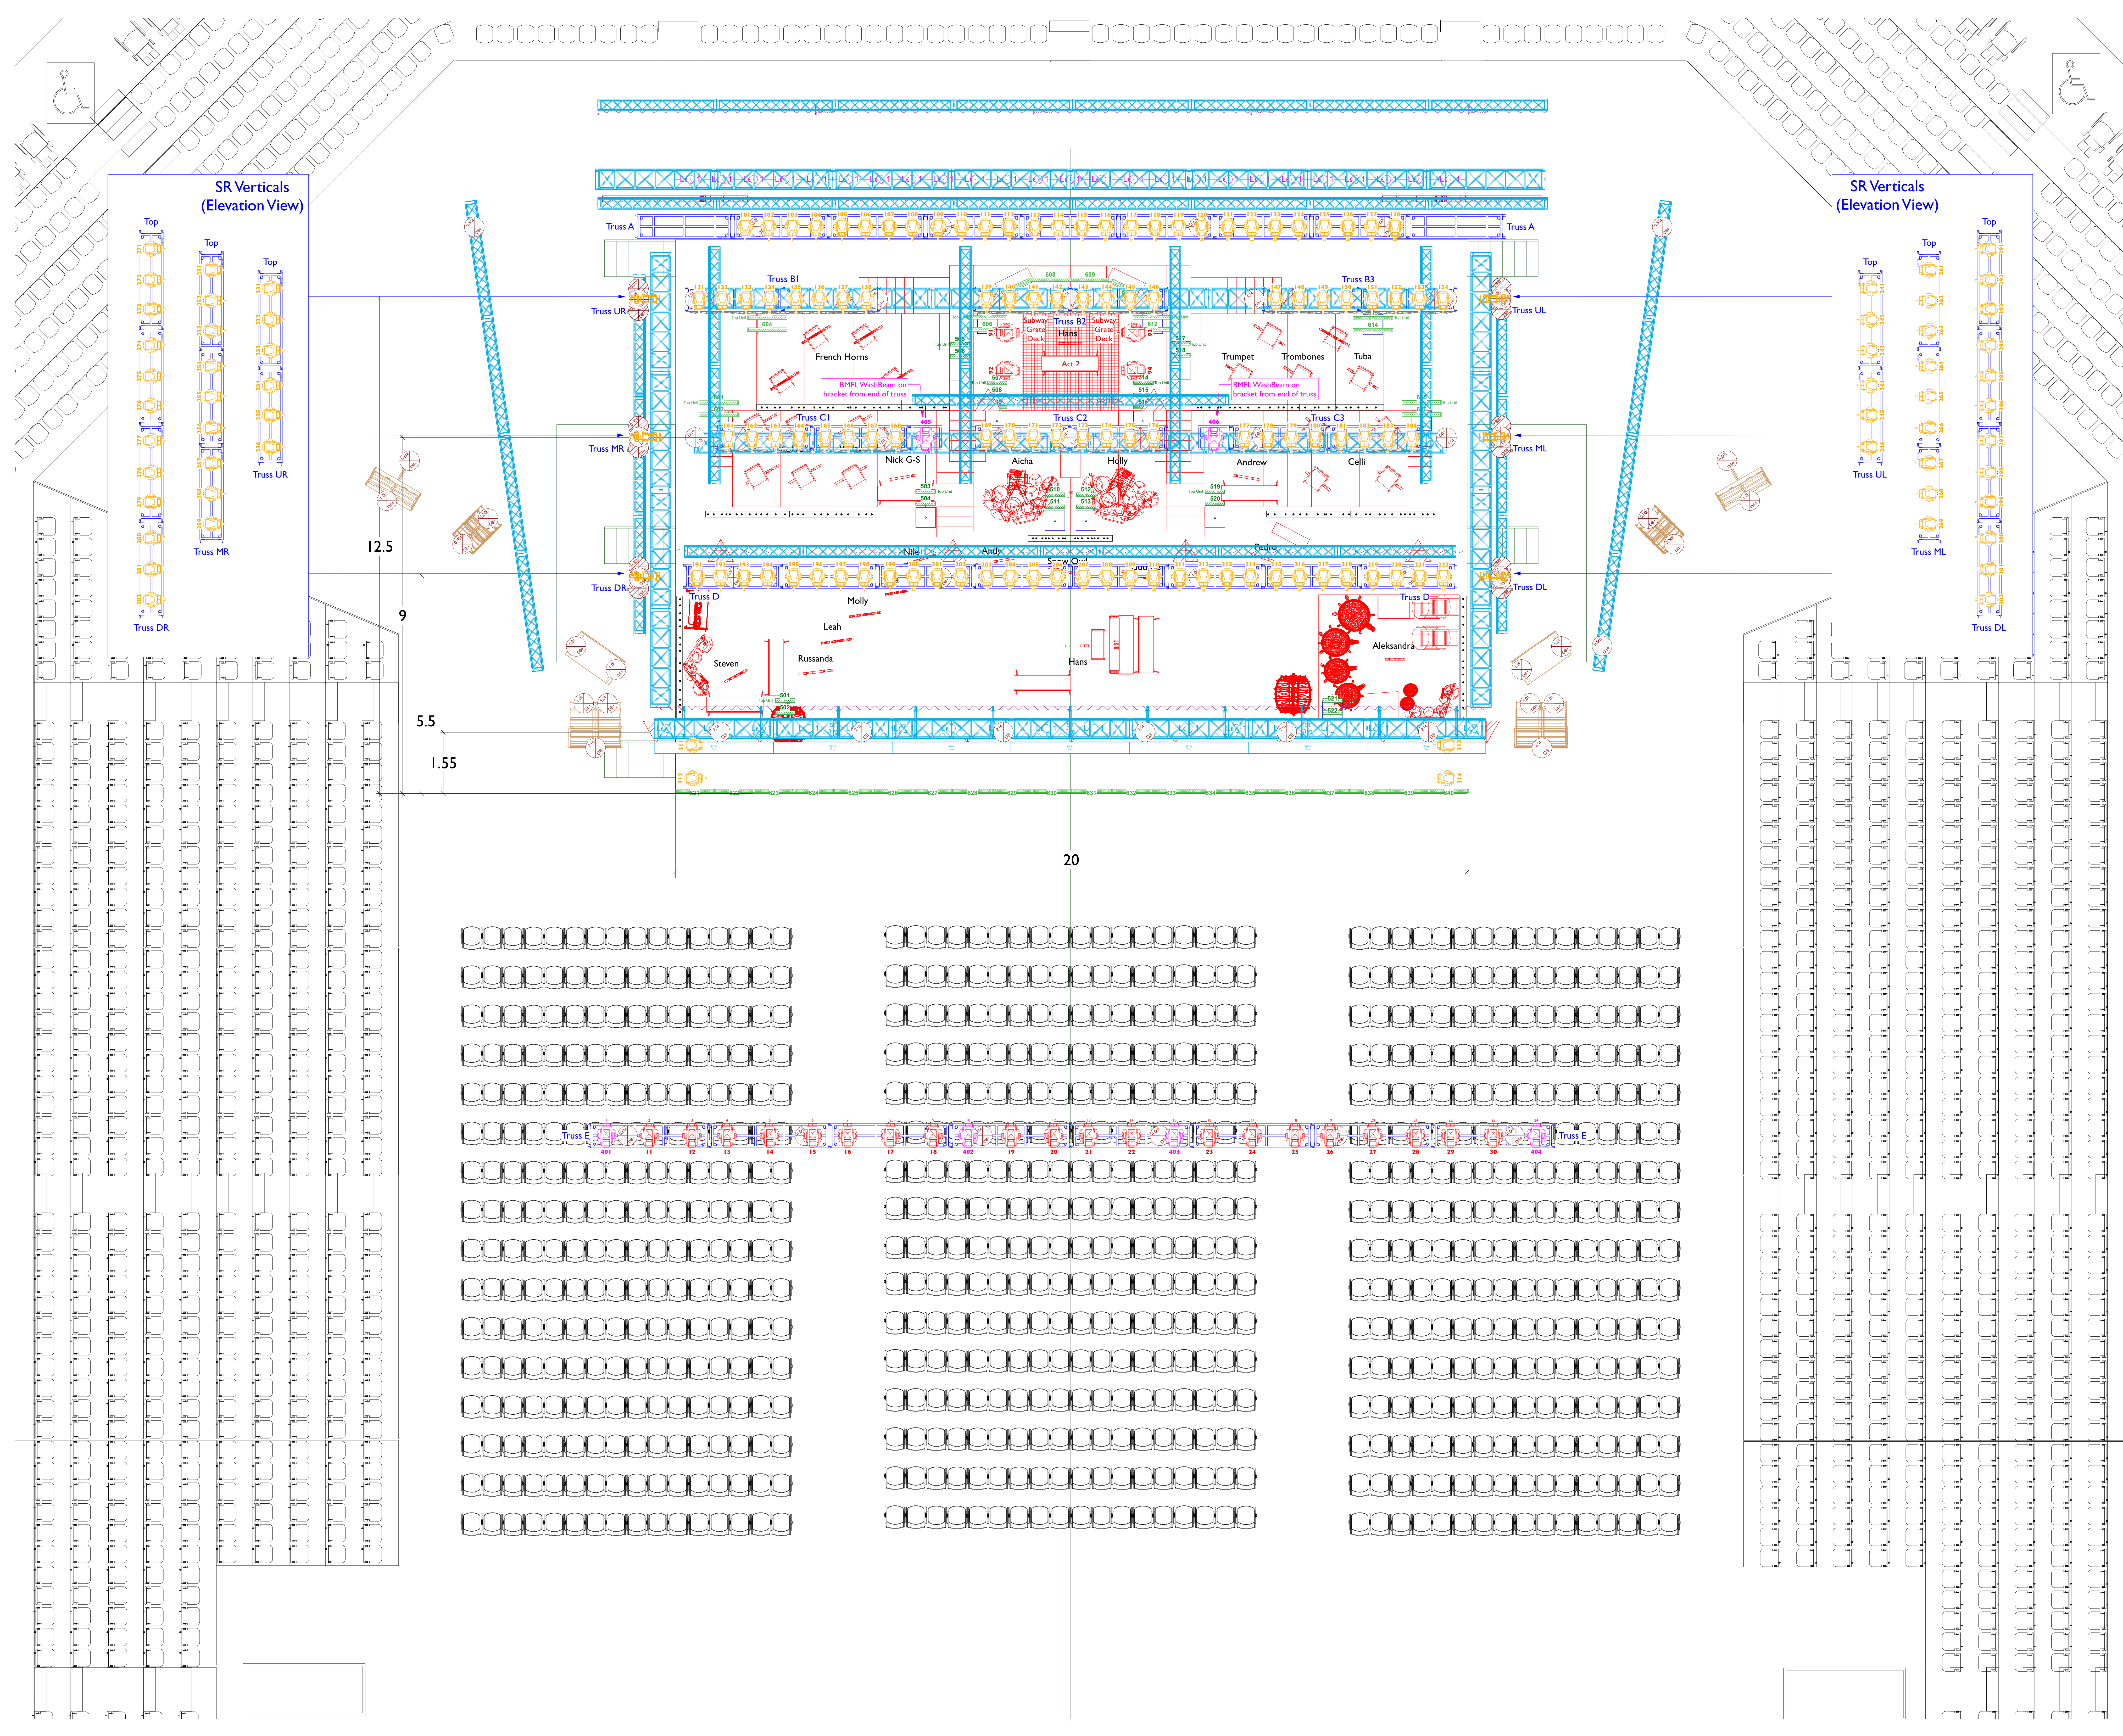

Key:

- Robe BMFL WashBeam (beam weight 54.7 kg)
- Robe BMFL WashBeam Spot (beam weight 54.7 kg)
- Robe MegaPointe (beam weight 11.4 kg)
- Channel Robe Tetra2 (beam weight 12.1 kg)
- Channel Robe Tetra1 (beam weight 11.3 kg)


Future Counts:

Type	Count
2H Minor Rail on Floor	1
Robe BMFL WashBeam	24
Robe BMFL WashBeam Spot	6
Robe MegaPointe	168
Robe Tetra 1	22
Robe Tetra 2	36
TOTAL:	357

Truss Counts:

Type	Count
12' Box - 10' section	49
H2D Truss - 8' section	8
H2D Truss - 10' section	8
Minor Rail	2
TOTAL:	90

Notes:
Control to be GrandMA Lighting MA3 plus back up.
Please provide minimum three high output water hazers with high volume fans.
Please provide minimum two high output fog machines with fast dissipating fluid and high output fans.

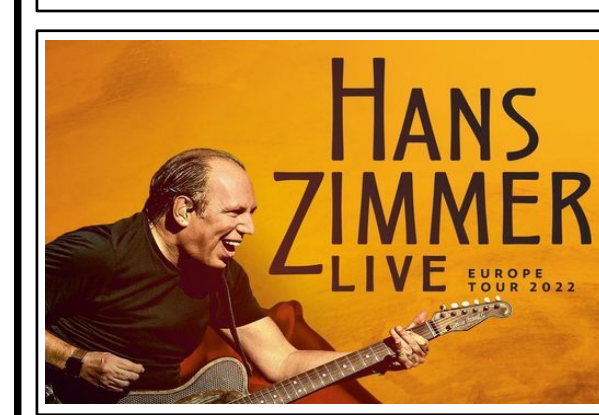

Project: HZ Live 2022

Client: Simmel Concerts

Producer: RCI Global

Drawing: Lighting Plot Overview

Location: Touring Europe 2022

Sheet: OF 3

Scale: 1:50

Drawn By: Lightswitch




Groundplan From Drawing:

Revisions:

Date	Notes
10/11/21	V5.0 - New Set Import
10/25/21	V6.0 - Revised Set
11/1/21	V7.0 - Revised Scenario
12/1/21	V8.0 - Revised Scenario
12/1/21	V8.1 - Channels & Unit Numbers Added
12/1/21	V8.0 - Revised Band Layout, added four BMFL
12/1/21	V8.1 - Channels & Info Updated
1/15/22	Revised Deck and Band Layout



This document is a representation of design concepts only.
Lightswitch is not responsible for the accuracy of the information provided in this document. It is the responsibility of the client to ensure that all information is accurate and up-to-date.
Lightswitch is not responsible for the accuracy of the information provided in this document. It is the responsibility of the client to ensure that all information is accurate and up-to-date.
All concepts, ideas & design elements shown on this drawing & any other information are the property of the client and are not to be used for any other purpose without the written permission of Lightswitch.

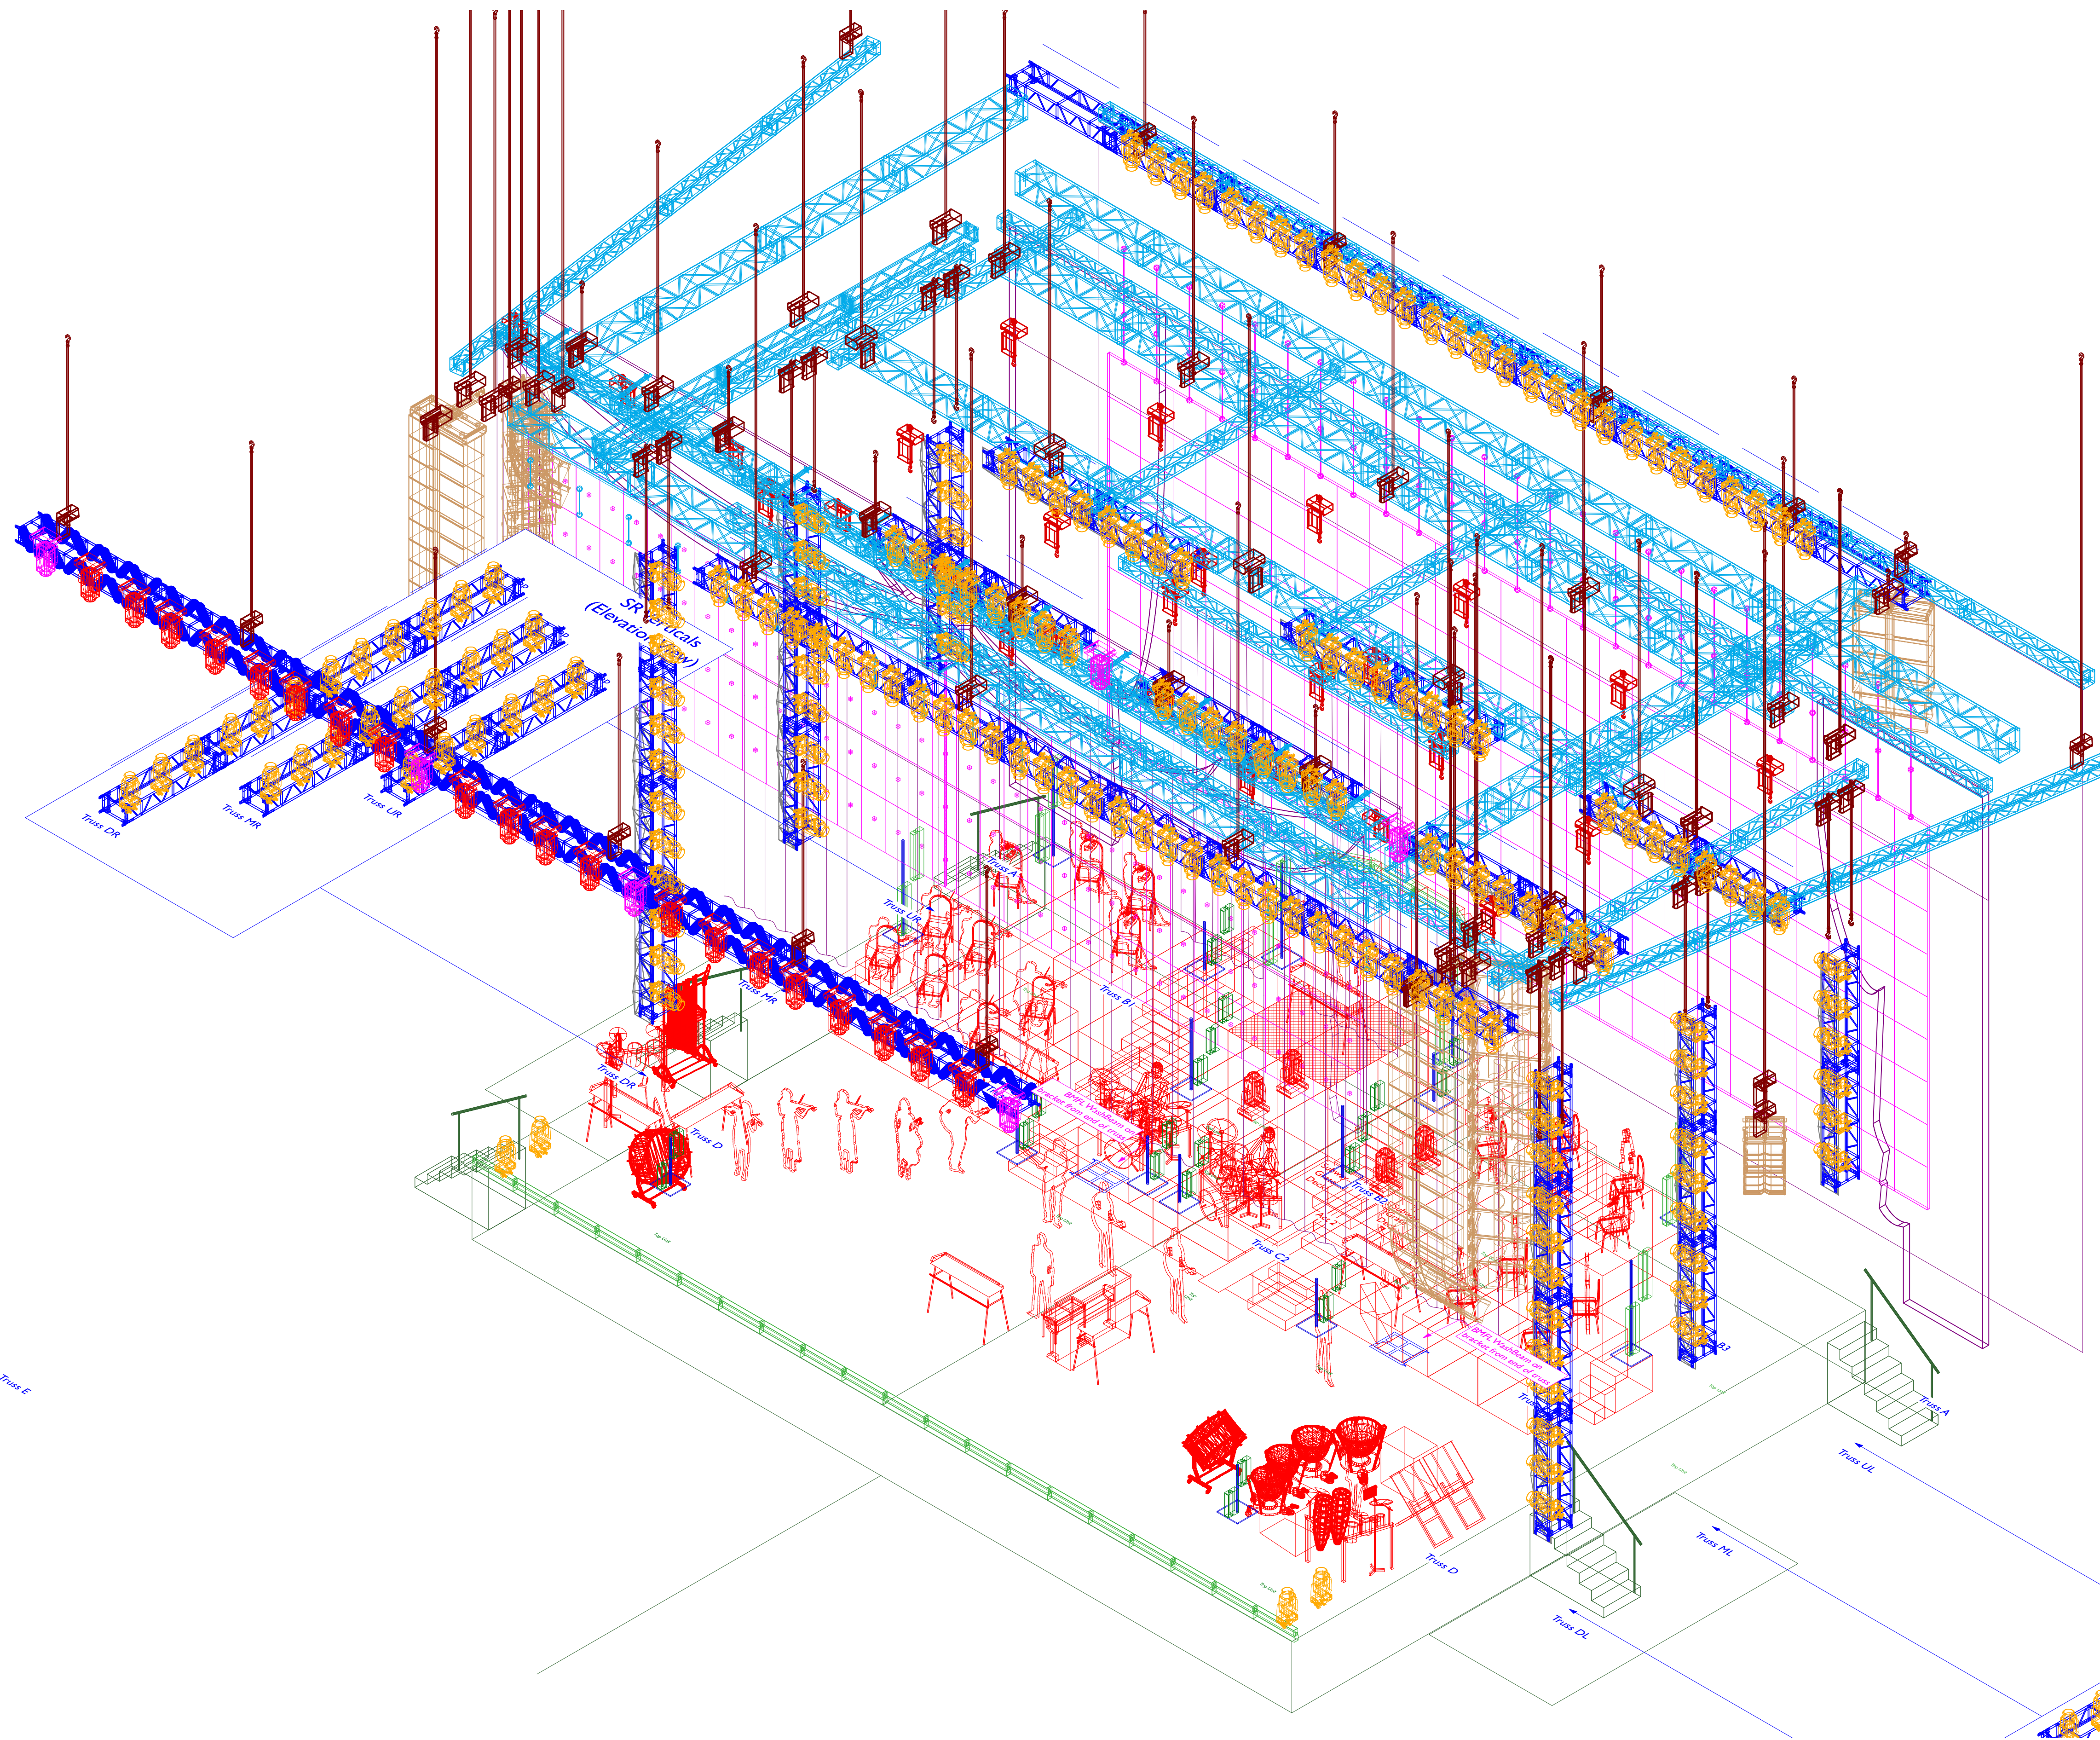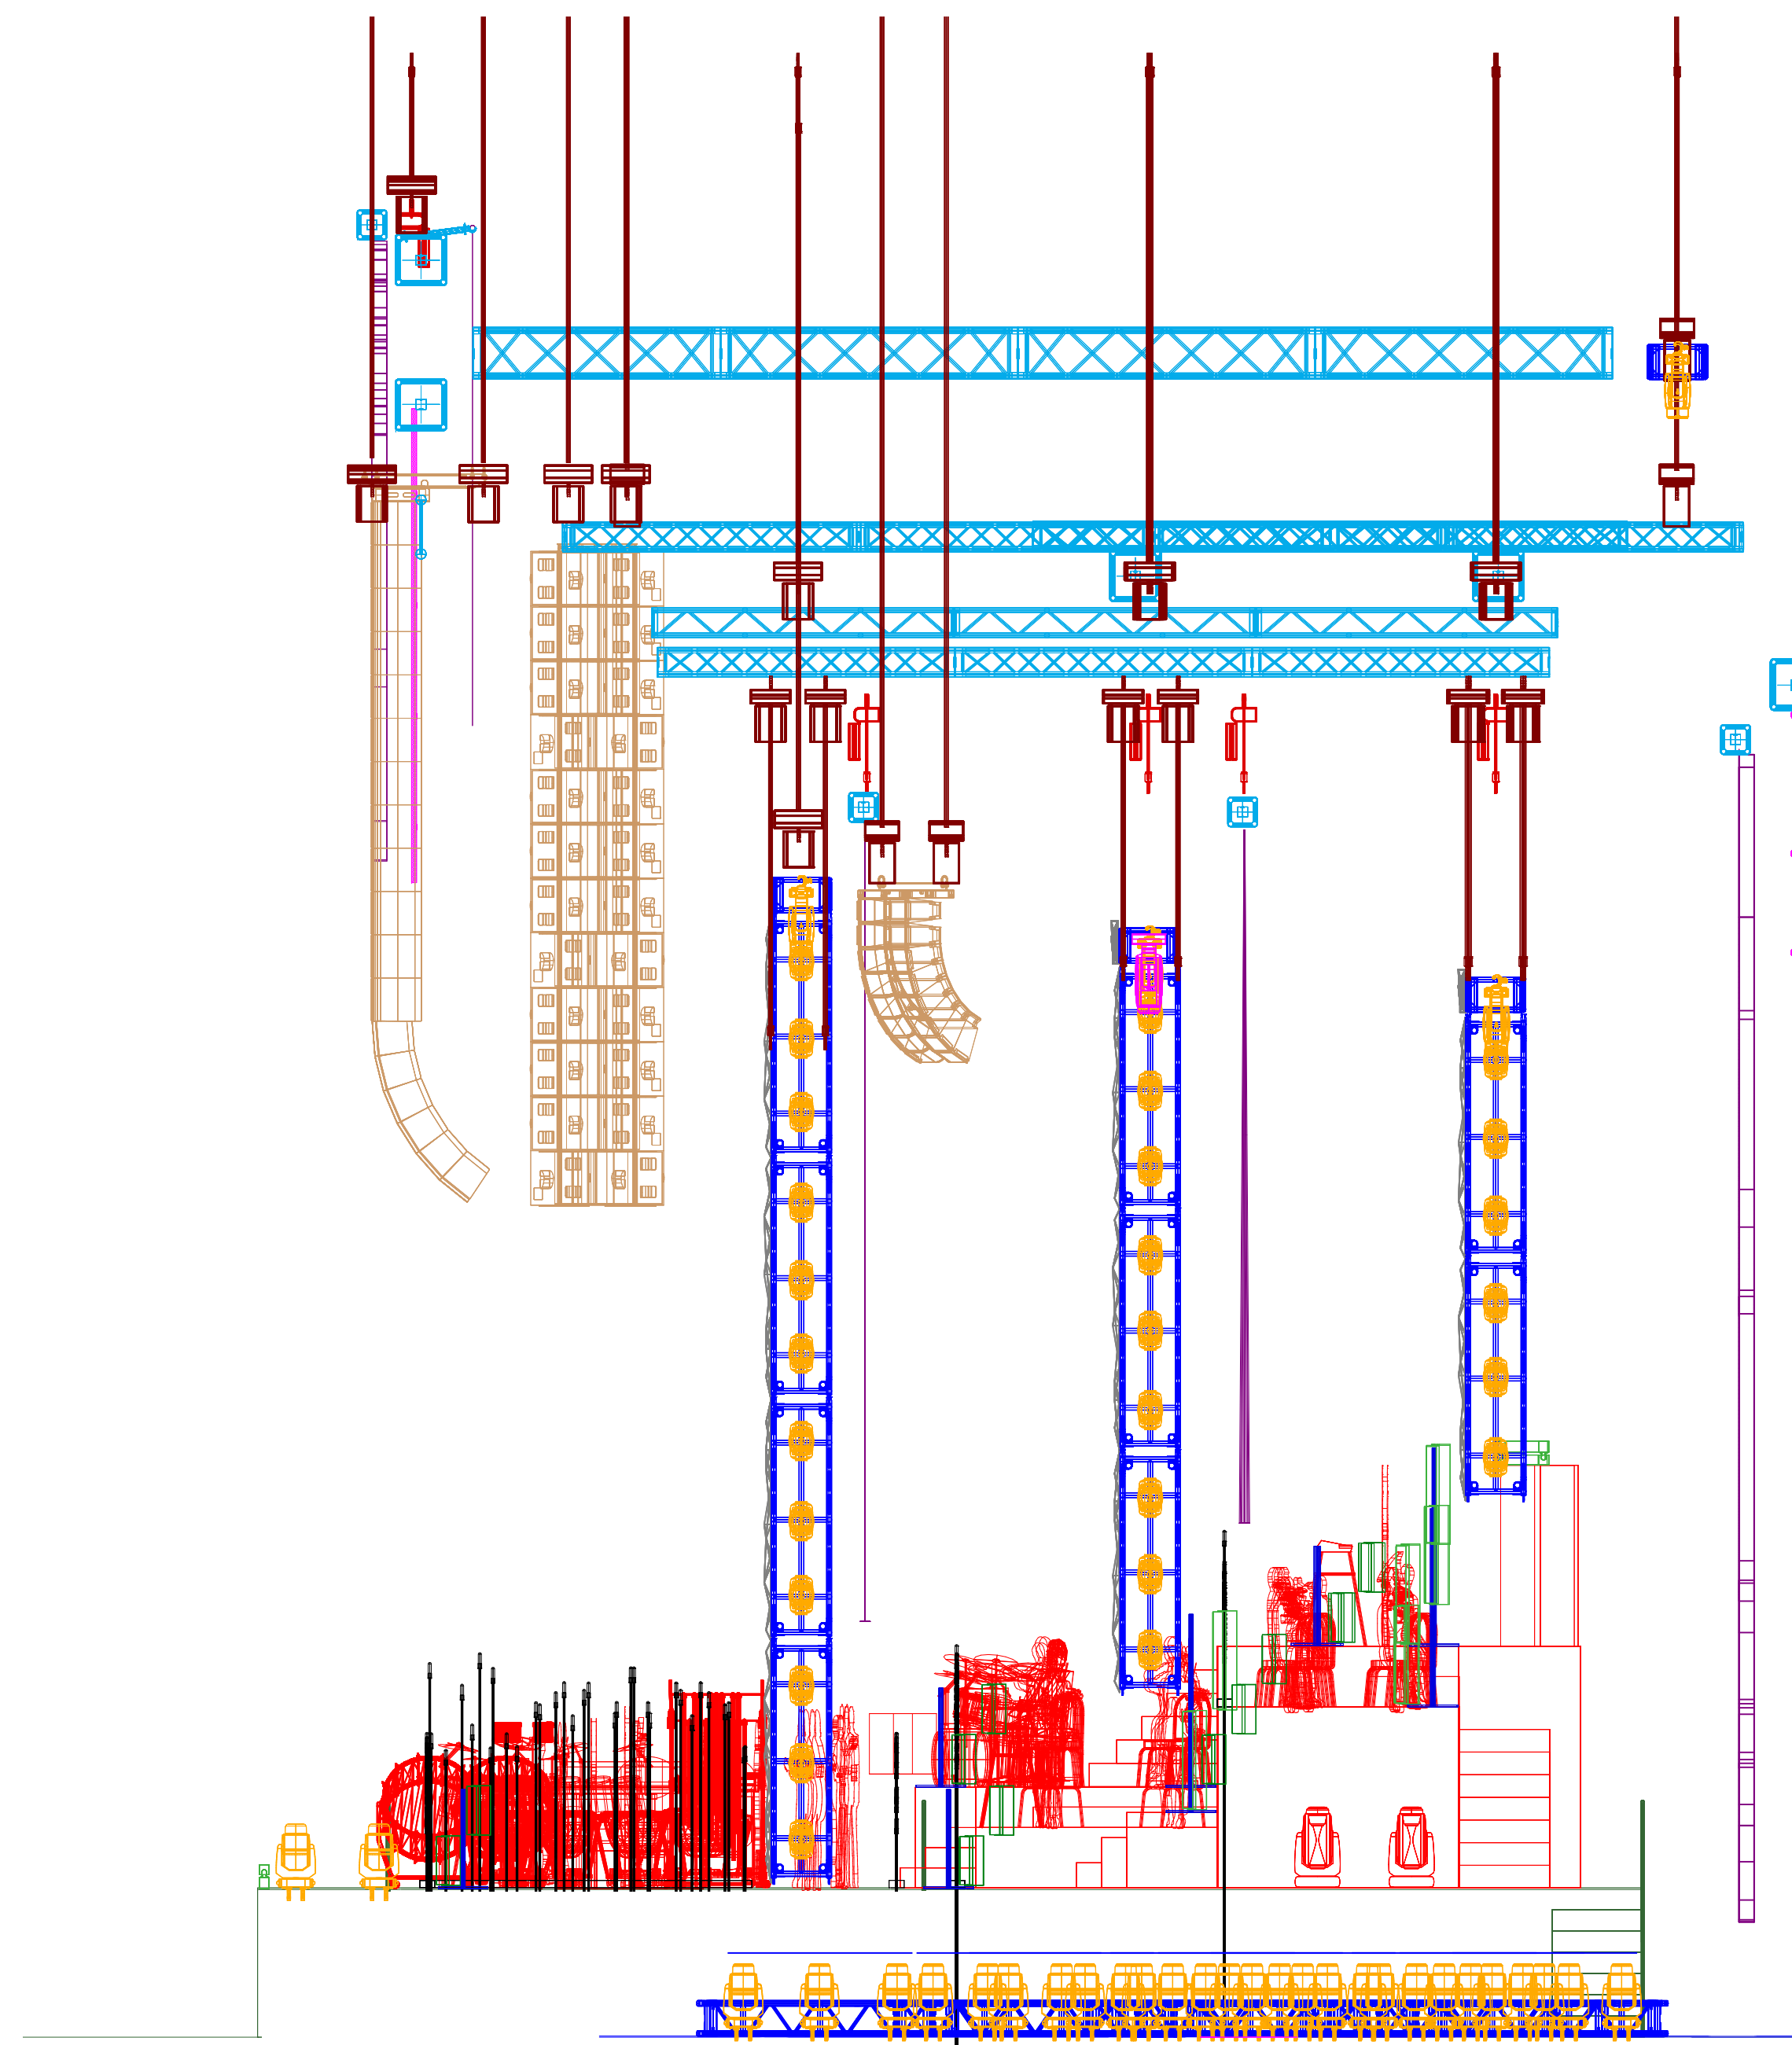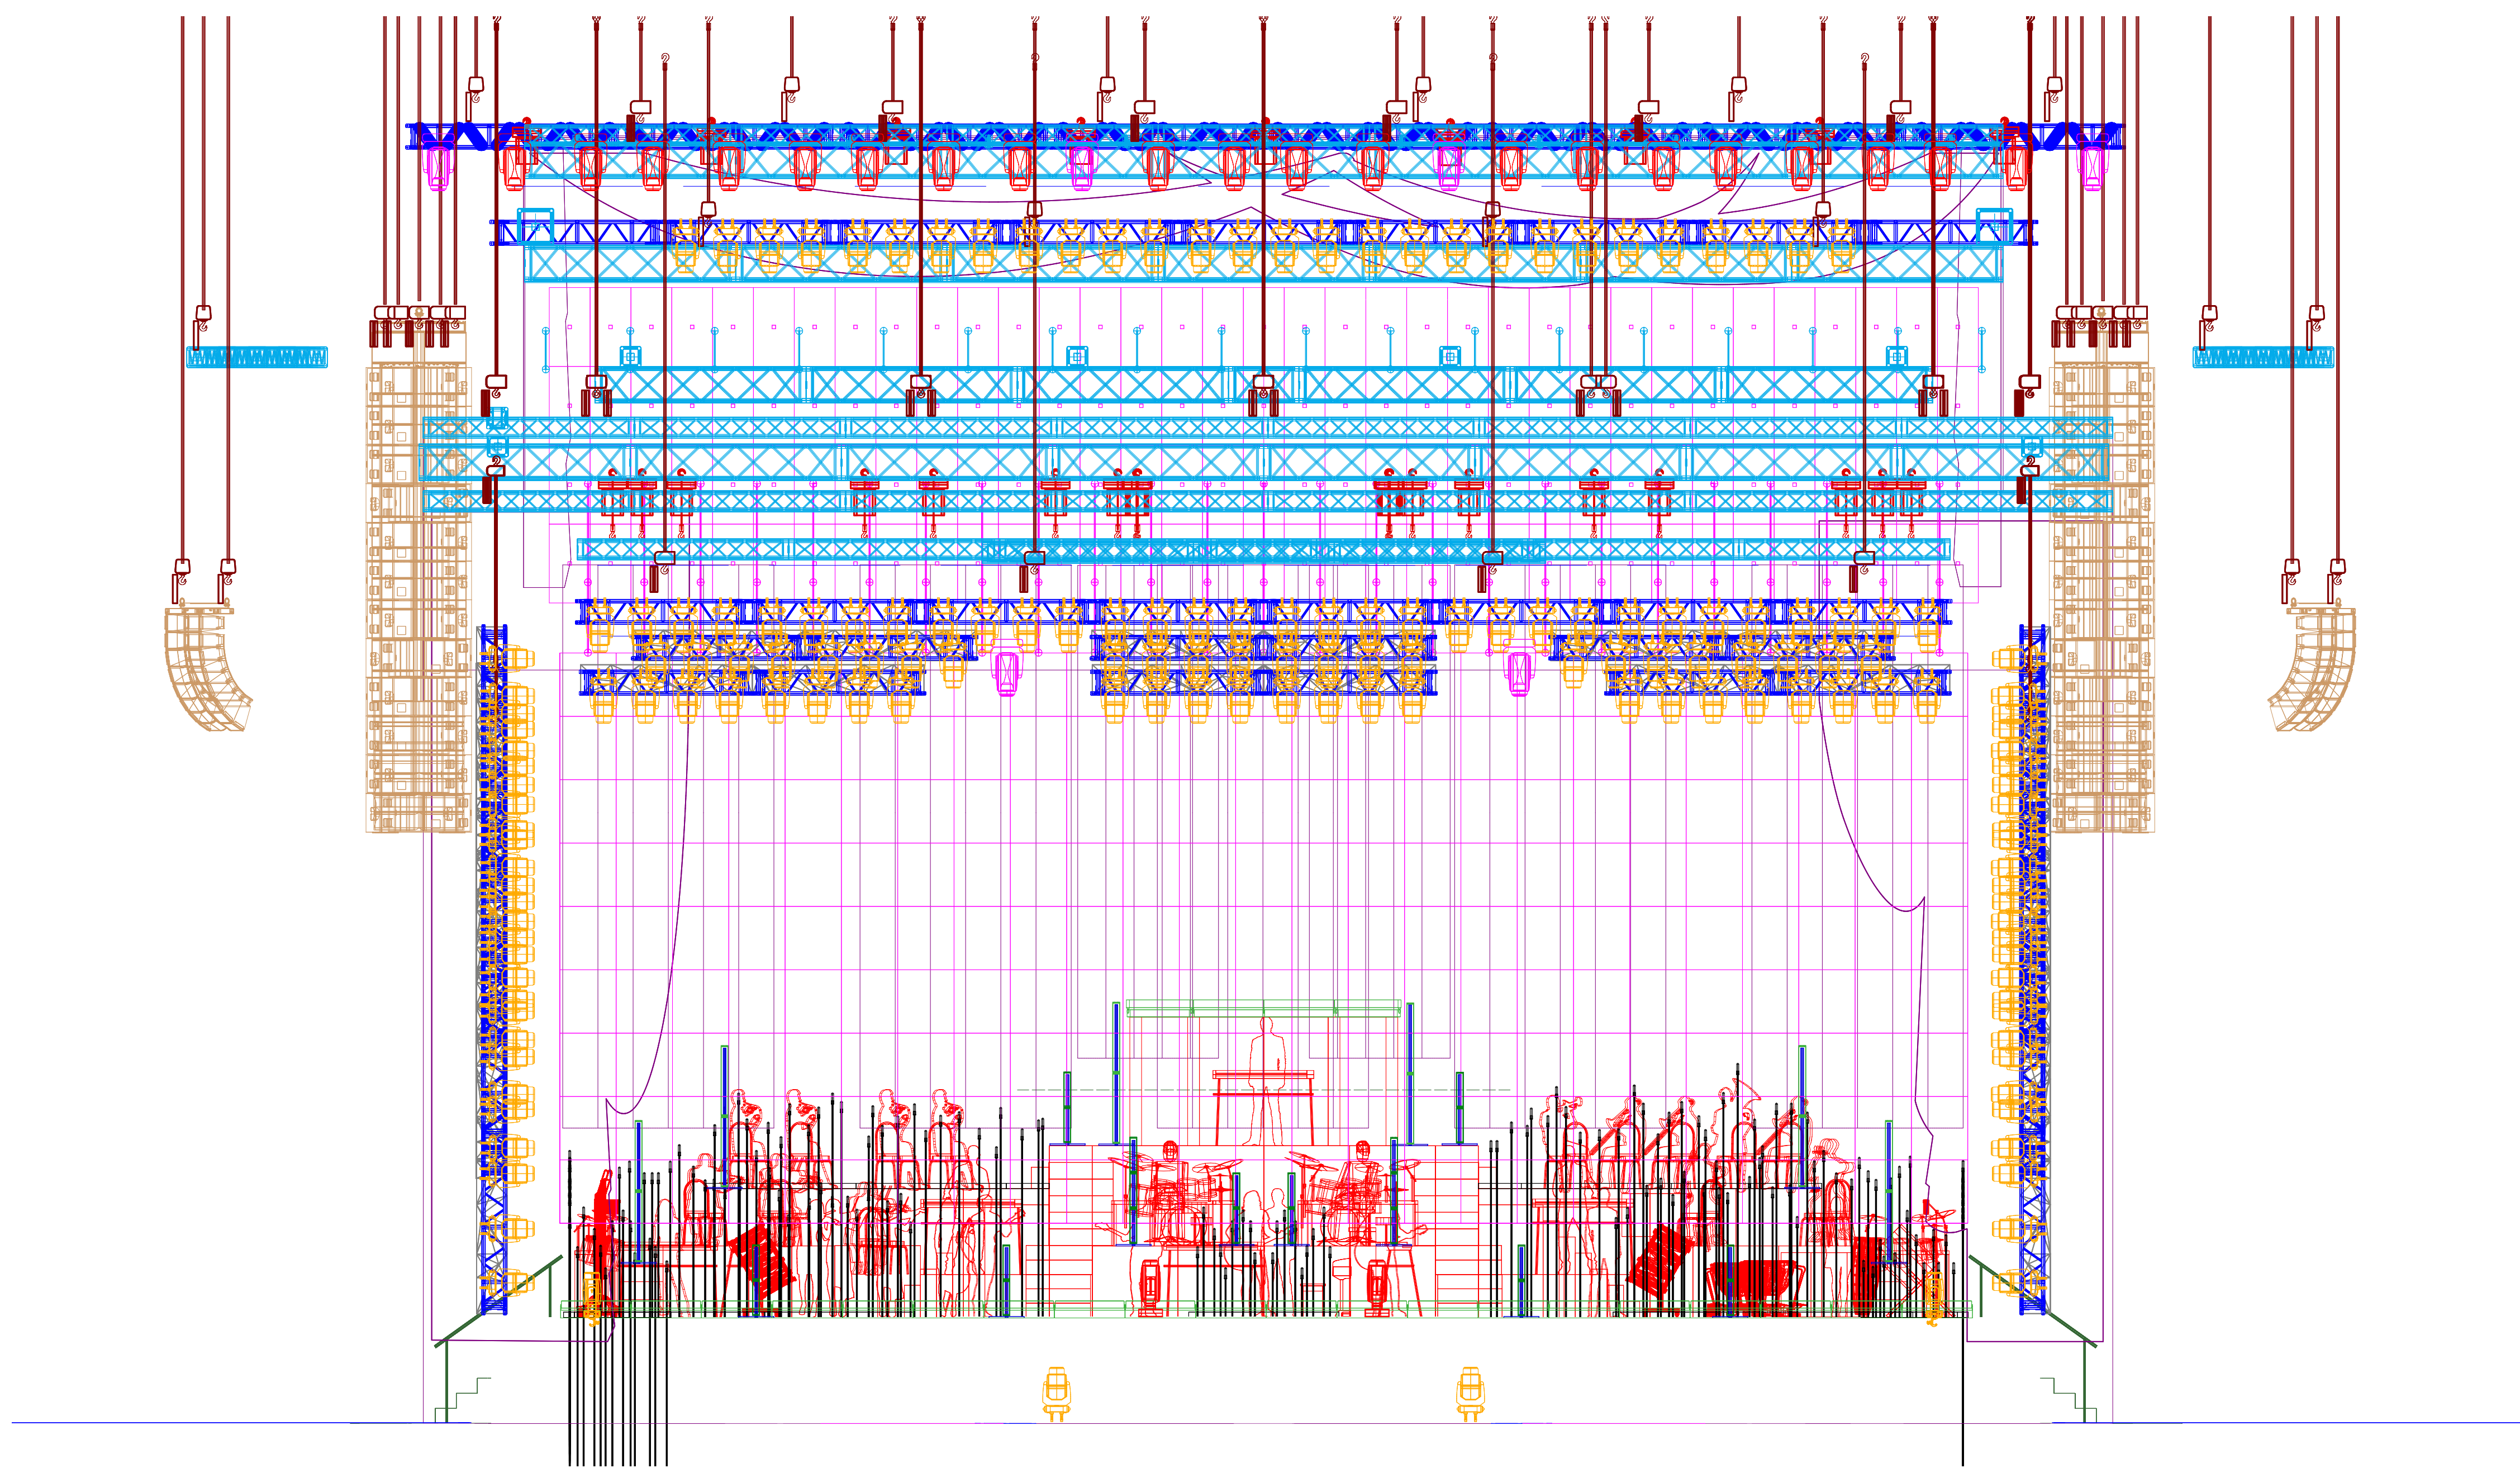

Key:

	Robe BMFL WashBeam Fixture weight: 54.7 lbs
	Robe BMFL WashBeam Spot Fixture weight: 54.7 lbs
	Robe MegaPointe Fixture weight: 14.5 lbs
	Robe Tetra2 Fixture weight: 14.5 lbs
	Robe Tetra1 Fixture weight: 11.3 lbs


Fixture Counts:

Type	Count
2H Minor Rail on Floor	1
Robe BMFL WashBeam	24
Robe BMFL WashBeam Spot	6
Robe MegaPointe	168
Robe Tetra 1	22
Robe Tetra 2	36
TOTAL:	357

Truss Counts:

Type	Count
12' Box - 10' section	3
H&D Truss - 8' section	49
H&D Truss - 10' section	8
Minor Rails	22
TOTAL:	90

Notes:
Control to be GrandMA Lighting MA3 plus back up.
Please provide minimum three high output water hazers with high volume fans.
Please provide minimum two high output fog machines with face dissipating fluid and high output fans.

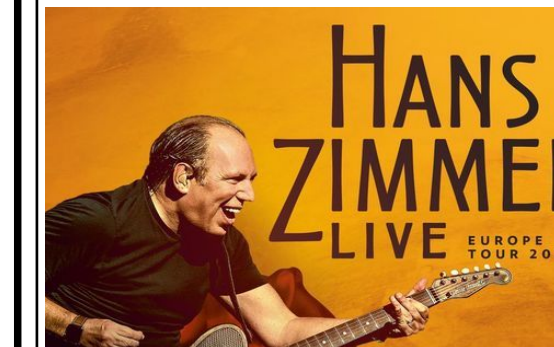

Project: HZ Live 2022
Client: Semmel Concerts
Producer: RCI Global
Drawing: Lighting Plot Details
Location: Touring Europe 2022
Sheet: OF 3
Scale: 1:50
Drawn By: Lightswitch

Revisions:

Date	Notes
10/11/21	V5.0 - New Set Import
10/25/21	V6.0 - Revised Set
11/1/21	V7.0 - Revised Scenario
12/1/21	V8.0 - Revised Scenario
12/1/21	V8.1 - Channels & Unit Numbers Added
12/1/21	V8.2 - Revised Band Layout, added four BMFL
12/1/21	V8.3 - Channels & Info Updated
12/1/21	Revised Deck and Band Layout



This document is a representation of design concepts only.
Lightswitch is not responsible for the accuracy of the information provided in this document. It is the responsibility of the client to ensure that the information is accurate and complete.
Lightswitch is not responsible for the accuracy of the information provided in this document. It is the responsibility of the client to ensure that the information is accurate and complete.
All concepts, ideas & design elements shown on this drawing & any other documents are the property of Lightswitch & may only be used for the project. Any other use is prohibited unless Lightswitch has given written permission.
Review or use of this document implies acceptance of the above terms & conditions.