



TSO E&W 2023

FIXTURES		AIR	WALL	FOH	FLOOR	TOTAL	
	ACME Gemini	24	0	0	0	24	
	AYRTON MAGIPANEL 602	24	0	0	0	24	
	Ayrton Magicdot R	0	0	0	12	12	
	Blade HD	185	0	0	0	231	
	Blade HD Mini	0	0	0	0	12	
	Chauvet Versuvio II	0	0	0	0	34	
	Clay Paky Sharpy	12	32	8	28	80	
	Clay Paky Sharpy Wash 33C	12	0	0	16	28	
	Color Kinetics eW Blast TDO	0	0	12	0	12	
	Cuepix Blender WW2	0	0	0	4	4	
	Glow Motion 4"	0	0	0	0	46	
	GLP JDC Line 500	0	8	0	0	8	
	GLP JDC Line 1000	0	24	0	0	24	
	GLP JDC1 Strobe	2	0	0	20	22	
	LeMaître S Master	3	0	0	0	3	
	PRG Best Boy HP	28	0	0	0	28	
	Robe Splice	12	80	8	0	100	
	SOLARS FLARE LR	20	0	0	0	20	
	Varitite VL3600	6	0	0	0	6	
EFFECTS		AIR	FOH			FLOOR	TOTAL
	LINEAR FLAME SYSTEM	0	0	0	14	14	
	Snow Machine	12	0	0	0	12	
	AUDIENCE LASER	10	0	0	0	10	
	MARTIN AF-1 FAN	8	0	0	2	10	
	LARGE LASER	4	0	0	4	8	
	LUMINOUS FLAME SYSTEM	0	0	0	8	8	
	MARTIN 2845	8	0	0	0	8	
	ULTRATEC L80	0	0	0	6	6	
	Phoenix Flame	0	0	0	4	4	
	Firestick	0	0	0	4	4	
	MDG THE ONE	0	0	0	2	2	
	DF-50	0	0	0	2	2	
LED							
	WVAVR 9 FULL TILE	187					

DESIGN BRYAN HARTLEY

DRAWN BY Bryan Hartley

TSO E&W 2023 EW 10-04-23-v2023(sggs grid in).vwx

REVISION

PLAT DATE 10/05/23

TITLE PERSPECTIVE

PAGE SIZE ARCH D PLATE 1
SCALE 1:12 OF 13



TSO E&W
2023

FIXTURES		AIR	WALL	FOH	FLOOR	TOTAL
	ACME Gemini	24	0	0	0	24
	AYRTON MACGPANEL 602	24	0	0	0	24
	Ayrton Magicdot R	0	0	0	12	12
	Blade HD	185	0	0	0	231
	Blade HD Mini	0	0	0	0	12
	Chauvet Versavo II	0	0	0	0	34
	Clay Paky Sharpy	12	32	8	28	80
	Clay Paky Sharpy Wash 33C	12	0	0	16	28
	Color Kinetics eW Blast T10	0	0	12	0	12
	Cuepix Blender WW2	0	0	0	4	4
	Glow Motion 4" Tube	0	0	0	0	46
	GLP JDC Line 500	0	8	0	0	8
	GLP JDC Line 1000	0	24	0	0	24
	GLP JDC1 Strobe	2	0	0	20	22
	LaMatre 5 Master	3	0	0	0	3
	PRG Best Boy HP	28	0	0	0	28
	Robe Spike	12	80	8	0	100
	SOLARIS FLARE LR	20	0	0	0	20
	Varilite VL3600	6	0	0	0	6
EFFECTS		AIR	FOH		FLOOR	TOTAL
	LINEAR FLAME SYSTEM	0		0	14	14
	Snow Machine	12		0	0	12
	AUDIENCE LASER	10		0	0	10
	MARTIN AF-1 FAN	8		0	2	10
	LARGE LASER	4		0	4	8
	LUMINOUS FLAME SYSTEM	0		0	8	8
	MARTIN 2045	8		0	0	8
	ULTRATAC LSG	0		0	6	6
	Phoenix Flame	0		0	4	4
	Firestick	0		0	4	4
	MDG THE ONE	0		0	2	2
	DP-50	0		0	2	2
LED						
	WVAIR 9 FULL TILE					187

DESIGN
BRYAN HARTLEY

DRAWN BY
Bryan Hartley

TSO E&W 10-04-23-v2023(sggs grid in).vwx

REVISION

PLOT DATE
10/05/23

TITLE
ELEVATION


PAGE SIZE
ARCH D
SCALE
1:46

PLATE
2
OF
13

1

ELEVATION

Scale: 1:46

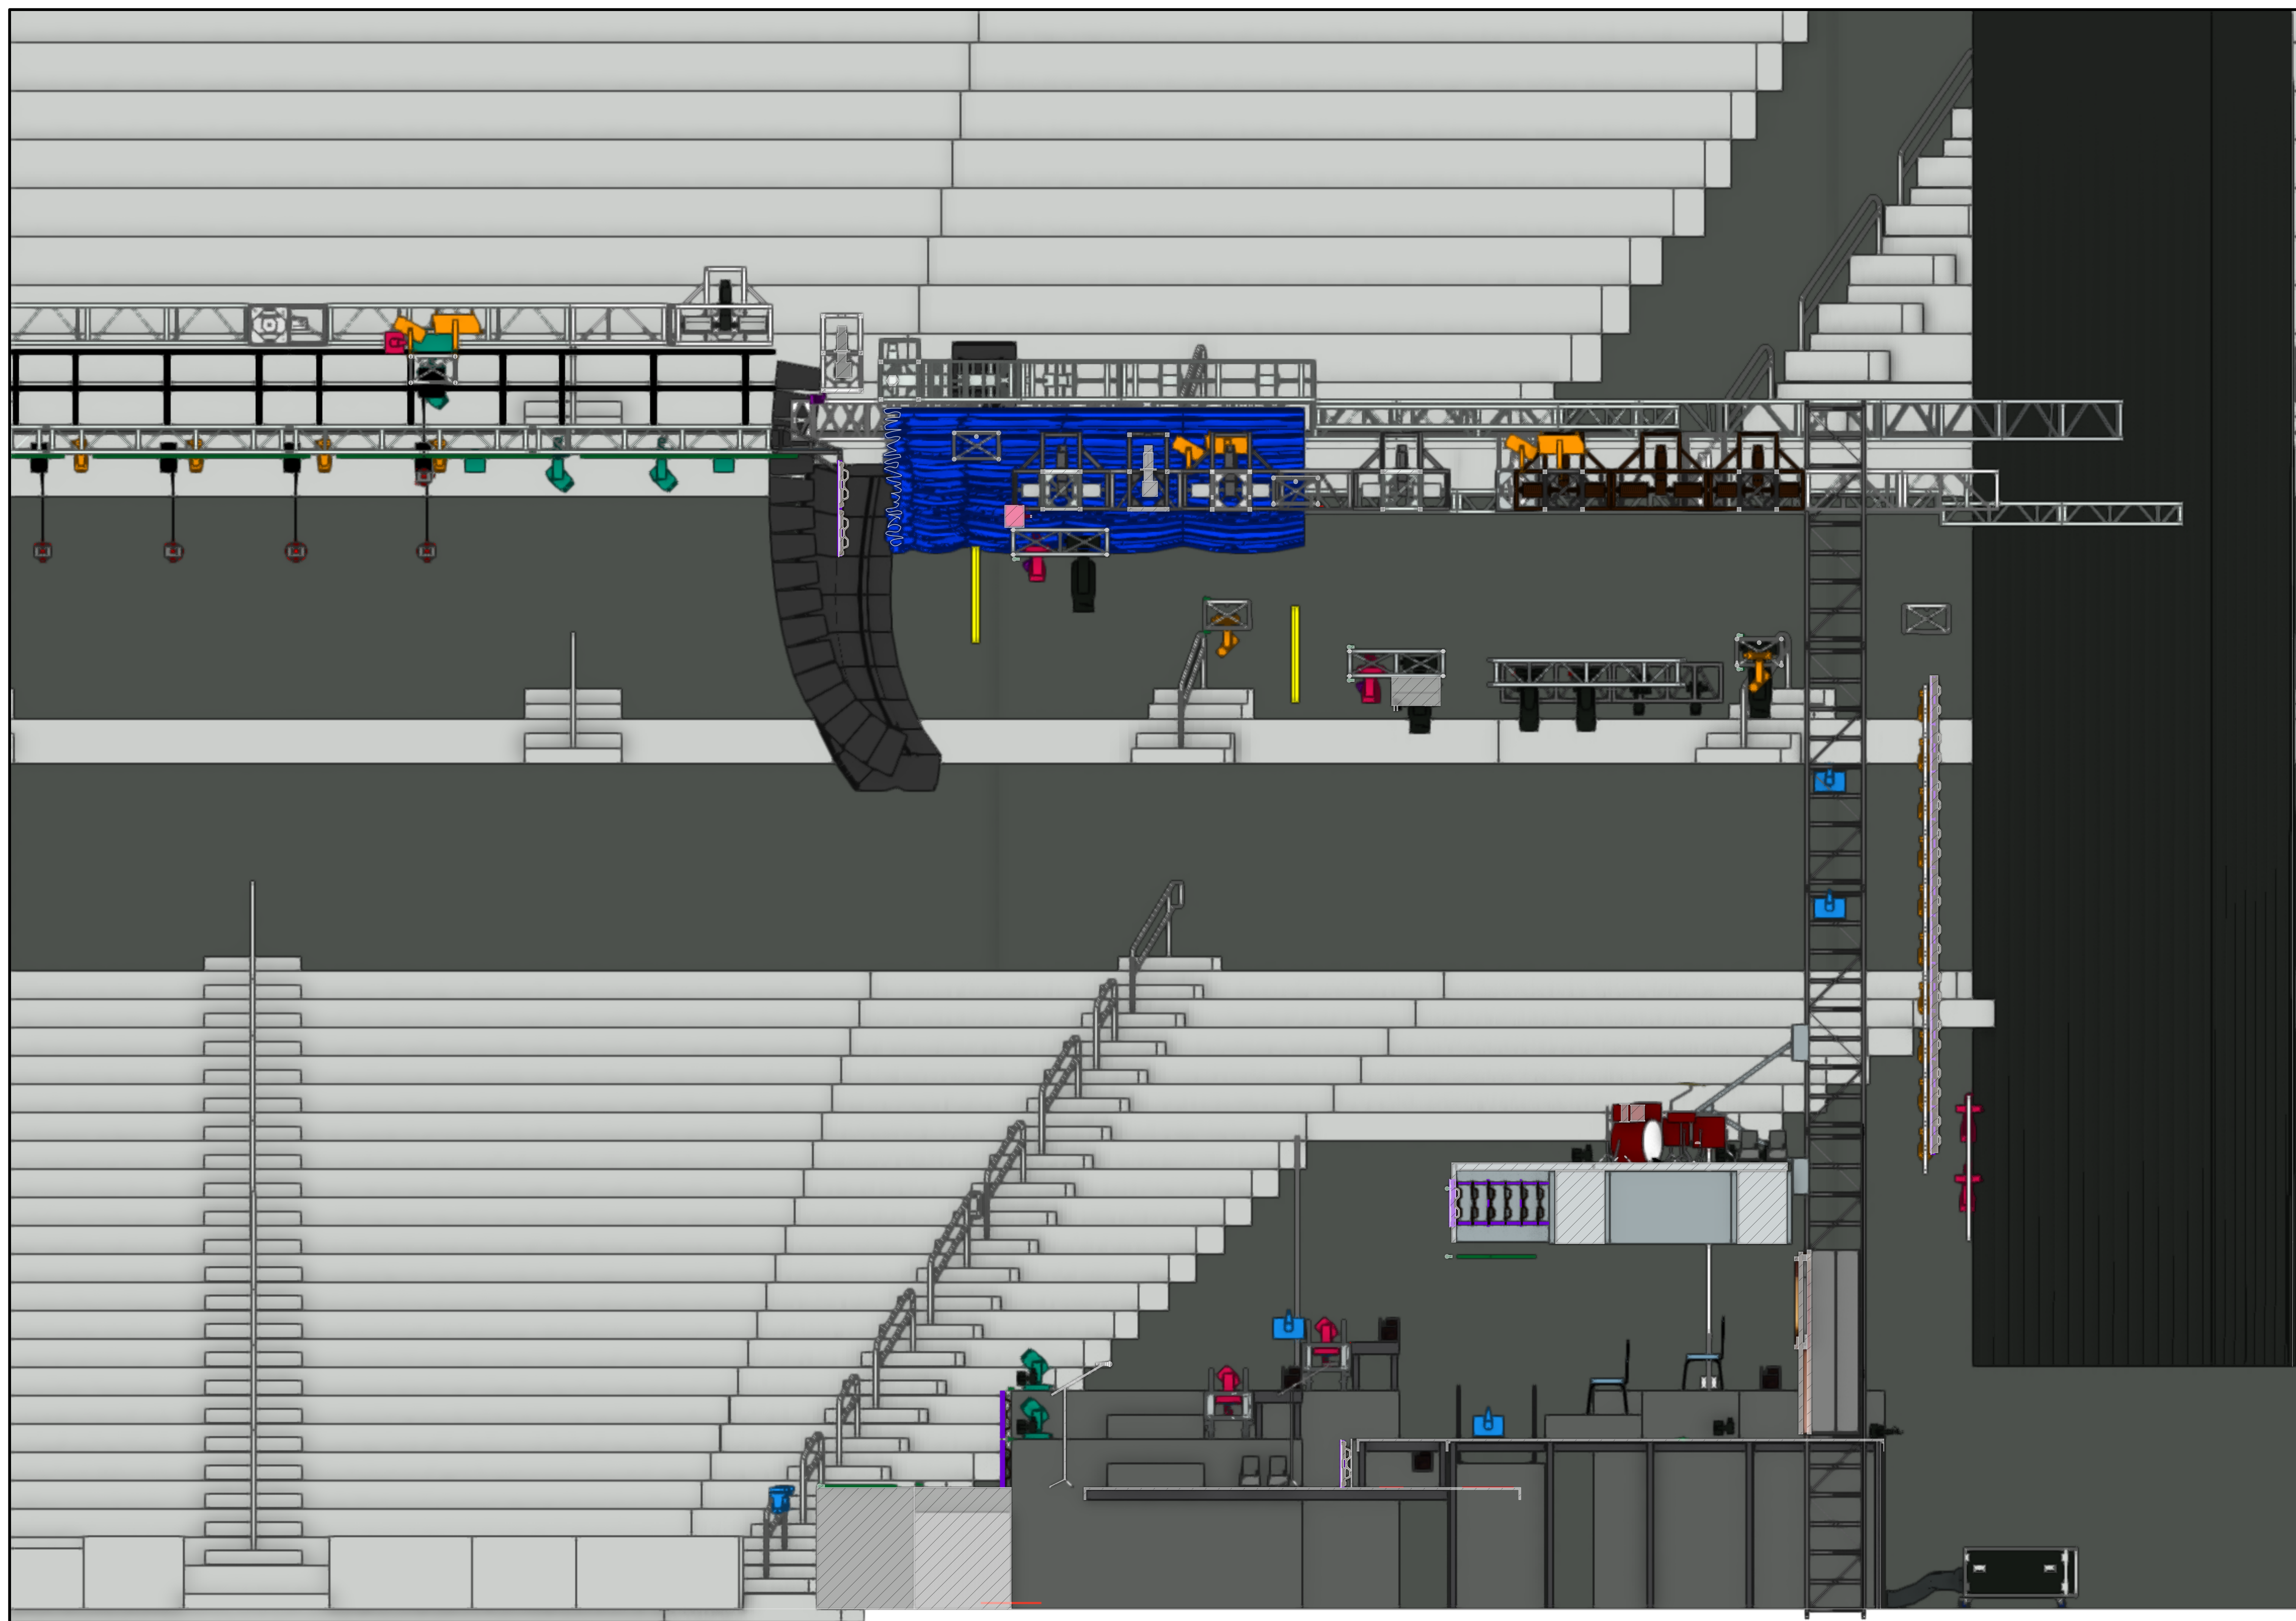

BRYAN
HARTLEY

PRODUCTION/LIGHTING DESIGNER

These designs and/or drawings are a representation only. The designer and/or draftsperson is not a licensed engineer and is not qualified to determine whether the drawing and/or design meets structural safety and/or building code requirements.



TSO E&W
2023

FIXTURES		AIR	WALL	FOH	FLOOR	TOTAL
	AOME Gemini	24	0	0	0	24
	AYRTON MAGPANEL 602	24	0	0	0	24
	Ayrton Magdot R	0	0	0	12	12
	Blade HD	185	0	0	0	231
	Blade HD Mini	0	0	0	0	12
	Chauvet Versuvio II	0	0	0	0	34
	Clay Paky Sharpy	12	32	8	28	80
	Clay Paky Sharpy Wash 33C	12	0	0	16	28
	Color Kinetics eW Blast TRX	0	0	12	0	12
	Cuspe Blindr WW2	0	0	0	4	4
	Glow Motion 4" Tube	0	0	0	0	46
	GLP JDC Line 500	0	8	0	0	8
	GLP JDC Line 1000	0	24	0	0	24
	GLP JDC1 Strobe	2	0	0	20	22
	LeMaitre S Master	3	0	0	0	3
	PRG Best Boy HP	28	0	0	0	28
	Robe Spike	12	80	8	0	100
	SOLARIS FLARE LR	20	0	0	0	20
	VariLite VL3600	6	0	0	0	6
EFFECTS		AIR		FOH	FLOOR	TOTAL
	LINEAR FLAME SYSTEM	0		0	14	14
	Snow Machine	12		0	0	12
	AUDIENCE LASER	10		0	0	10
	MARTIN AF-1 FAN	8		0	2	10
	LARGE LASER	4		0	4	8
	LUMINOUS FLAME SYSTEM	0		0	8	8
	MARTIN 2045	8		0	0	8
	ULTRATRIC LSG	0		0	6	6
	Phoenix Flame	0		0	4	4
	Firestick	0		0	4	4
	MDG THE ONE	0		0	2	2
	DF-50	0		0	2	2
LED						
	WVAIR 9 FULL TILE					187

DESIGN BRYAN HARTLEY

DRAWN BY Bryan Hartley

TSO E&W 2023 EW 10-04-23-v2023(sggs grid in).vwx
REVISION

PLOT DATE 10/05/23

TITLE SECTION

PAGE SIZE ARCH D PLATE 3
SCALE 1:36 OF 13

These designs and/or drawings are a representation only. The designer and/or drafts person is not a licensed engineer and is not qualified to determine whether the drawing and/or design meets structural safety and/or building code requirements.



TSO E&W
2023

FIXTURES		AIR	WALL	FOH	FLOOR	TOTAL
	ACME Gemini	24	0	0	0	24
	AYRTON MAGOPANEL 602	24	0	0	0	24
	Ayrton Magidiot R	0	0	0	12	12
	Blade HD	185	0	0	0	231
	Blade HD Mini	0	0	0	0	12
	Chauvet Versuo II	0	0	0	0	34
	Clay Paky Sharpy	12	32	8	28	80
	Clay Paky Sharpy Wash 33C	12	0	0	16	28
	Color Kinetics eW Blast T10	0	0	12	0	12
	Cuepic Blinder WW2	0	0	0	4	4
	Glow Motion 4" Tube	0	0	0	0	46
	GLP JDC Line 500	0	8	0	0	8
	GLP JDC Line 1000	0	24	0	0	24
	GLP JDC1 Strobe	2	0	0	20	22
	LaMaitre S Master	3	0	0	0	3
	PRG Best Boy HP	28	0	0	0	28
	Robe Spikie	12	80	8	0	100
	SOLARIS FLARE LR	20	0	0	0	20
	Variflite VL3600	6	0	0	0	6
EFFECTS		AIR		FOH	FLOOR	TOTAL
	LINEAR FLAME SYSTEM	0		0	14	14
	Snow Machine	12		0	0	12
	AUXMENCE LASER	10		0	0	10
	MARTIN AF-1 FAN	8		0	2	10
	LARGE LASER	4		0	4	8
	LUMINOUS FLAME SYSTEM	0		0	8	8
	MARTIN 204S	8		0	0	8
	ULTRATRIC LSG	0		0	6	6
	Phonetic Flame	0		0	4	4
	Firestick	0		0	4	4
	MDG THE ONE	0		0	2	2
	DF-50	0		0	2	2
LED						
	WVAIR 9 FULL TILE					187

DESIGN

BRYAN HARTLEY

DRAWN BY

Bryan Hartley

TSO E&W 2023 EW 10-04-23-v2023(sggs grid in).vwx

REVISION

PLOT DATE

10/05/23

TITLE

LIGHTING FLOWN

PAGE SIZE ARCH D

PLATE

4

SCALE

1:40

OF

13

1

LIGHTING AIR

Scale: 1:56





TSO E&W
2023

FIXTURES		AIR	WALL	FOH	FLOOR TOTAL
 ACME Gemini	24	0	0	0	24
 AYRTON MACGPANEL 602	24	0	0	0	24
 Ayrtun Magicdot R	0	0	0	12	12
 Blade HD	185	0	0	0	231
 Blade HD Mini	0	0	0	0	12
 Chauvet Versavio II	0	0	0	0	34
 Clay Paky Sharpy	12	32	8	28	80
 Clay Paky Sharpy Wash 33C	12	0	0	16	28
 Color Kinetics eW Blast TRX	0	0	12	0	12
 Cuesix Blinder WW2	0	0	0	4	4
 Glow Motion 4" Tube	0	0	0	0	46
 GLP JDC Line 500	0	8	0	0	8
 GLP JDC Line 1000	0	24	0	0	24
 GLP JDC1 Strobe	2	0	0	20	22
 LeMaitre 5 Master	3	0	0	0	3
 PRG Best Boy HP	28	0	0	0	28
 Robe Spikie	12	80	8	0	100
 SOLARIS FLARE LR	20	0	0	0	20
 Varilite VL3600	6	0	0	0	6
EFFECTS		AIR	FOH	FLOOR TOTAL	
 LINEAR FLAME SYSTEM	0		0	14	14
 Snow Machine	12		0	0	12
 AUDIENCE LASER	10		0	0	10
 MARTIN AF-1 FAN	8		0	2	10
 LARGE LASER	4		0	4	8
 LUMINOUS FLAME SYSTEM	0		0	8	8
 MARTIN 2045	8		0	0	8
 ULTRATRIC LSG	0		0	6	6
 Phoenix Flame	0		0	4	4
 Firestick	0		0	4	4
 MDG THE ONE	0		0	2	2
 DF-50	0		0	2	2
LED					
 WVAIR 9 FULL TILE					187

DESIGN

BRYAN HARTLEY

DRAWN BY

Bryan Hartley

TSO E&W 2023 EW 10-04-23-v2023(sggs grid in).vwx

REVISION

PLOT DATE

10/05/23

TITLE

LIGHTING FLOOR

PAGE SIZE ARCH D

PLATE

5

SCALE

1:40

OF

13

1

LIGHTING FLOOR

Scale: 1/4" = 1'-0"

2

LIGHTING FOH

Scale: 1/4" = 1'-0"

FOH

These designs and/or drawings are a representation only. The designer and/or draftsman is not a licensed engineer and is not qualified to determine whether the drawing and/or design meets structural safety and/or building code requirements.



TSO E&W
2023

FIXTURES		AIR	WALL	FOH	FLOOR	TOTAL
	ACME Gemini	24	0	0	0	24
	AYRTON MACGPANEL 602	24	0	0	0	24
	Ayrtton Magidot R	0	0	0	12	12
	Blade HD	185	0	0	0	231
	Blade HD Mini	0	0	0	0	12
	Chauvet Versuvio II	0	0	0	0	34
	Clay Paky Sharpy	12	32	8	28	80
	Clay Paky Sharpy Wash 33C	12	0	0	16	28
	Color Kinetics eW Blast TTX	0	0	12	0	12
	Cuepix Blender WW2	0	0	0	4	4
	Glow Motion 4" Tube	0	0	0	0	46
	GLP JDC Line 500	0	8	0	0	8
	GLP JDC Line 1000	0	24	0	0	24
	GLP JDC1 Strobe	2	0	0	20	22
	LeMaitre S Master	3	0	0	0	3
	PRG Best Boy HP	28	0	0	0	28
	Robe Spoke	12	80	8	0	100
	SOLARIS FLARE LR	20	0	0	0	20
	Varlite VL3600	6	0	0	0	6
EFFECTS		AIR	FOH		FLOOR	TOTAL
	LINEAR FLAME SYSTEM	0		0	14	14
	Snow Machine	12		0	0	12
	AUDIENCE LASER	10		0	0	10
	MARTIN AF-1 FAN	8		0	2	10
	LARGE LASER	4		0	4	8
	LUMINOUS FLAME SYSTEM	0		0	8	8
	MARTIN ZMX5	8		0	0	8
	ULTRATRIC LSG	0		0	6	6
	Phonic Flame	0		0	4	4
	Finetick	0		0	4	4
	MDG THE ONE	0		0	2	2
	DF-50	0		0	2	2
LED						
	WVAIR 9 FULL TILE					187

DESIGN
BRYAN HARTLEY

DRAWN BY
Bryan Hartley

TSO E&W 2023 EW 10-04-23-v2023(sggs grid in).vwx




REVISION

PLAT DATE
10/05/23

TITLE

BACK WALL DETAILS

PAGE SIZE	ARCH D	PLATE	6
SCALE	1:42	OF	13

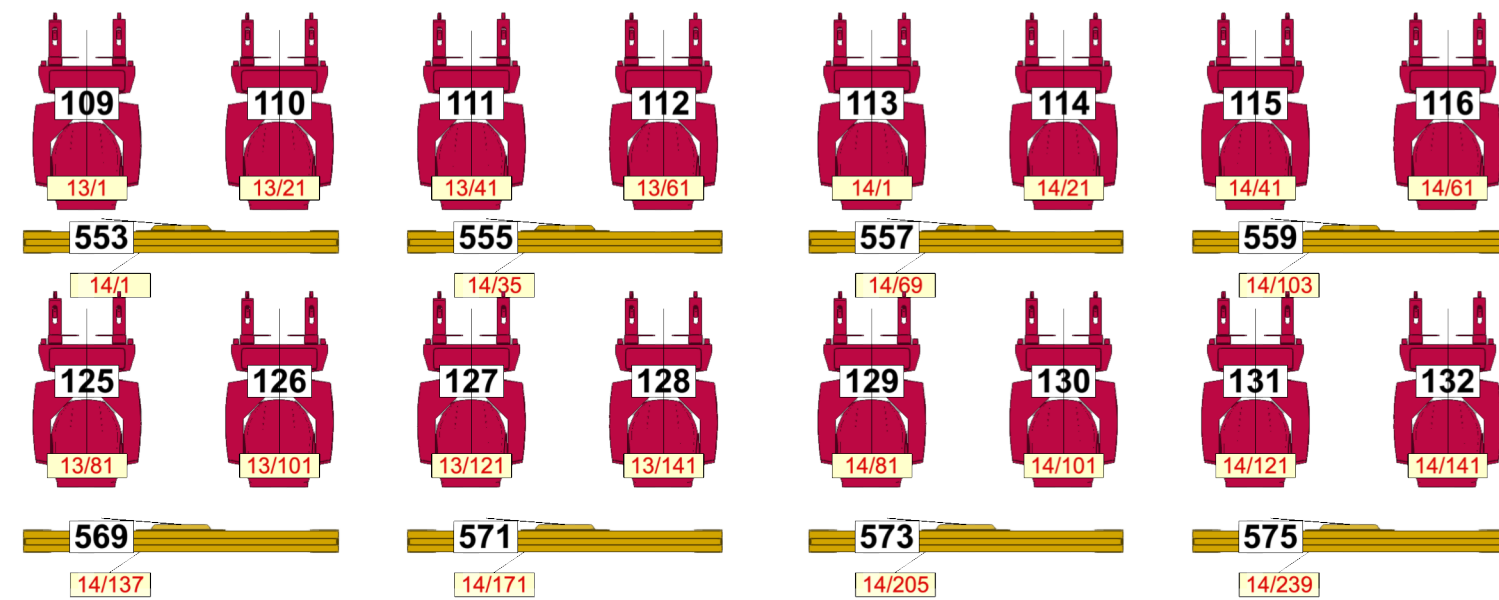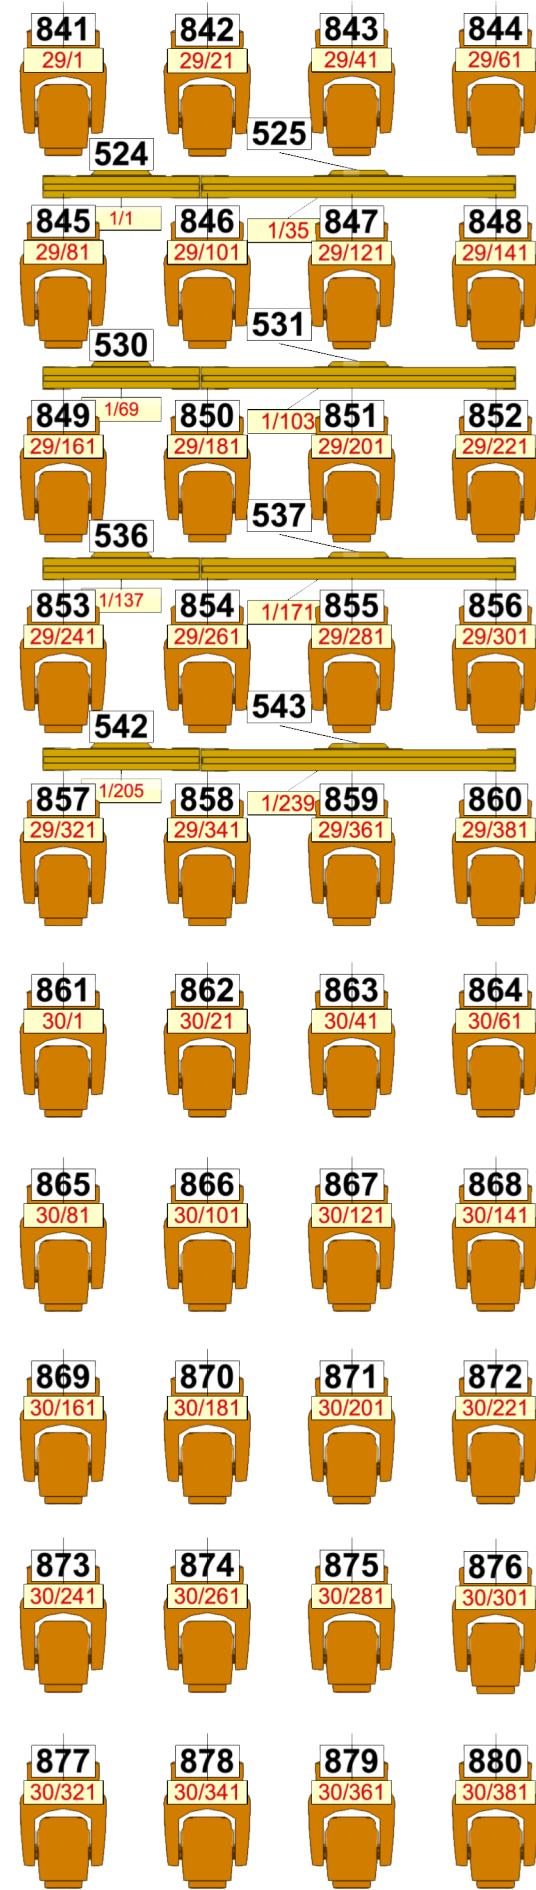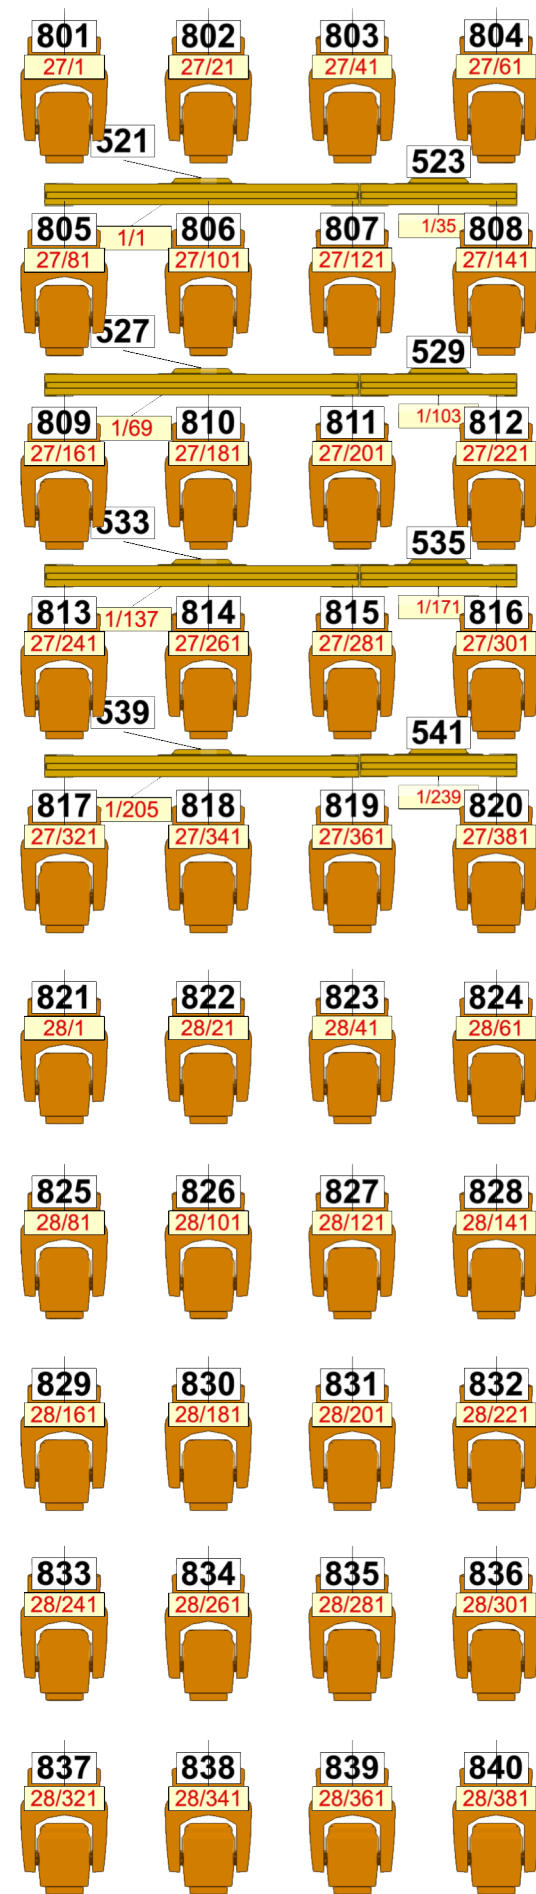

1







BACK WALL DETAIL

Scale: 1/2" = 1'-0"

2

BACK WALL DETAIL

Scale: 1/2" = 1'-0"

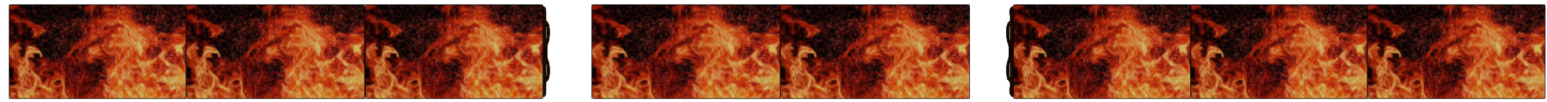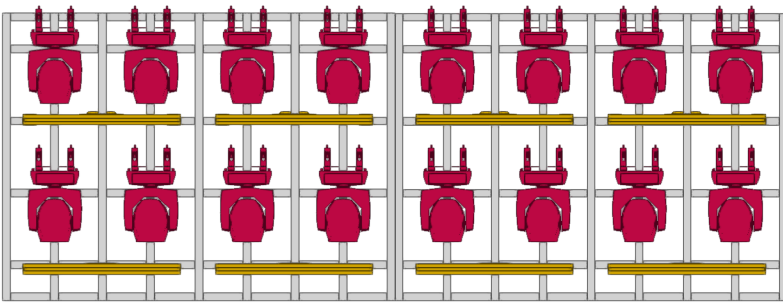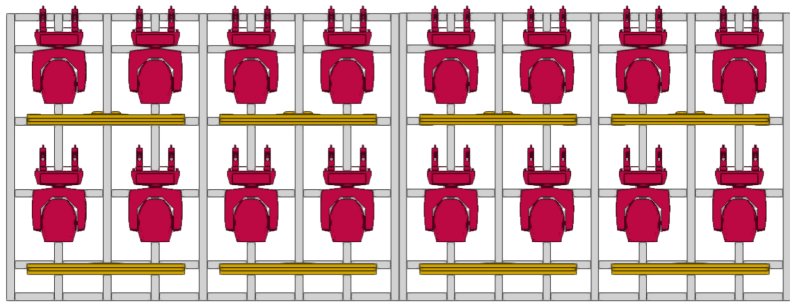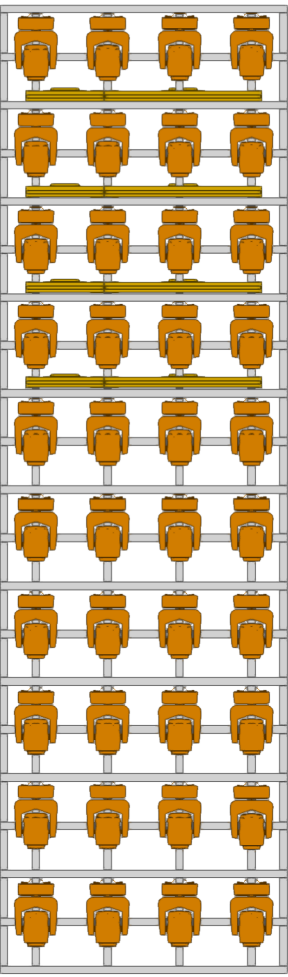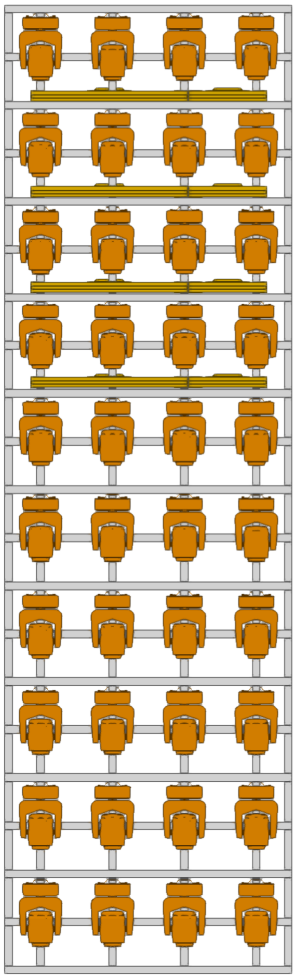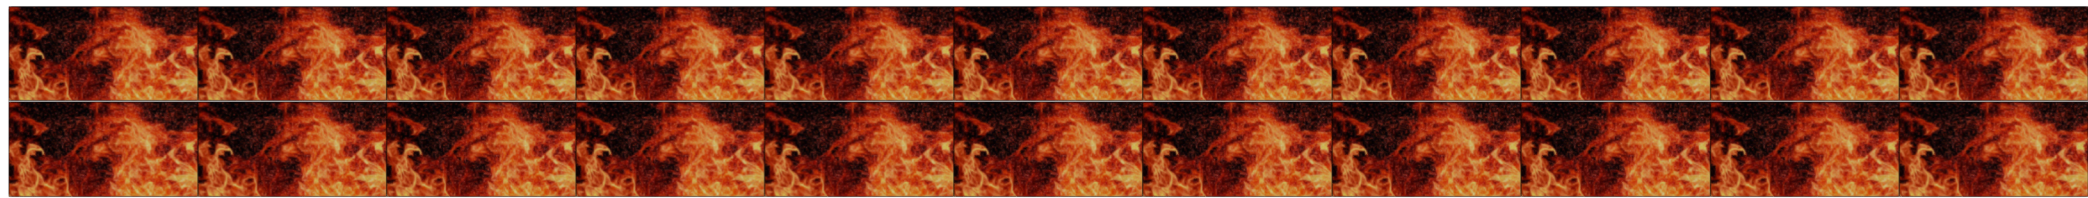

FIXTURES		AIR	WALL	FOH	FLOOR	TOTAL
	ACME Gemini	24	0	0	0	24
	AYRTON MACGPANEL 602	24	0	0	0	24
	Ayrtton Magicdot R	0	0	0	12	12
	Blade HD	185	0	0	0	231
	Blade HD Mini	0	0	0	0	12
	Chauvet Vexuvio II	0	0	0	0	34
	Clay Paky Sharpy	12	32	8	28	80
	Clay Paky Sharpy Wash 33C	12	0	0	16	28
	Color Kinetics eW Blast TBX	0	0	12	0	12
	Cuepix Blinder WW2	0	0	0	4	4
	Glow Motion 4" Tube	0	0	0	0	46
	GLP JDC Line 500	0	8	0	0	8
	GLP JDC Line 1000	0	24	0	0	24
	GLP JDC1 Strobe	2	0	0	20	22
	LeMaitre S Master	3	0	0	0	3
	PRG Best Boy HP	28	0	0	0	28
	Robe Spoke	12	80	8	0	100
	SOLARIS FLARE LR	20	0	0	0	20
	Varlite VL3600	6	0	0	0	6
EFFECTS		AIR	FOH	FLOOR	TOTAL	
	LINEAR FLAME SYSTEM	0	0	14	14	
	Snow Machine	12	0	0	12	
	AUDIENCE LASER	10	0	0	10	
	MARTIN AF-1 FAN	8	0	2	10	
	LARGE LASER	4	0	4	8	
	LUMINOUS FLAME SYSTEM	0	0	8	8	
	MARTIN 204S	8	0	0	8	
	ULTRATICS LSG	0	0	6	6	
	Phosco Flame	0	0	4	4	
	Firestick	0	0	4	4	
	MDG THE ONE	0	0	2	2	
	DF-50	0	0	2	2	
LED						
	WVAIR 9 FULL TILE				187	



TSO E&W
2023

FIXTURES					AIR	WALL	FOH	FLOOR TOTAL
	ACME Gemini	24	0	0	0	0	0	24
	AYRTON MACGPANEL 602	24	0	0	0	0	0	24
	Ayrton Magidot R	0	0	0	0	12		12
	Blade HD	185	0	0	0	0		231
	Blade HD Mini	0	0	0	0	0		12
	Chauvet Veuve 8	0	0	0	0	0		34
	Clay Paky Sharpy	12	32	8	28			80
	Clay Paky Sharpy Wash 330	12	0	0	16			28
	Color Kinetics eW Blast TBX	0	0	12	0			12
	Cuepak Blinder WW2	0	0	0	4			4
	Glow Motion 4' Tube	0	0	0	0			46
	GLP JDC Line 500	0	8	0	0			8
	GLP JDC Line 1000	0	24	0	0			24
	GLP JDC1 Strobe	2	0	0	20			22
	LeMaitre S Master	3	0	0	0			3
	PRG Best Boy HP	28	0	0	0			28
	Robe Spikie	12	80	8	0			100
	SOLARIS FLARE LR	20	0	0	0			20
	Varilite VL3600	6	0	0	0			6
EFFECTS					AIR		FOH	FLOOR TOTAL
	LINEAR FLAME SYSTEM	0		0	14			14
	Snow Machine	12		0	0			12
	AUXIMEX LASER	10		0	0			10
	MARTIN AF-1 FAN	8		0	2			10
	LARGE LASER	4		0	4			8
	LUMINOUS FLAME SYSTEM	0		0	8			8
	MARTIN ZH4S	8		0	0			8
	ULTRATEC LSG	0		0	6			6
	Phonic Flame	0		0	4			4
	Firestick	0		0	4			4
	MDG THE ONE	0		0	2			2
	DF-50	0		0	2			2
LED								
	WVAIR 9 FULL TILE							187

DESIGN
BRYAN HARTLEY

DRAWN BY
Bryan Hartley


TSO E&W 2023 EW 10-04-23-v2023(sggs grid in).vwx

REVISION

PLOT DATE
10/05/23

TITLE
EFFECTS AIR

PAGE SIZE ARCH D PLATE 7
SCALE 1:40 OF 13

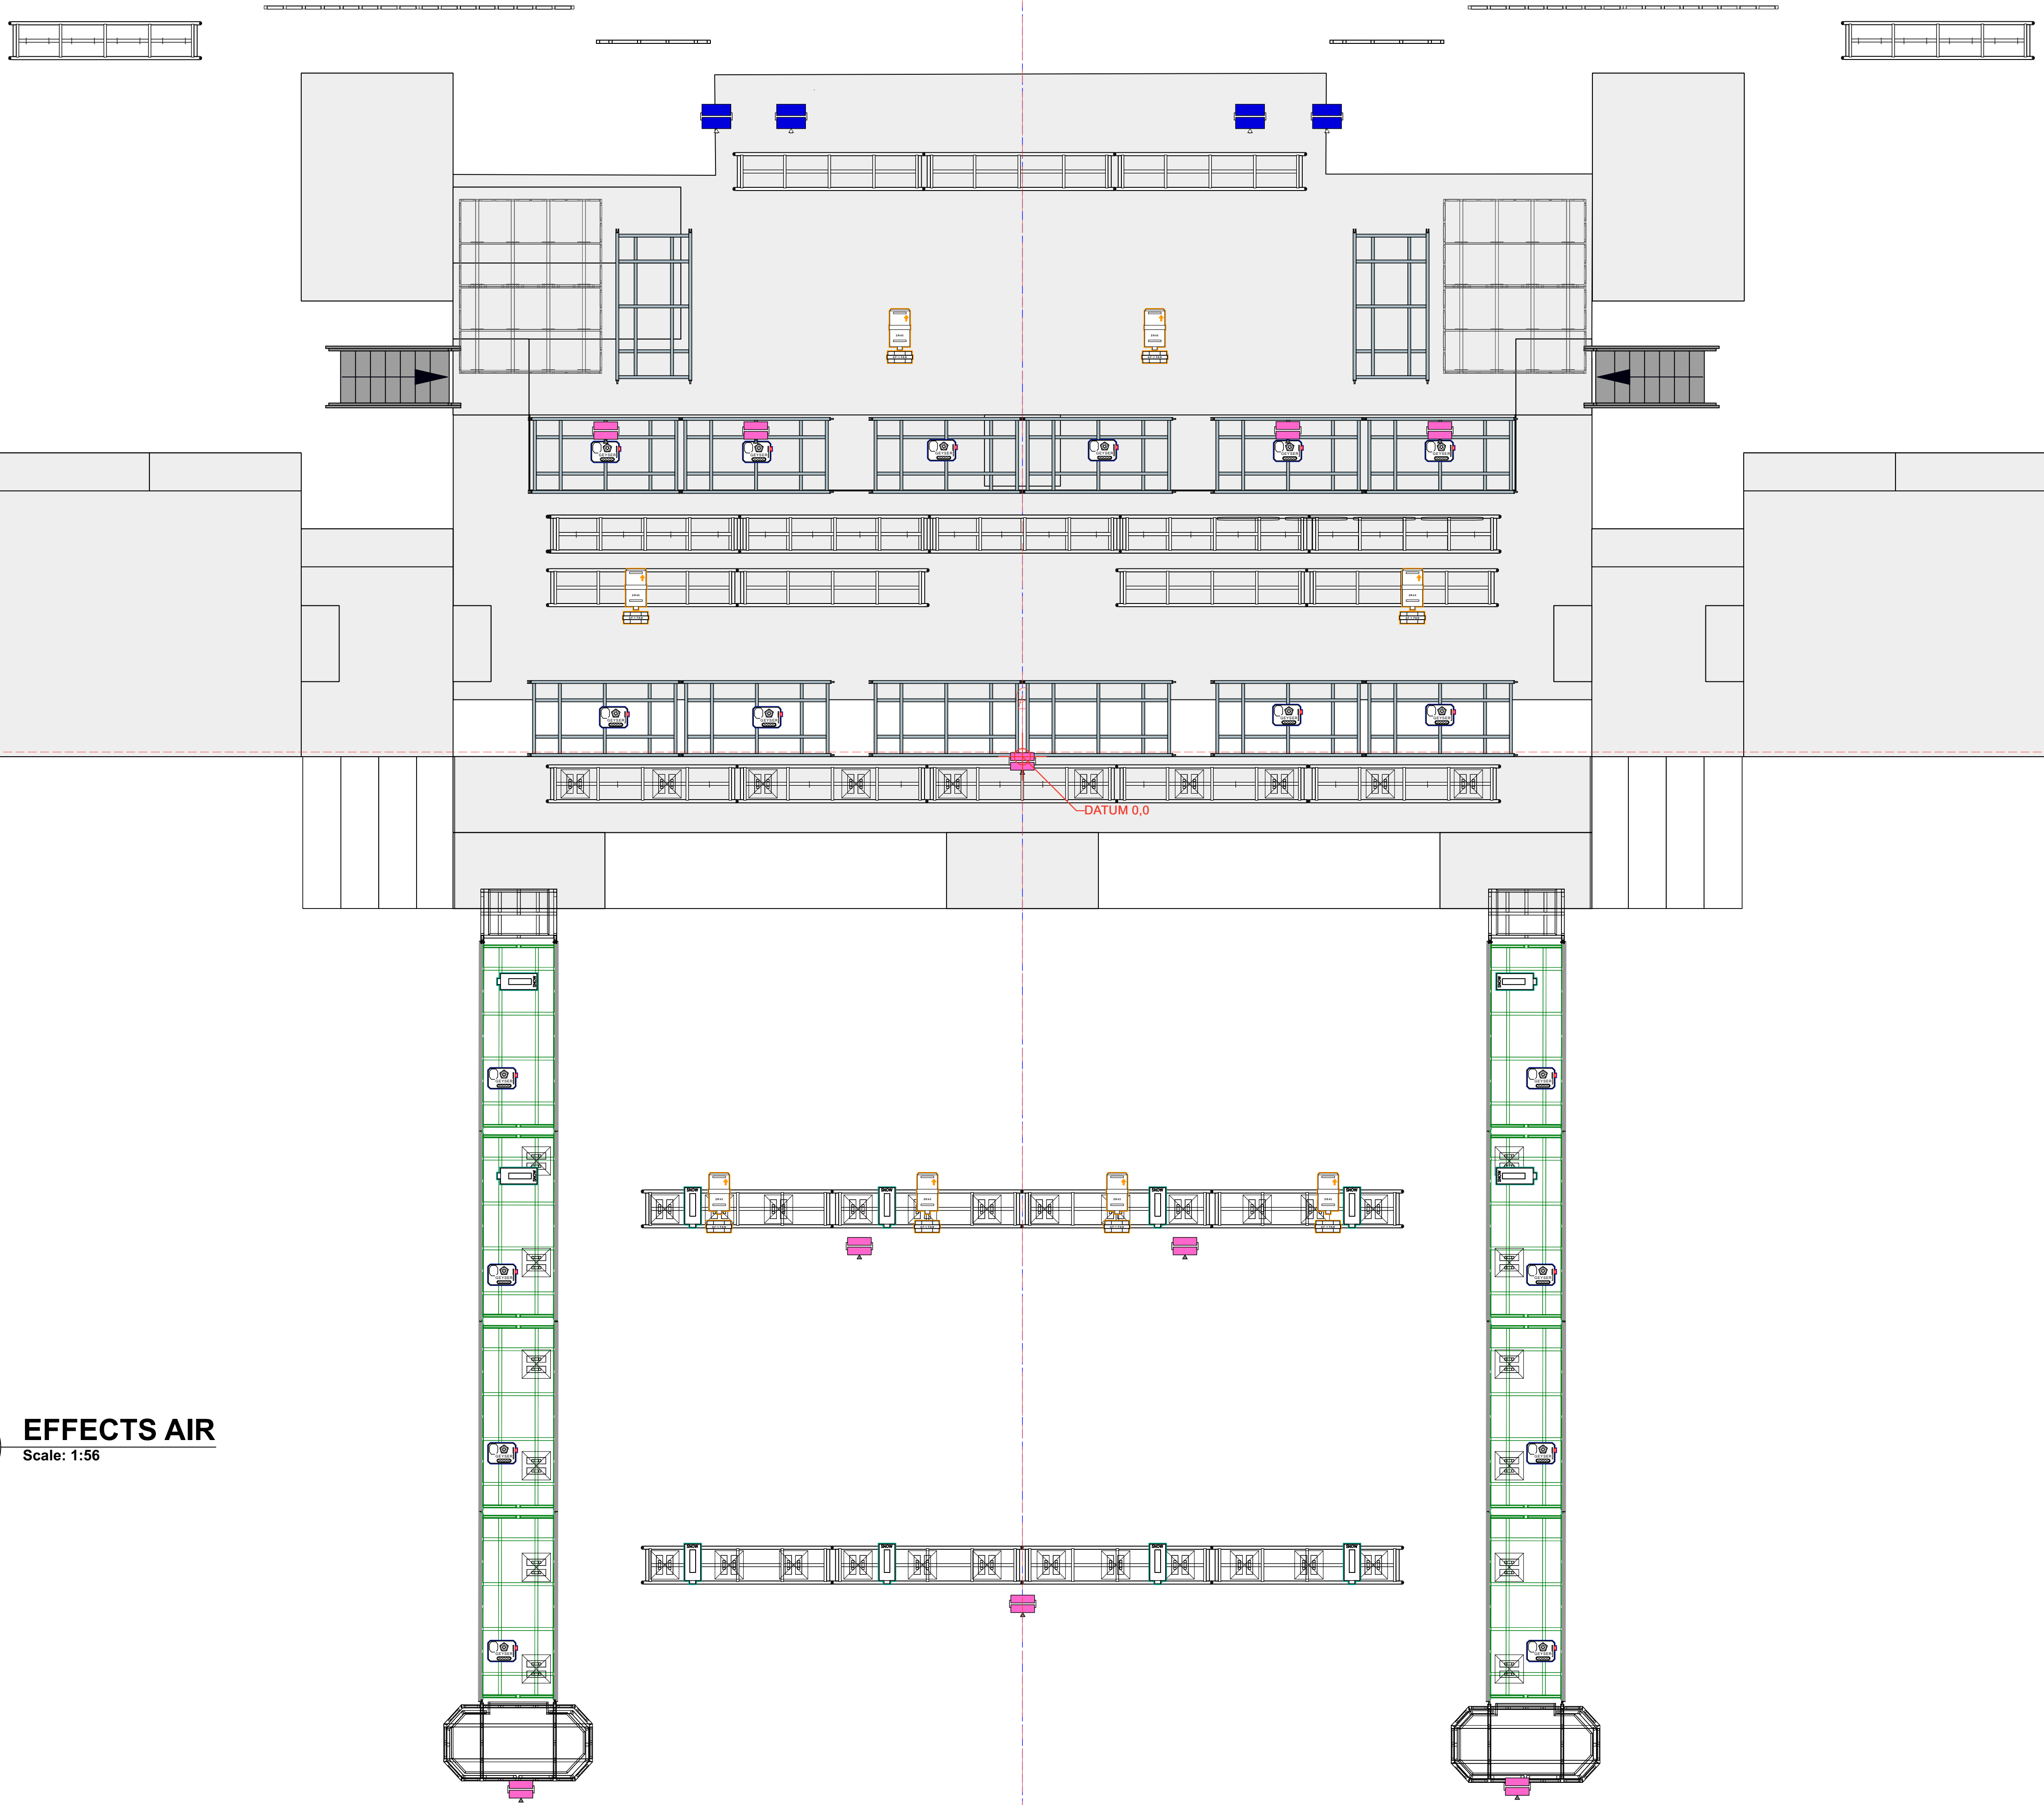

1

EFFECTS AIR
Scale: 1:56



TSO E&W
2023

FIXTURES		AIR	WALL	FOH	FLOOR	TOTAL
	ACME Gemini	24	0	0	0	24
	AYRTON MACGPANEL 602	24	0	0	0	24
	Ayrton Magidot R	0	0	0	12	12
	Blade HD	185	0	0	0	231
	Blade HD Mini	0	0	0	0	12
	Chauvet Versuvio II	0	0	0	0	34
	Clay Paky Sharpy	12	32	8	28	80
	Clay Paky Sharpy Wash 330	12	0	0	16	28
	Color Kinetics eW Blast T10	0	0	12	0	12
	Couple Blender WW2	0	0	0	4	4
	Glow Motion 4" Tube	0	0	0	0	46
	GLP JDC Line 500	0	8	0	0	8
	GLP JDC Line 1000	0	24	0	0	24
	GLP JDC1 Strobe	2	0	0	20	22
	LeMaitre S Master	3	0	0	0	3
	PRG Best Boy HP	28	0	0	0	28
	Robe Splice	12	80	8	0	100
	SOLARIS FLARE LR	20	0	0	0	20
	Varilite VL3600	6	0	0	0	6
EFFECTS		AIR		FOH	FLOOR	TOTAL
	LINEAR FLAME SYSTEM	0		0	14	14
	Snow Machine	12		0	0	12
	AUDIENCE LASER	10		0	0	10
	MARTIN AF-1 FAN	8		0	2	10
	LARGE LASER	4		0	4	8
	LUMINOUS FLAME SYSTEM	0		0	8	8
	MARTIN ZIR4S	8		0	0	8
	ULTRATEC LSG	0		0	6	6
	Phoenix Flame	0		0	4	4
	Firestick	0		0	4	4
	MDG THE ONE	0		0	2	2
	DF-50	0		0	2	2
LED						
	WVAIR 9 FULL TILE					187

DESIGN
BRYAN HARTLEY

DRAWN BY
Bryan Hartley

TSO E&W 2023 EW 10-04-23-v2023(sggs grid in).vwx

REVISION

PLOT DATE
10/05/23

TITLE
EFFECTS FLOOR


PAGE SIZE ARCH D PLATE 8
SCALE 1:40 OF 13

LSG MACHINES TO LIVE UNDER STAGE.
SHOWN TOGETHER FOR CLARITY.

DATUM 0,0

1

EFFECTS FLOOR
Scale: 1/4" = 1'-0"

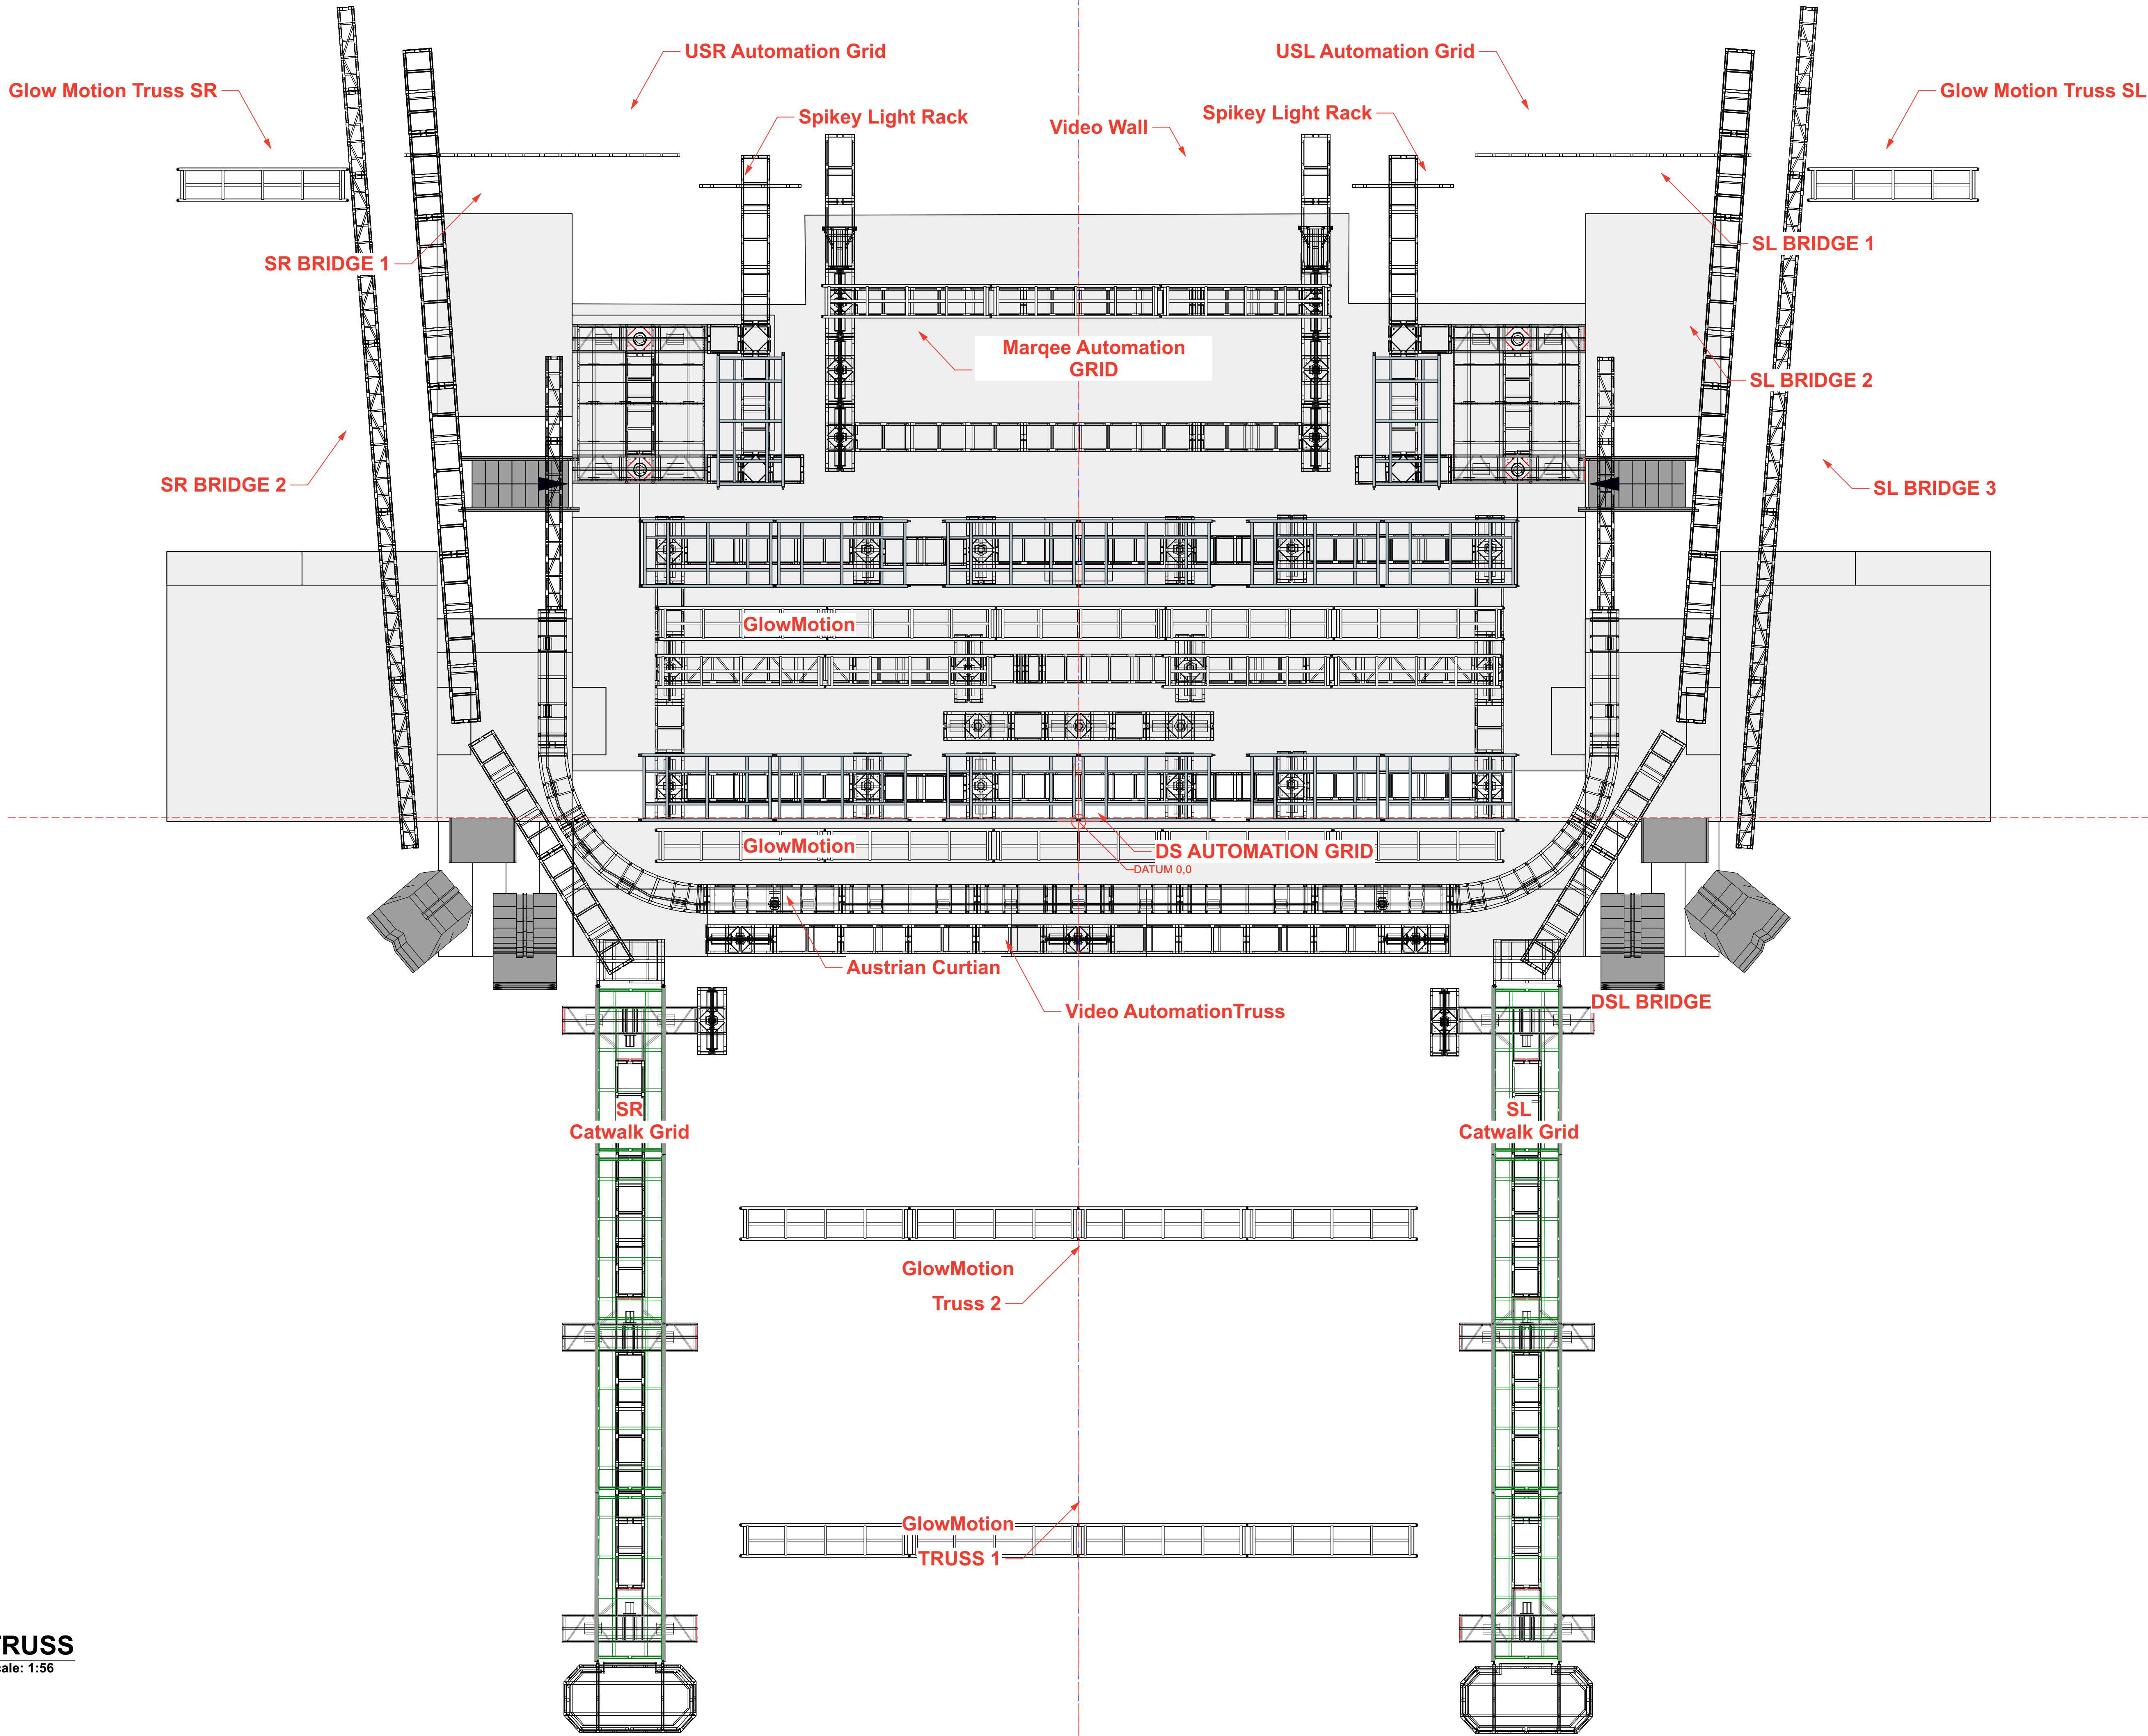

FIXTURES		AIR	WALL	FOH	FLOOR TOTAL
 ACME Gemini	24	0	0	0	24
 AYRTON MACGPANEL 602	24	0	0	0	24
 Ayrtton Magidot R	0	0	0	12	12
 Blade HD	185	0	0	0	231
 Blade HD Mini	0	0	0	0	12
 Chauvet Veuveo 8	0	0	0	0	34
 Clay Paky Sharpy	12	32	8	28	80
 Clay Paky Sharpy Wash 33C	12	0	0	16	28
 Color Kinetics eW Blast TBX	0	0	12	0	12
 Couple Blender WW2	0	0	0	4	4
 Glow Motion 4" Tube	0	0	0	0	46
 GLP JDC Line 500	0	8	0	0	8
 GLP JDC Line 1000	0	24	0	0	24
 GLP JDC1 Strobe	2	0	0	20	22
 LeMatre S Master	3	0	0	0	3
 PRG Best Boy HP	28	0	0	0	28
 Robe Spikle	12	80	8	0	100
 SOLARIS FLARE LR	20	0	0	0	20
 Varilite VL3600	6	0	0	0	6
EFFECTS		AIR	WALL	FOH	FLOOR TOTAL
 LINEAR FLAME SYSTEM	0	0	14		14
 Snow Machine	12	0	0		12
 AUDIENCE LASER	10	0	0		10
 MARTIN AF-1 FAN	8	0	2		10
 LARGE LASER	4	0	4		8
 LUMINOUS FLAME SYSTEM	0	0	8		8
 MARTIN ZMAS	8	0	0		8
 ULTRATEC LSG	0	0	6		6
 Phonic Flame	0	0	4		4
 Finetick	0	0	4		4
 MDG THE ONE	0	0	2		2
 DF-50	0	0	2		2
LED		AIR	WALL	FOH	FLOOR TOTAL
 WVAIR 9 FULL TILE					187



TSO E&W
2023

FIXTURES		AIR	WALL	FOH	FLOOR	TOTAL
	ACME Gemini	24	0	0	0	24
	AYRTON MACGPANEL 602	24	0	0	0	24
	Ayrtton Magdot R	0	0	0	12	12
	Blade HD	185	0	0	0	231
	Blade HD Mini	0	0	0	0	12
	Chauvet Versuio II	0	0	0	0	34
	Clay Paky Sharpy	12	32	8	28	80
	Clay Paky Sharpy Wash 330	12	0	0	16	28
	Color Kinetics eW Blast TBX	0	0	12	0	12
	Cuepix Blinder WW2	0	0	0	4	4
	Glow Motion 4" Tube	0	0	0	0	46
	GLP JDC Line 500	0	8	0	0	8
	GLP JDC Line 1000	0	24	0	0	24
	GLP JDC1 Strobe	2	0	0	20	22
	LeMaitre S Master	3	0	0	0	3
	PRG Best Boy HP	28	0	0	0	28
	Robe Spikle	12	80	8	0	100
	SOLARIS FLARE LR	20	0	0	0	20
	Varilite VL3600	6	0	0	0	6
EFFECTS		AIR		FOH	FLOOR	TOTAL
	LINEAR FLAME SYSTEM	0		0	14	14
	Snow Machine	12		0	0	12
	AUXENICE LASER	10		0	0	10
	MARTIN AP-1 FAN	8		0	2	10
	LARGE LASER	4		0	4	8
	LUMINOUS FLAME SYSTEM	0		0	8	8
	MARTIN ZMAS	8		0	0	8
	ULTRATEC LSG	0		0	6	6
	Phosonic Flame	0		0	4	4
	Finetick	0		0	4	4
	MDG THE ONE	0		0	2	2
	DF-50	0		0	2	2
LED						
	WVAIR 9 FULL TILE					187

DESIGN
BRYAN HARTLEY

DRAWN BY
Bryan Hartley

TSO E&W 2023 EW 10-04-23-v2023(sggs grid in j).vwx

REVISION

PLOT DATE
10/05/23

TITLE

LED

PAGE SIZE ARCH D PLATE 10
SCALE 1:46 OF 13

1

LED

Scale: 3/16" = 1'-0"

2

LED ELEVATION

Scale: 3/16" = 1'-0"



TSO E&W
2023

FIXTURES		AIR	WALL	FOH	FLOOR	TOTAL
	ACME Gemini	24	0	0	0	24
	AYRTON MACROPANEL 602	24	0	0	0	24
	Ayrtton Magicdot R	0	0	0	12	12
	Blade HD	185	0	0	0	231
	Blade HD Mini	0	0	0	0	12
	Chauvet Versuvio R	0	0	0	0	34
	Clay Paky Sharpy	12	32	8	28	80
	Clay Paky Sharpy Wash 33C	12	0	0	16	28
	Color Kinetics eW Blast TBX	0	0	12	0	12
	Cuepic Blinder WW2	0	0	0	4	4
	Glow Motion 4" Tube	0	0	0	0	46
	GLP JDC Line 500	0	8	0	0	8
	GLP JDC Line 1000	0	24	0	0	24
	GLP JDC1 Strobe	2	0	0	20	22
	LeMatre S Master	3	0	0	0	3
	PRG Best Boy HP	28	0	0	0	28
	Robe Spoke	12	80	8	0	100
	SOLARIS FLARE LR	20	0	0	0	20
	Varilite VL3600	6	0	0	0	6
EFFECTS		AIR	FOH	FLOOR	TOTAL	
	LINEAR FLAME SYSTEM	0	0	14	14	
	Snow Machine	12	0	0	12	
	AUDIENCE LASER	10	0	0	10	
	MARTIN AF-1 FAN	8	0	2	10	
	LARGE LASER	4	0	4	8	
	LUMINOUS FLAME SYSTEM	0	0	8	8	
	MARTIN 204S	8	0	0	8	
	ULTRATRIC LSG	0	0	6	6	
	Phobic Flame	0	0	4	4	
	Firestick	0	0	4	4	
	MDG THE ONE	0	0	2	2	
	DF-50	0	0	2	2	
LED						
	WVAIR 9 FULL TILE				187	

DESIGN BRYAN HARTLEY

DRAWN BY Bryan Hartley

TSO E&W 2023 EW 10-04-23-v2023(sggs grid in).vwx


REVISION

PLOT DATE 10/05/23

TITLE

STAGE DIMENSIONS

PAGE SIZE	ARCH D	PLATE	11
SCALE	1:46	OF	13

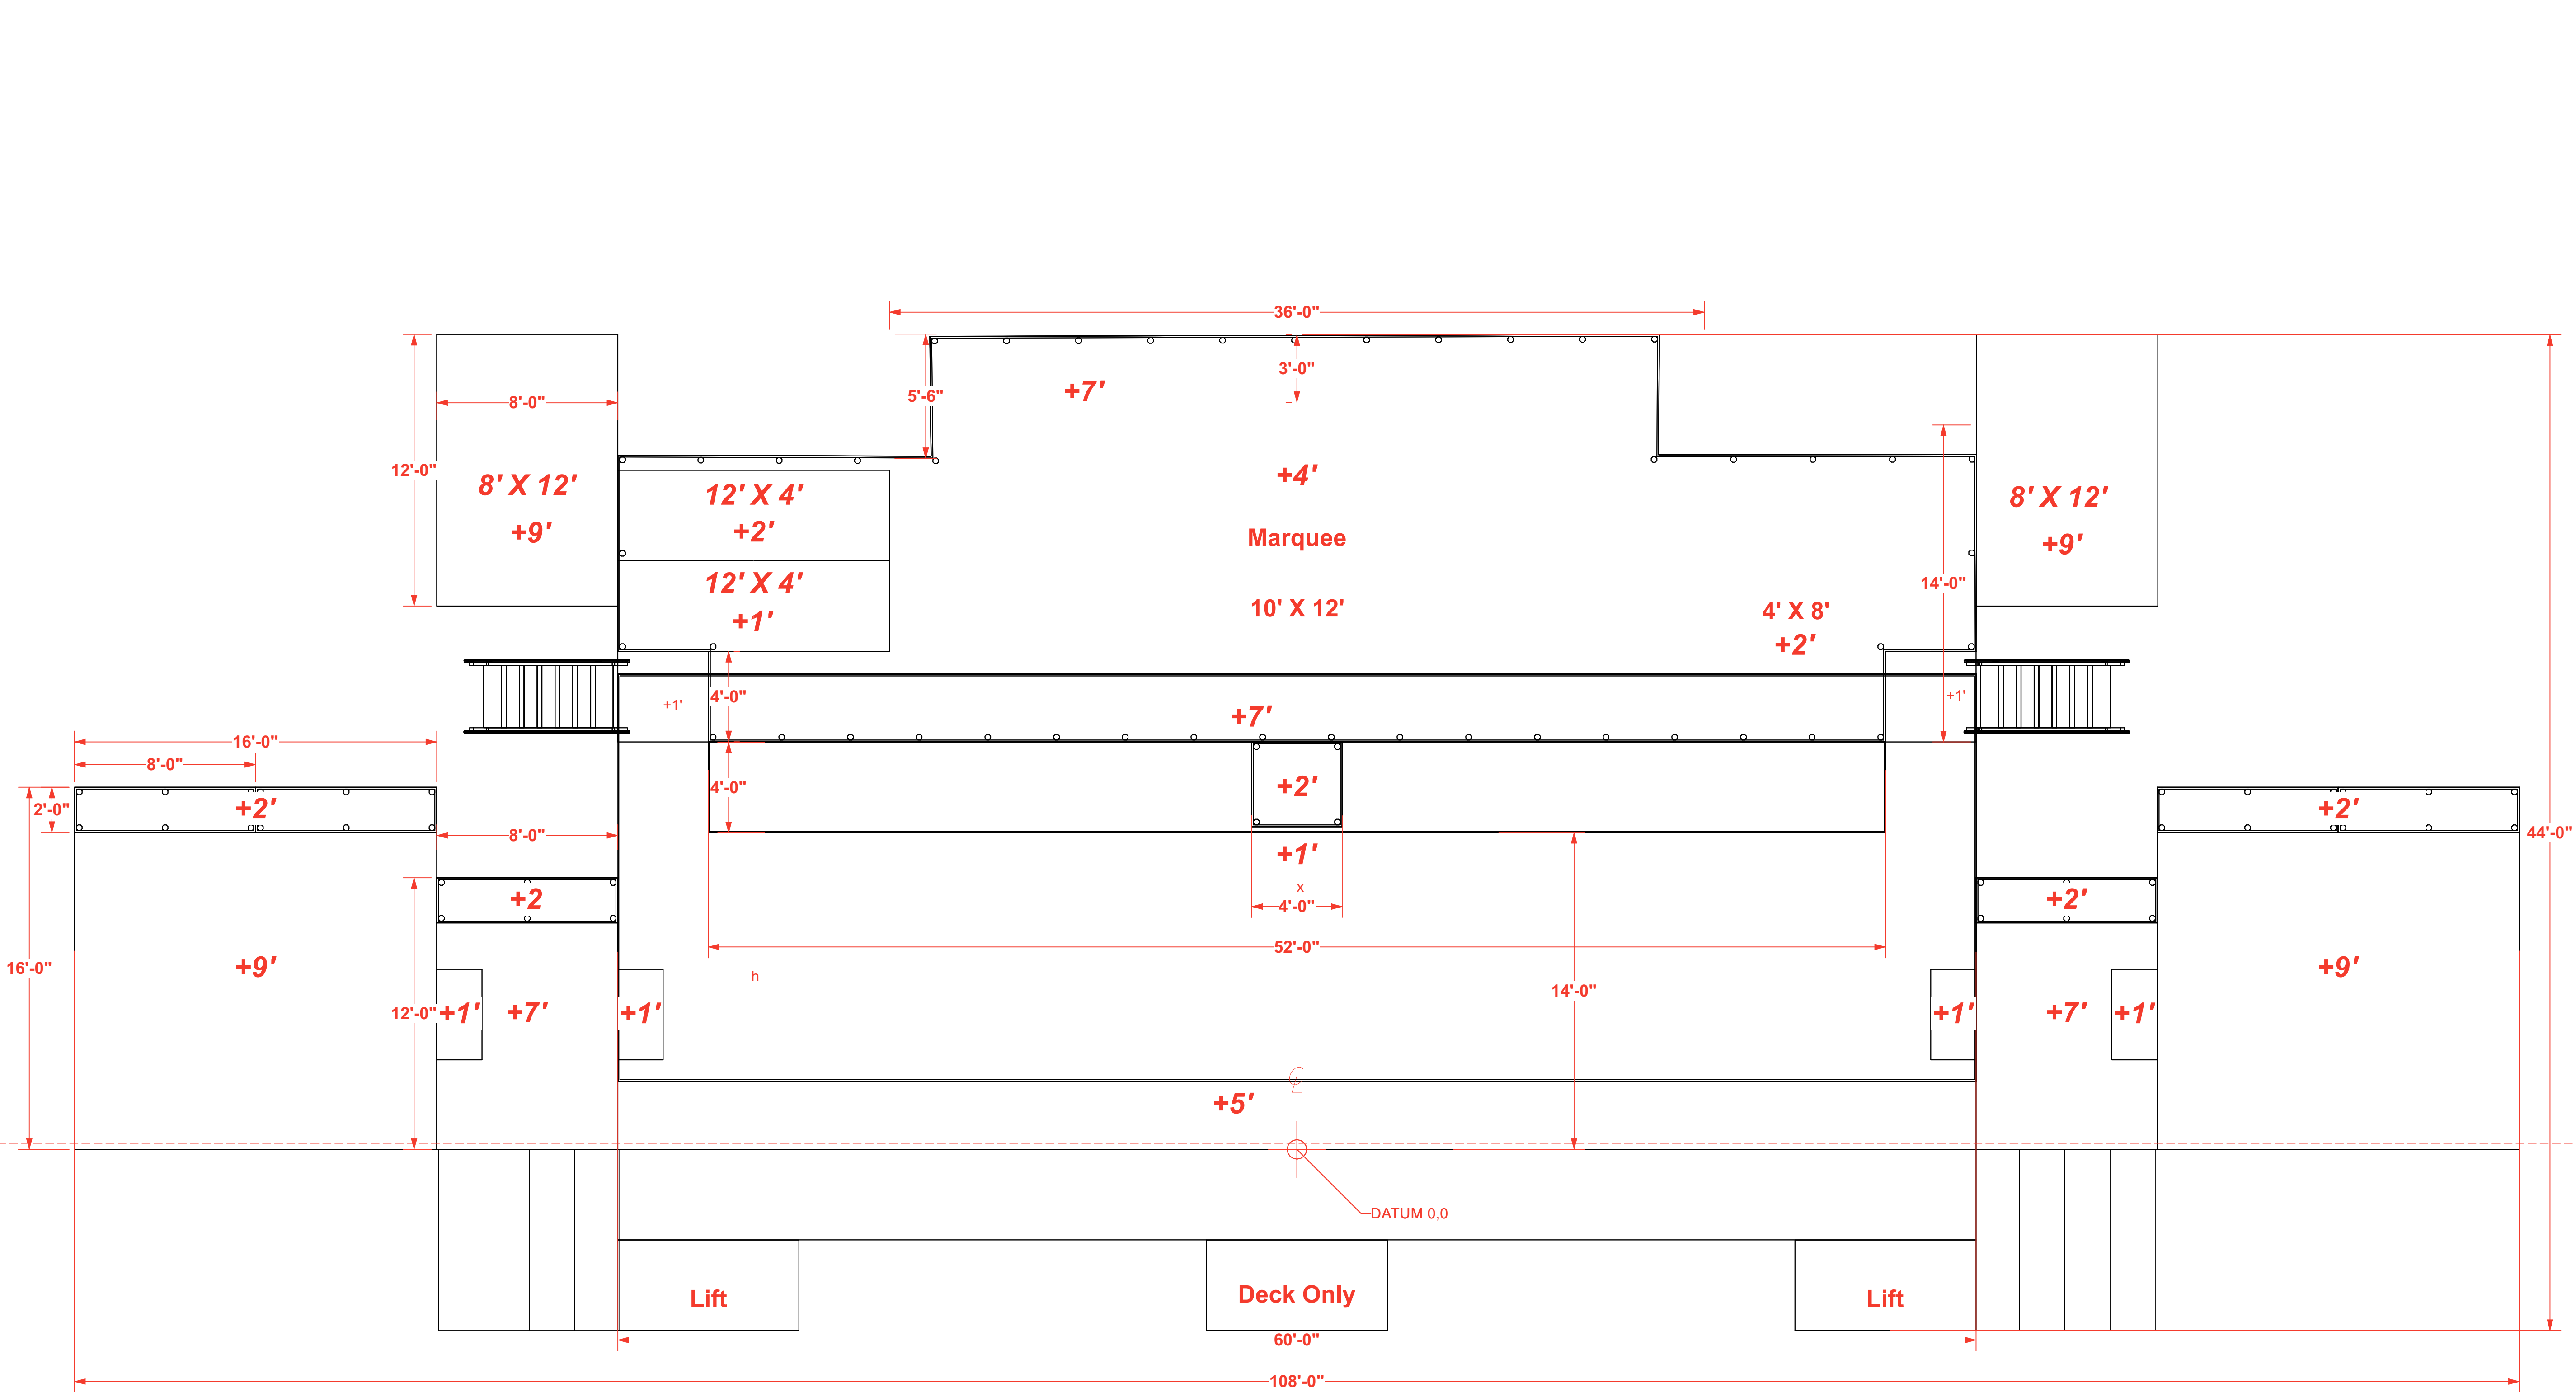

NOTES:
A. Deck Elevation Dimensions are to Arena Floor.



TSO E&W
2023

FIXTURES					AIR	WALL	FOH	FLOOR	TOTAL
	ACME Gemini	24	0	0	0	24			
	AYRTON MACROPANEL 602	24	0	0	0	24			
	Ayrton Magicdot R	0	0	0	12				
	Blade HD	185	0	0	0	231			
	Blade HD Mini	0	0	0	0	12			
	Chauvet Veuveo II	0	0	0	0	34			
	Clay Paky Sharpy	12	32	8	28	80			
	Clay Paky Sharpy Wash 33C	12	0	0	16	28			
	Color Kinetics eW Blast TBX	0	0	12	0	12			
	Cuepic Blinder WW2	0	0	0	4	4			
	Glow Motion 4' Tube	0	0	0	0	46			
	GLP JDC Line 500	0	8	0	0	8			
	GLP JDC Line 1000	0	24	0	0	24			
	GLP JDC1 Strobe	2	0	0	20	22			
	LeMaitre S Master	3	0	0	0	3			
	PRG Best Boy HP	28	0	0	0	28			
	Robe Spoke	12	80	8	0	100			
	SOLARIS FLARE LR	20	0	0	0	20			
	Varlite VL3600	6	0	0	0	6			
EFFECTS					AIR	FOH	FLOOR	TOTAL	
	LINEAR FLAME SYSTEM	0	0	14					
	Snow Machine	12	0	0					
	AUXIMENCE LASER	10	0	0					
	MARTIN AF-1 FAN	8	0	2					
	LARGE LASER	4	0	4					
	LIMONCEUS FLAME SYSTEM	0	0	8					
	MARTIN 204S	8	0	0					
	ULTRATICS LSG	0	0	6					
	Phonic Flame	0	0	4					
	Firestick	0	0	4					
	MDG THE ONE	0	0	2					
	DF-50	0	0	2					
LED									
	WVAIR 9 FULL TILE								187

DESIGN
BRYAN HARTLEY

DRAWN BY
Bryan Hartley

TSO E&W 2023 EW 10-04-23-v2023(sggs grid in).vwx

REVISION

PLOT DATE
10/05/23

TITLE
CARPET

PAGE SIZE ARCH D PLATE 12
SCALE 1:46 OF 13

GREY CARPET

Marquee

GREY CARPET

GREY CARPET

NOTES:

A. All decks are Black Wood unless otherwise noted.