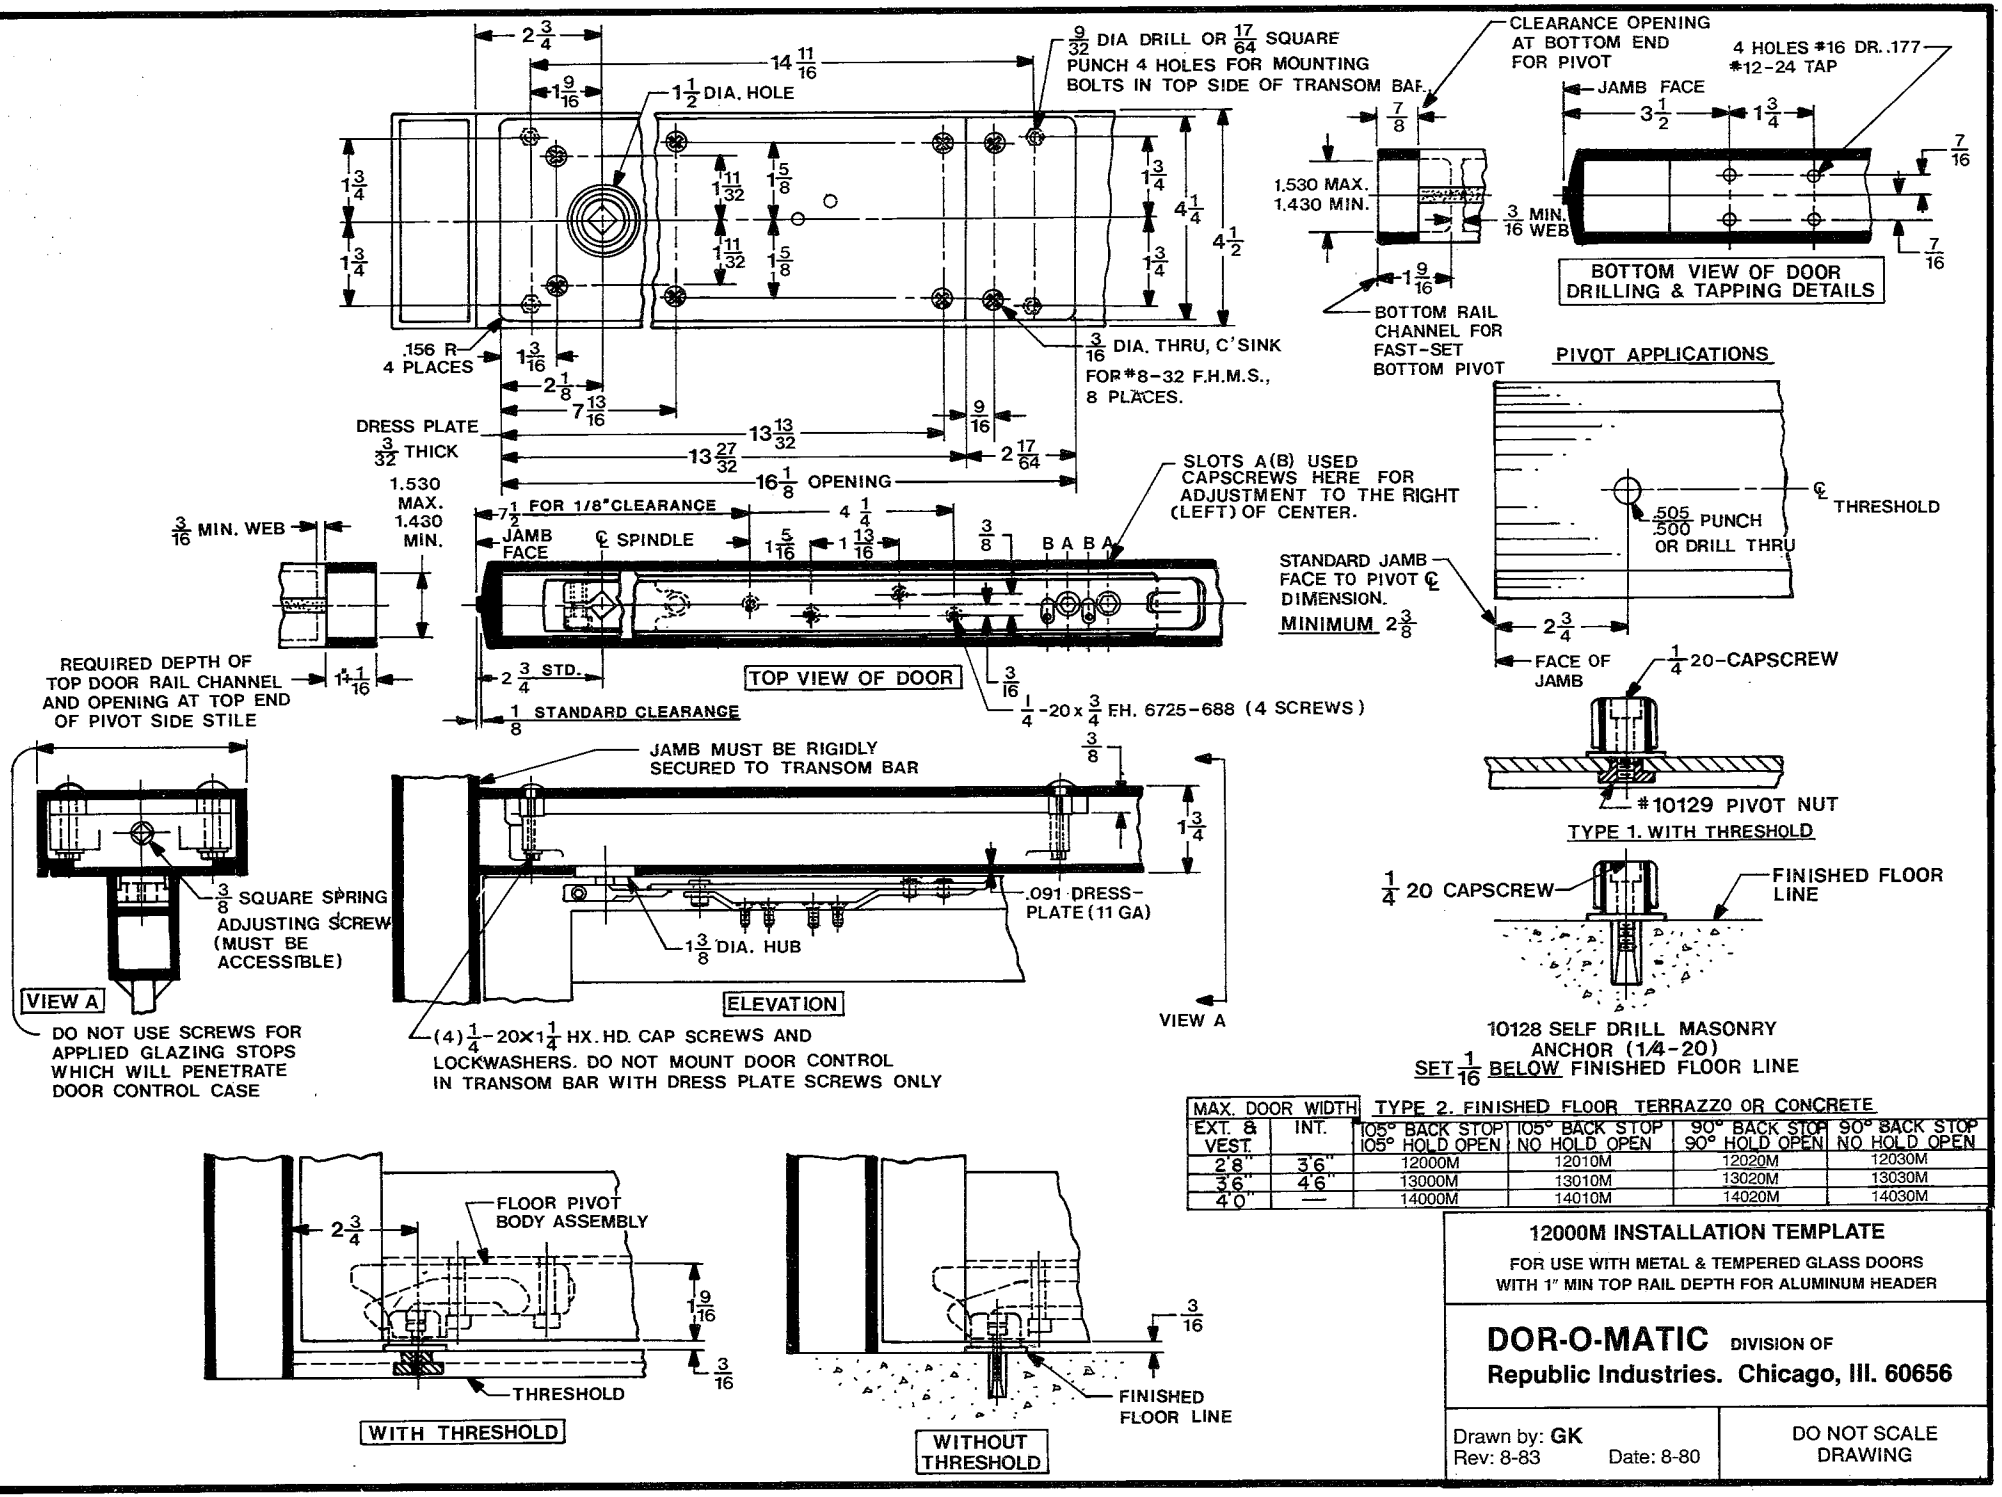

MAX. DOOR WIDTH		TYPE 2. FINISHED FLOOR TERRAZZO OR CONCRETE			
EXT. & VEST.	INT.	105° BACK STOP 105° HOLD OPEN	105° BACK STOP NO HOLD OPEN	90° BACK STOP 90° HOLD OPEN	90° BACK STOP NO HOLD OPEN
2'8"	3'6"	12000M	12010M	12020M	12030M
3'6"	4'6"	13000M	13010M	13020M	13030M
4'0"	—	14000M	14010M	14020M	14030M

12000M INSTALLATION TEMPLATE

FOR USE WITH METAL & TEMPERED GLASS DOORS WITH 1" MIN TOP RAIL DEPTH FOR ALUMINUM HEADER

DOR-O-MATIC DIVISION OF
Republic Industries. Chicago, Ill. 60656

Drawn by: **GK**
Rev: 8-83 Date: 8-80

DO NOT SCALE DRAWING