BOUNDARY RETRACEMENT SURVEY

Part of Lot 608 - Samuel Hanna's Amended Plat

726 & 732 Hugh Street, Fort Wayne, IN 46803

GOULOFF - JORDAN
SURVEYING AND DESIGN, INC.
1133 BROADWAY FORT WAYNE, IN 46802
PH (260) 424 - 5362 FAX (260) 424 - 4916

0' 15' 30' Scale in feet 60'

SCALE: 1" = 30'

LEGEND

(m)	MEASURED
(r)	RECORDED
(c)	CALCULATED
(p)	PLATTED INFORMATION

Total Area: 0.16 Ac.

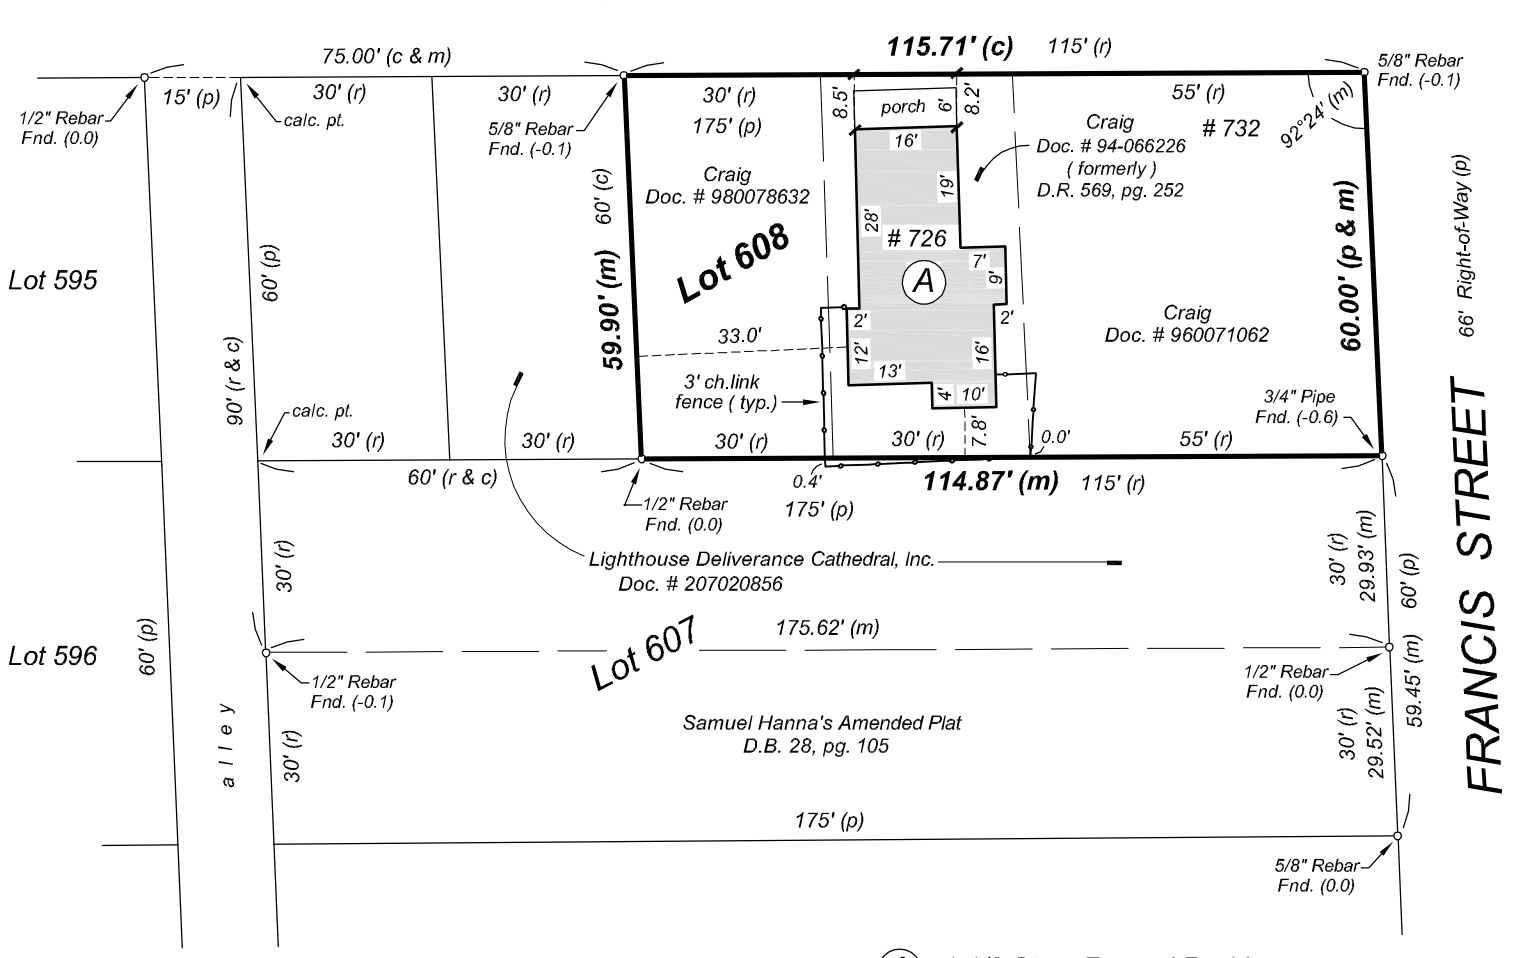

(A) 1 1/2 Story Framed Residence

For the exclusive use of: Craig Estate

Date: January 25, 2019

Job No.: 20180012

Flood Note:
By graphic plotting only and subject to map scale uncertainties, the real estate described and depicted hereon appears to lie in Zone "X" (NOT considered a special flood hazard area) on FIRM Map Number 18003C0284G, dated August 3, 2009 for Allen County, Indiana.