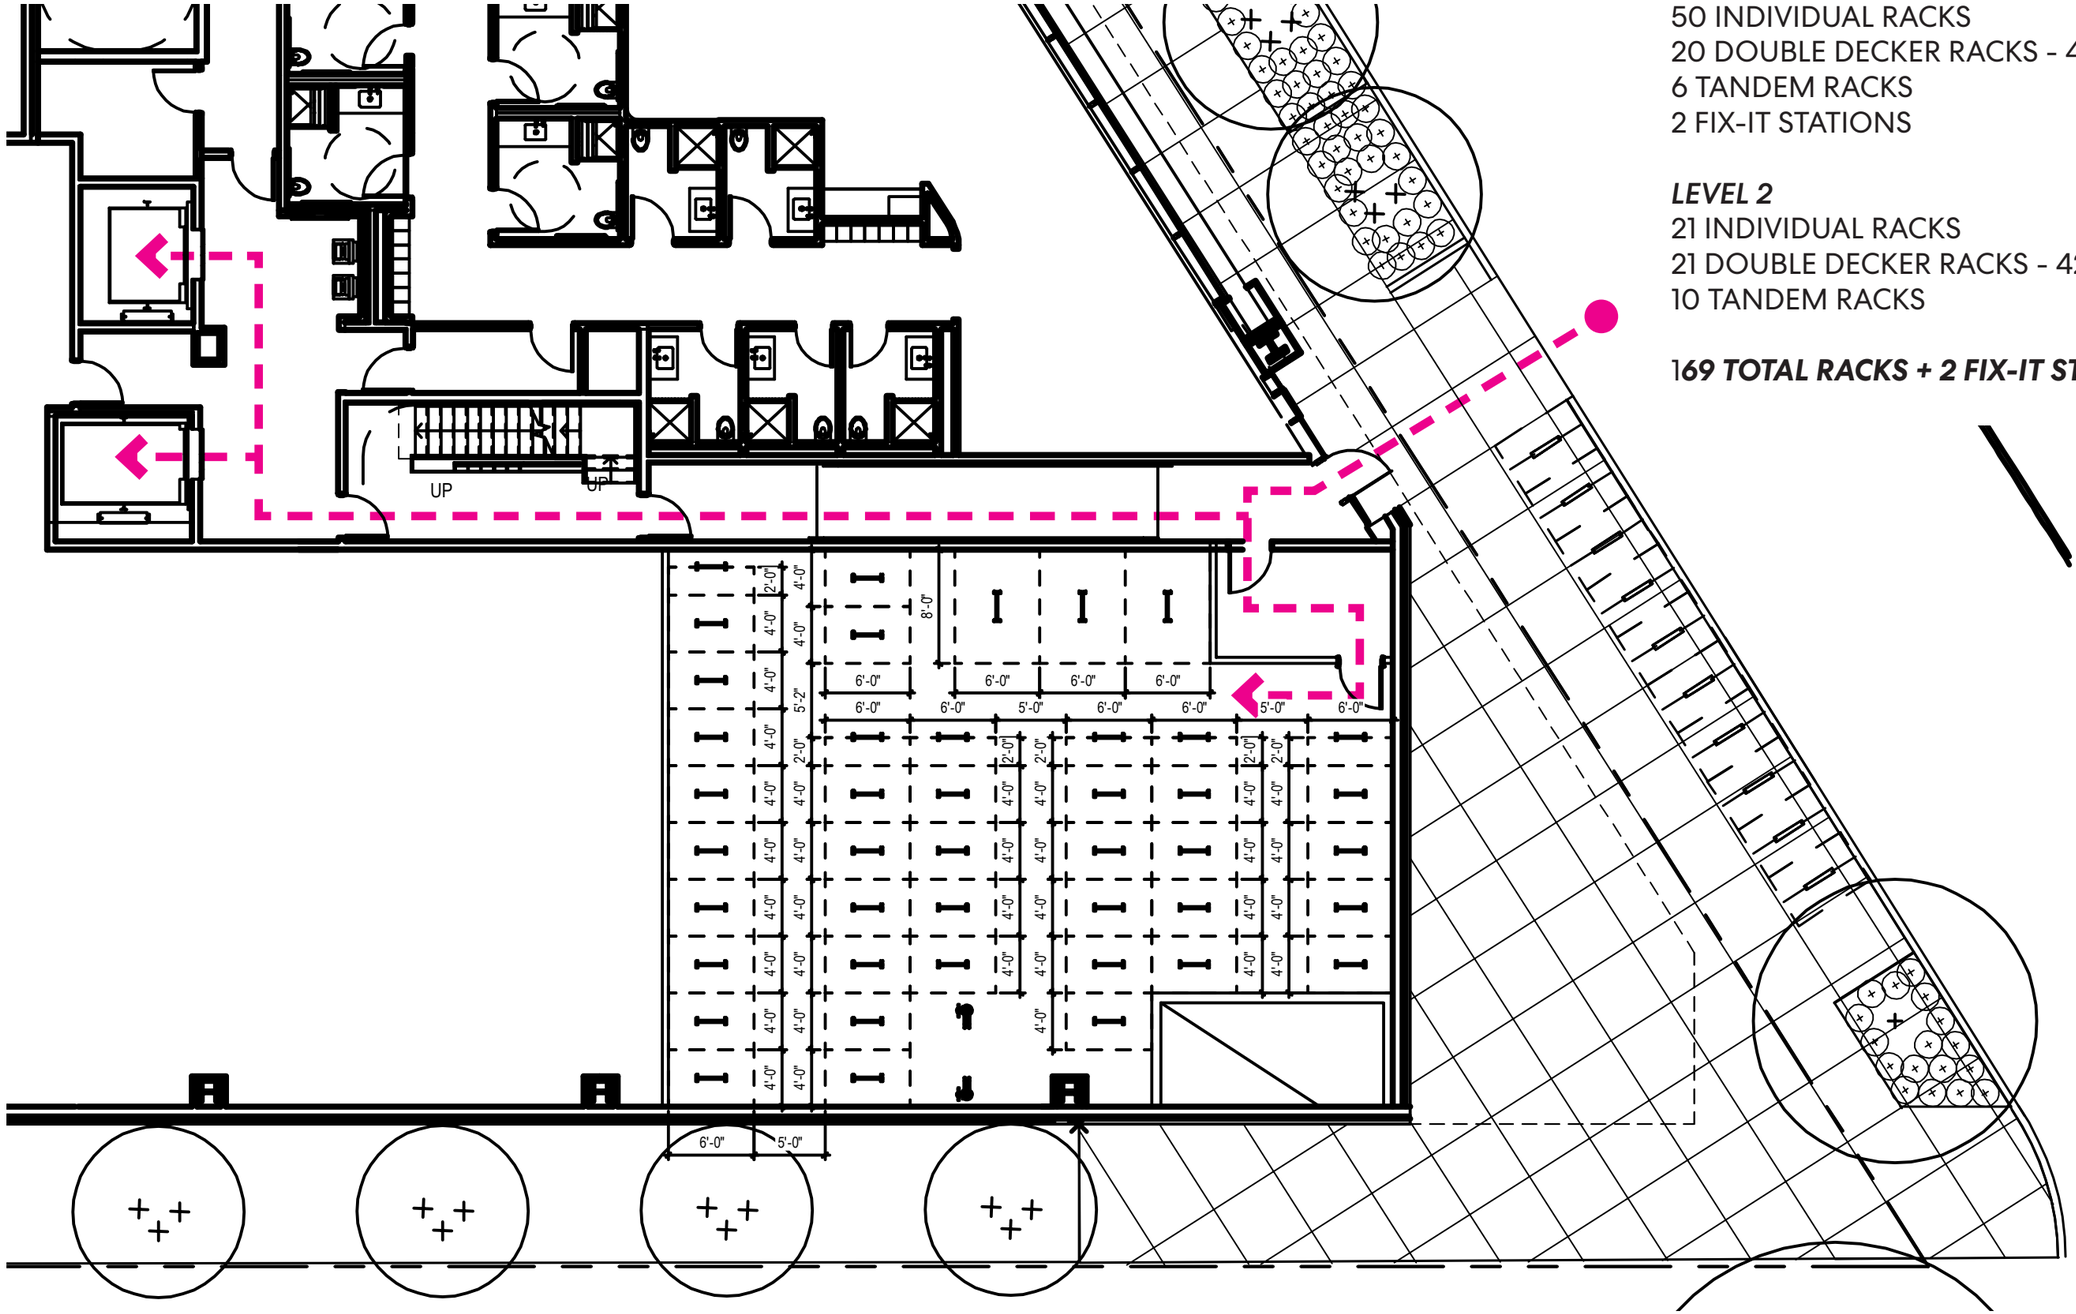

SUMMARY

LEVEL 1
50 INDIVIDUAL RACKS
20 DOUBLE DECKER RACKS - 40 TOTAL RACKS
6 TANDEM RACKS
2 FIX-IT STATIONS

LEVEL 2
21 INDIVIDUAL RACKS
21 DOUBLE DECKER RACKS - 42 TOTAL RACKS
10 TANDEM RACKS

169 TOTAL RACKS + 2 FIX-IT STATIONS

DIVCOWEST

LEVEL 01 BIKE PARKING PLAN

Perkins&Will
10.03.2024

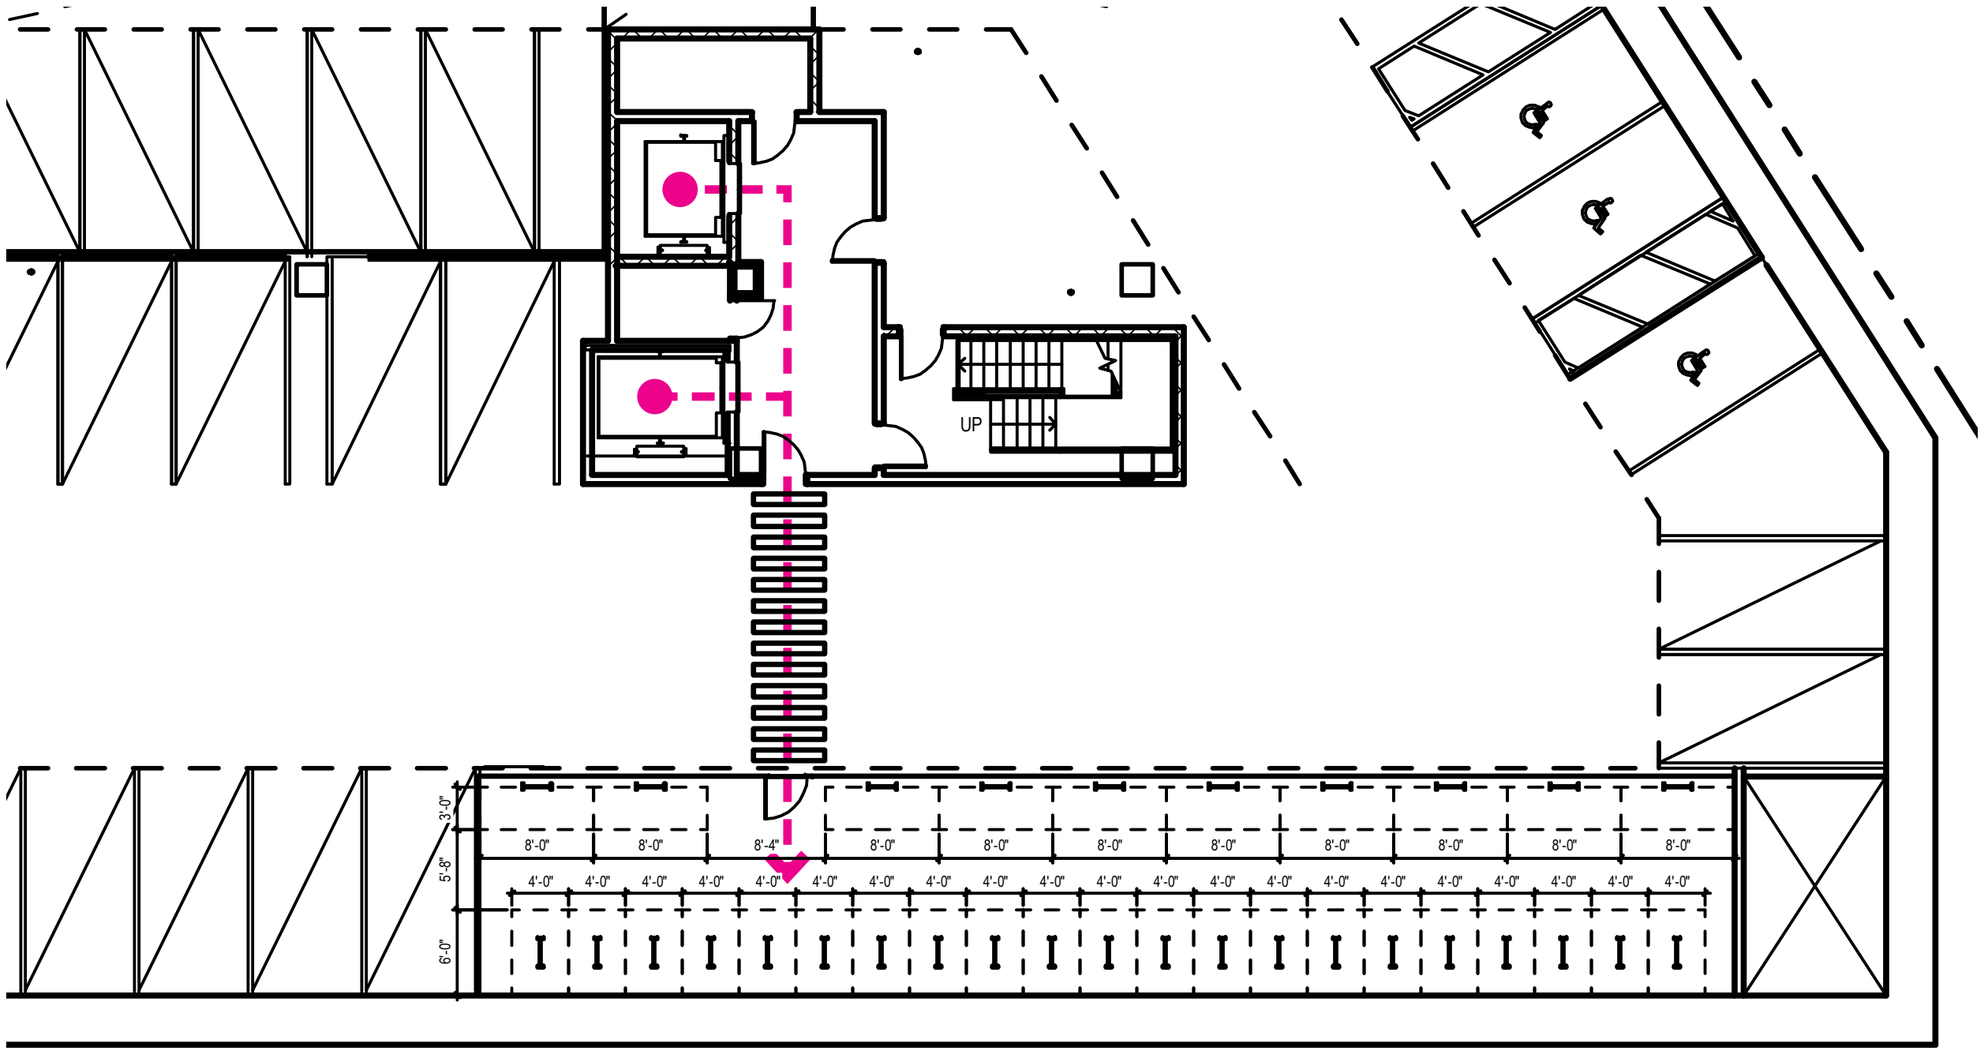

DIVCOWEST

LEVEL P1 BIKE PARKING PLAN

Perkins&Will

10.03.2024

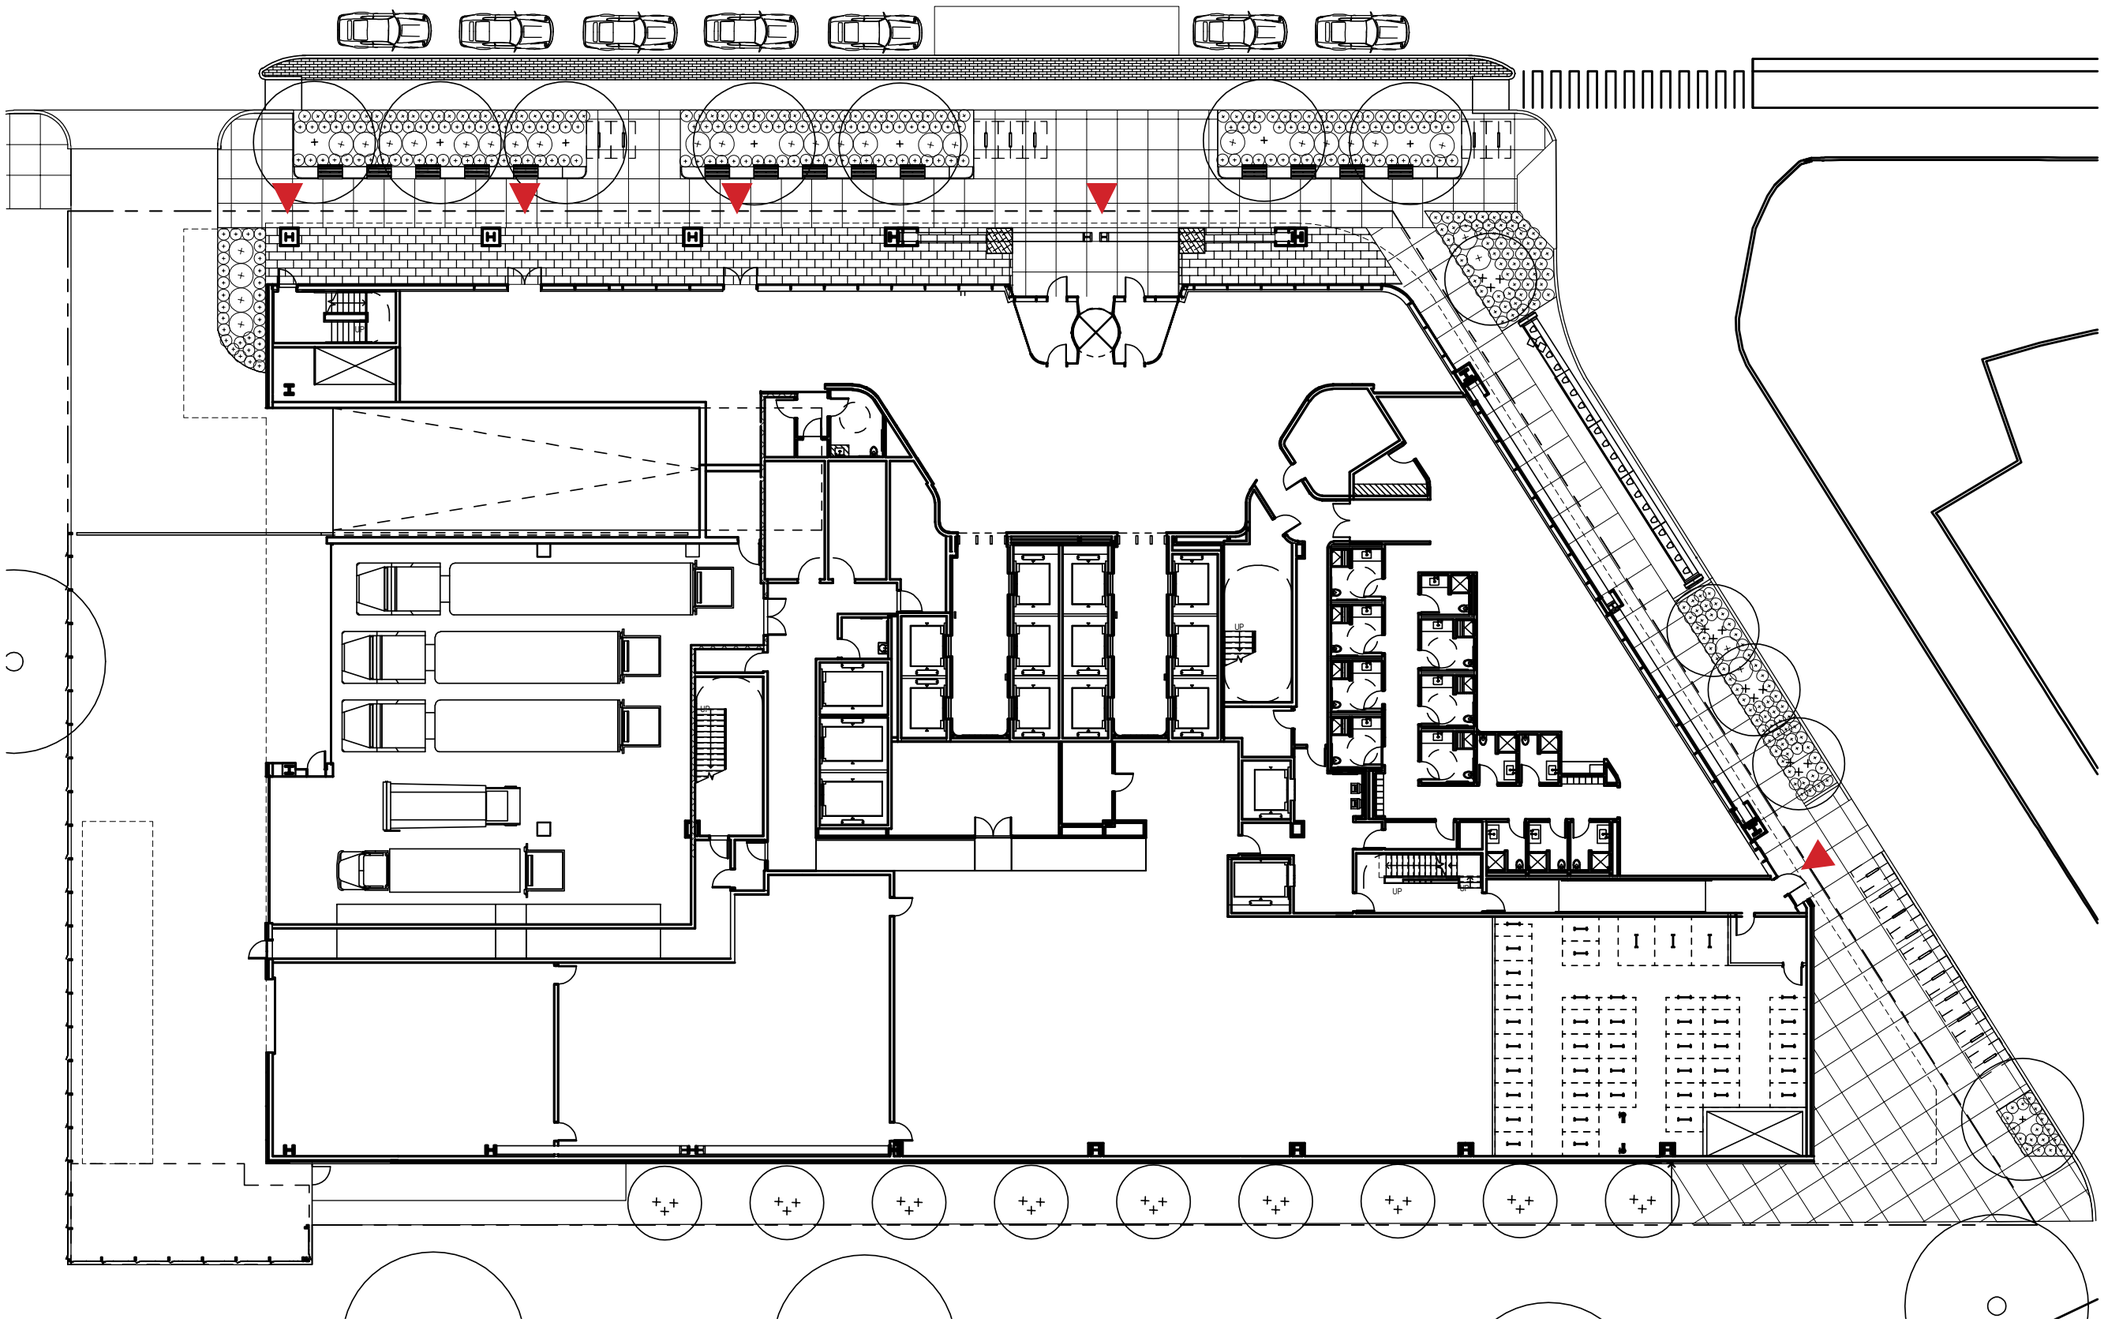

DIVCOWEST

LEVEL L1 FLOOR PLAN

Perkins&Will

10.03.2024

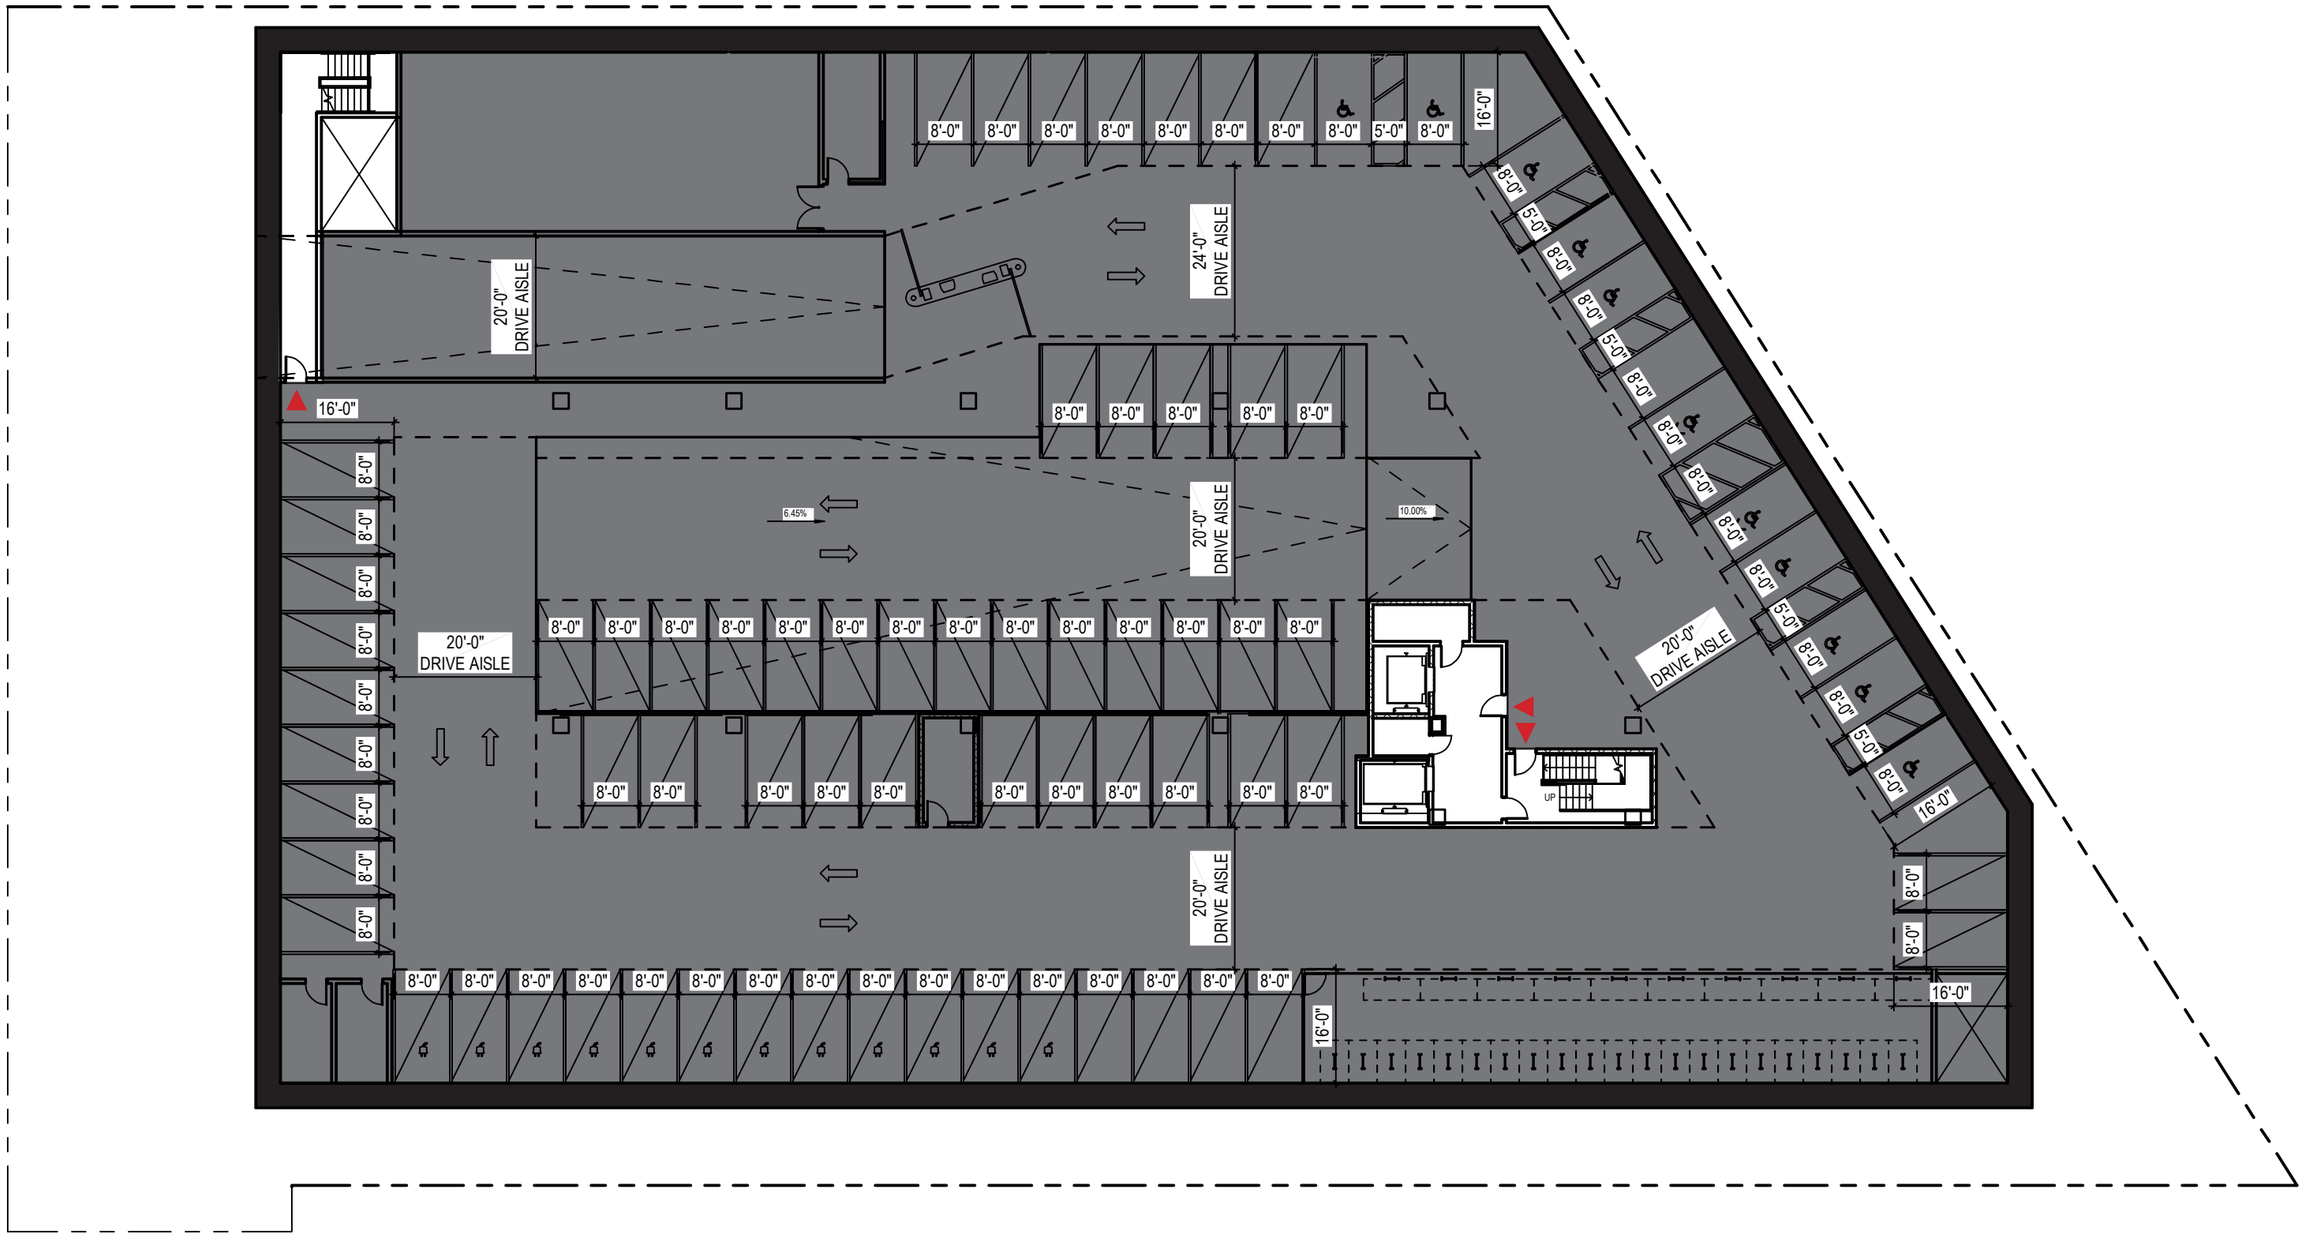

0 10' 20' 40'

DIVCOWEST

LEVEL P1 GARAGE PARKING PLAN

Perkins&Will

10.03.2024

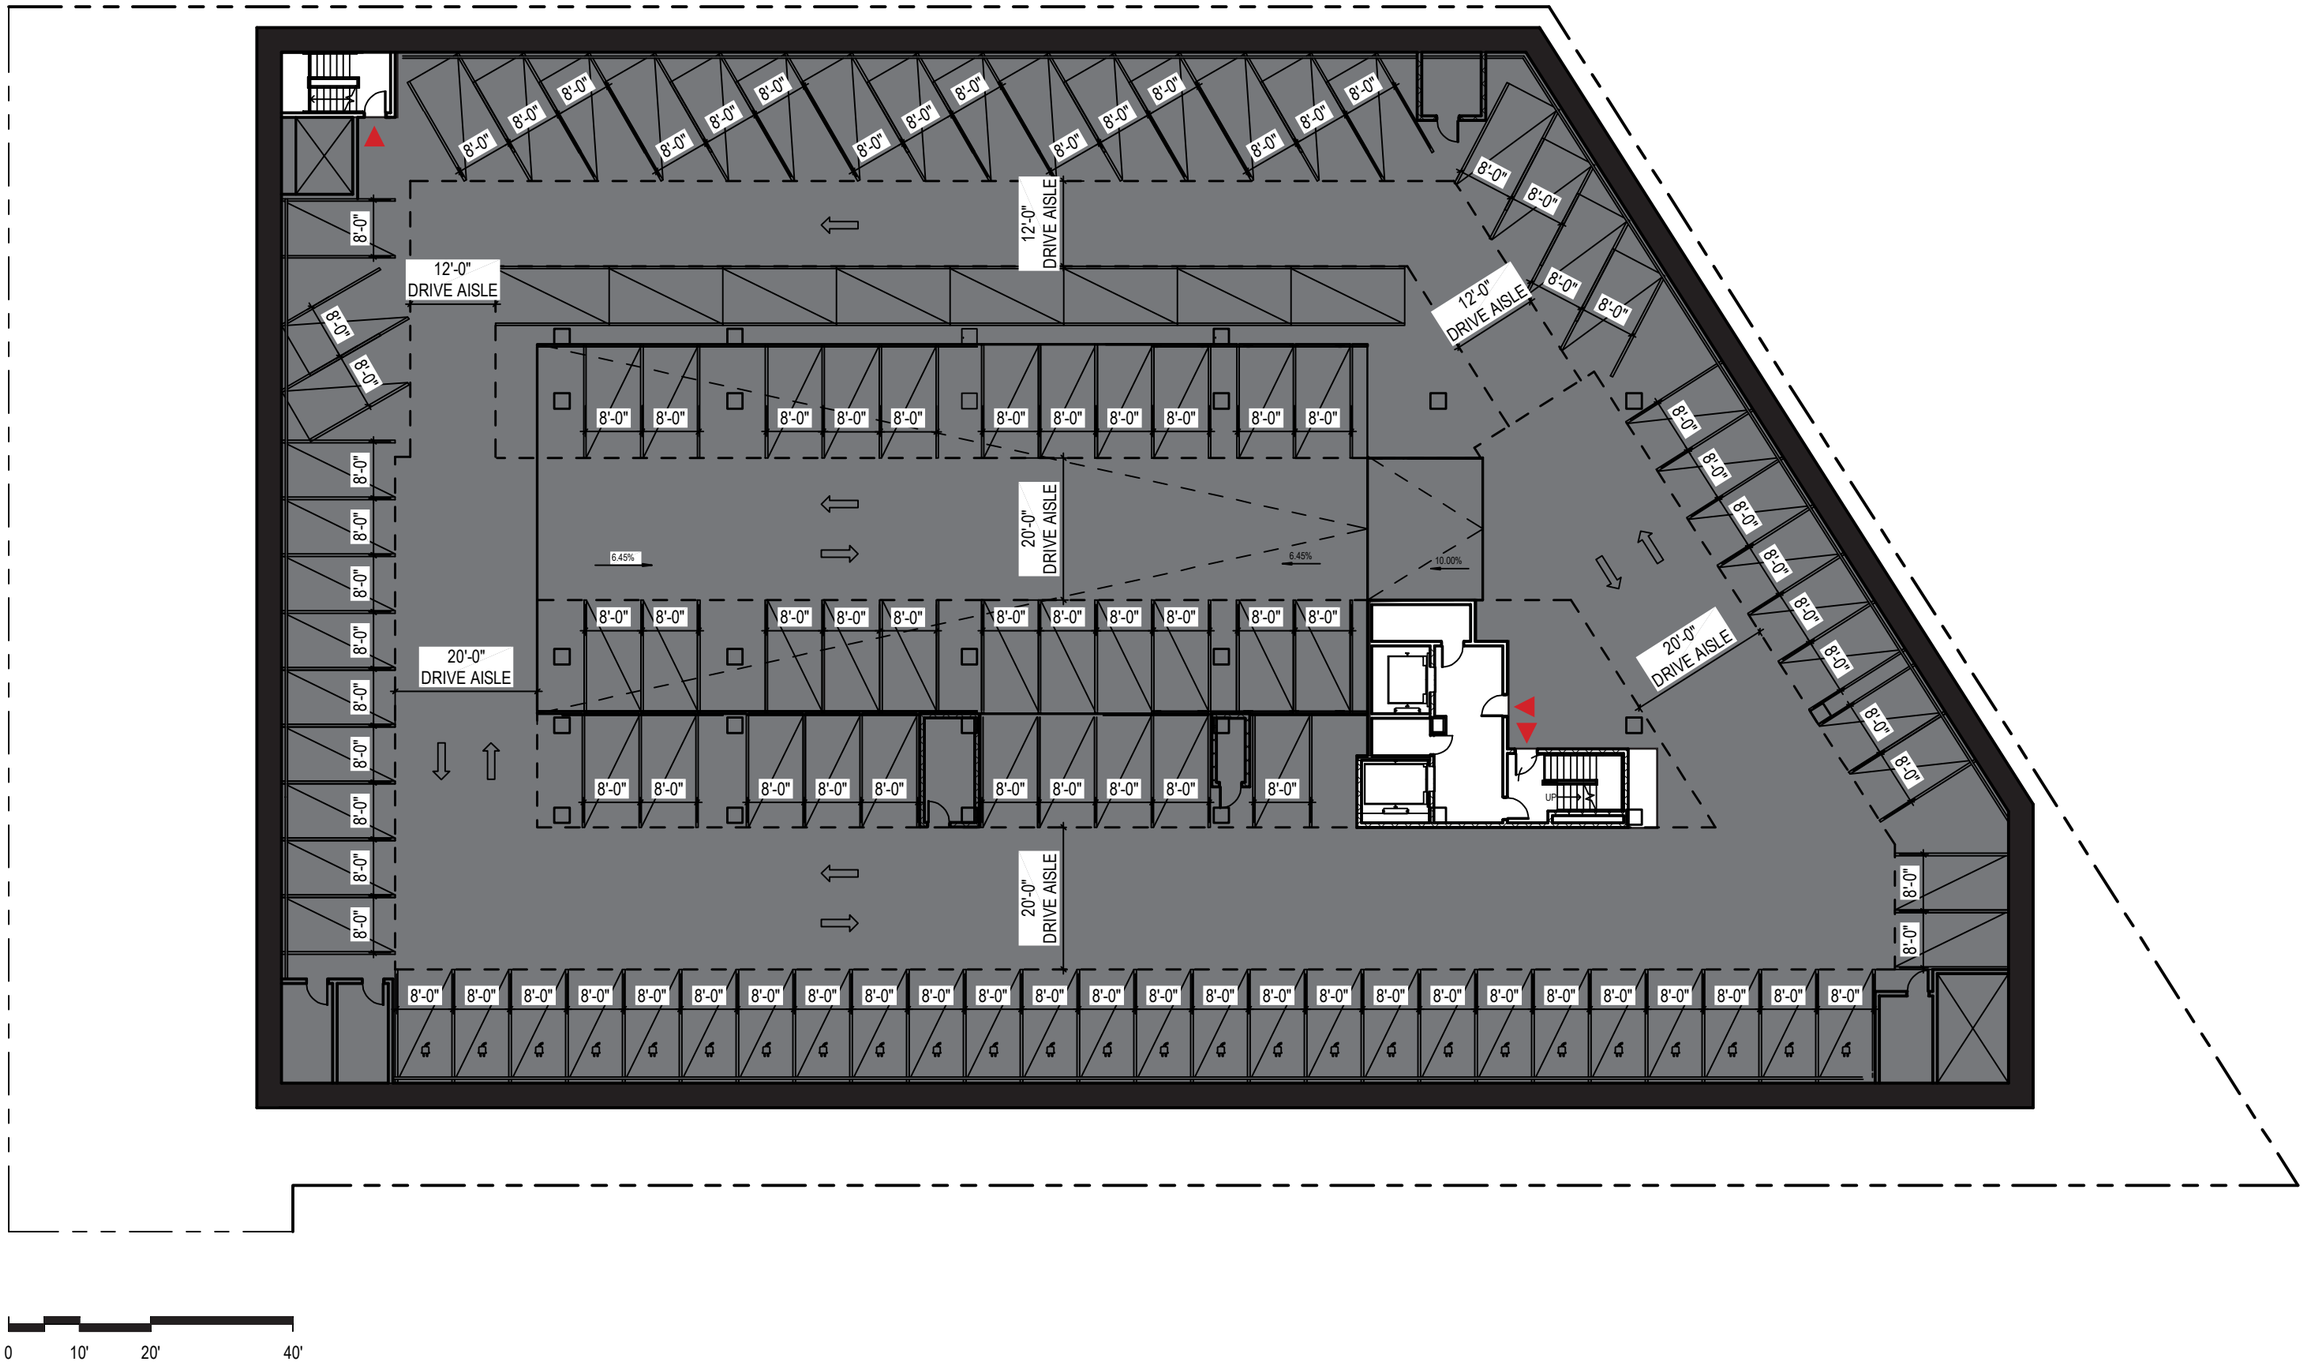

DIVCOWEST

LEVEL P2 GARAGE PARKING PLAN

Perkins&Will

10.03.2024

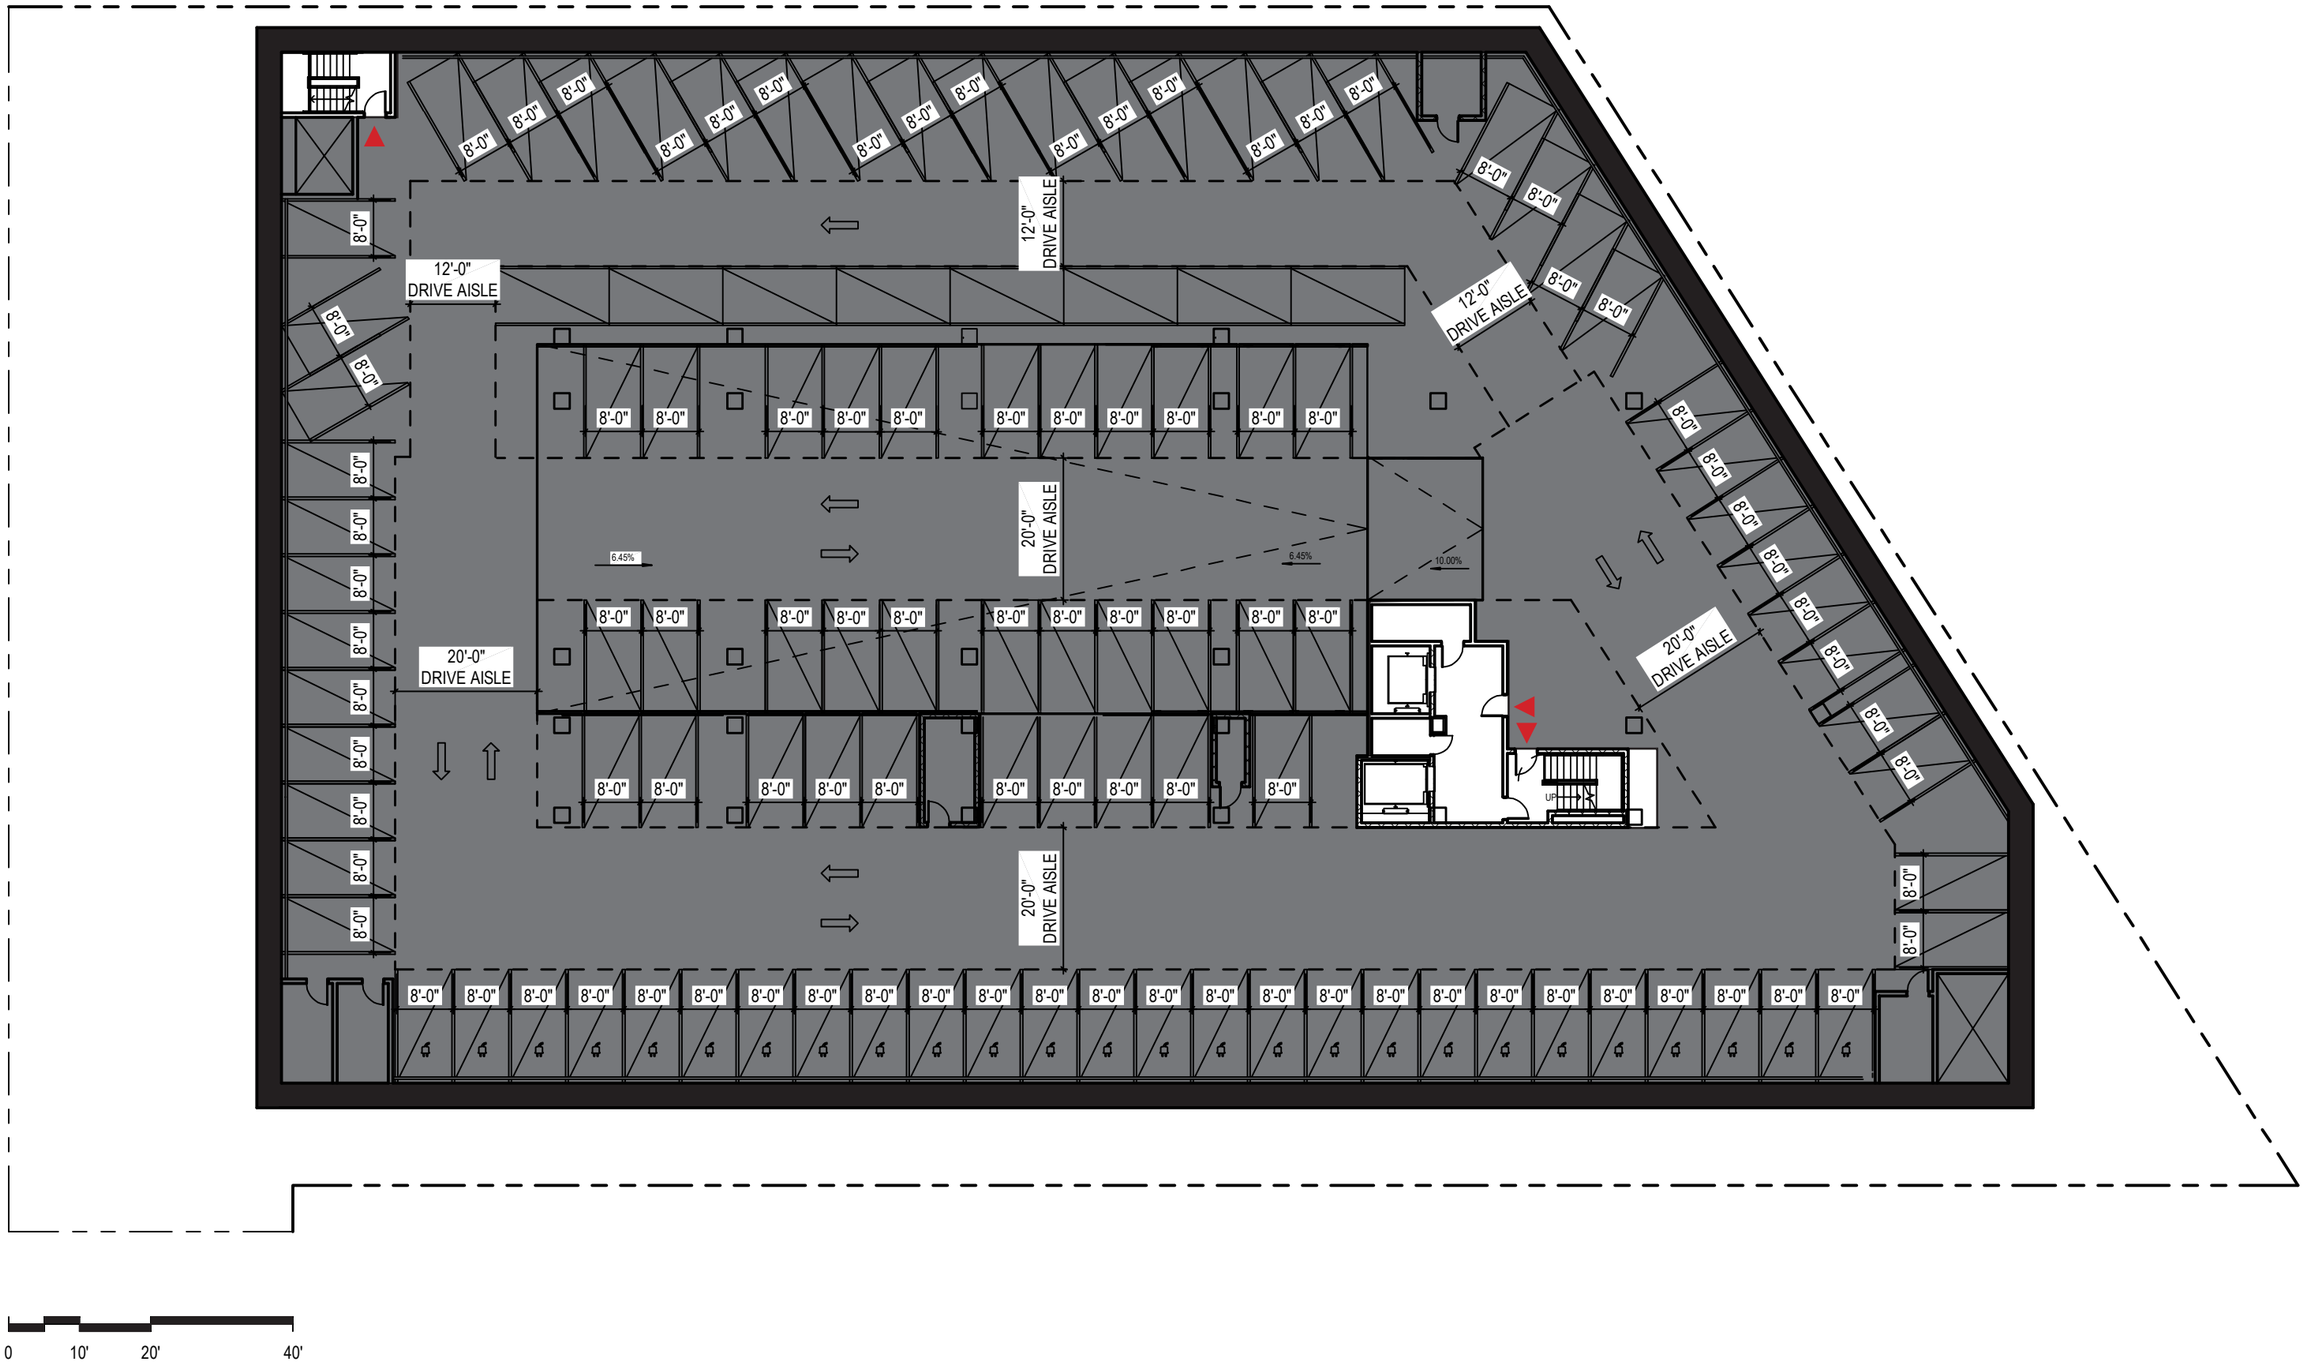

DIVCOWEST

LEVEL P3 GARAGE PARKING PLAN

Perkins&Will

10.03.2024

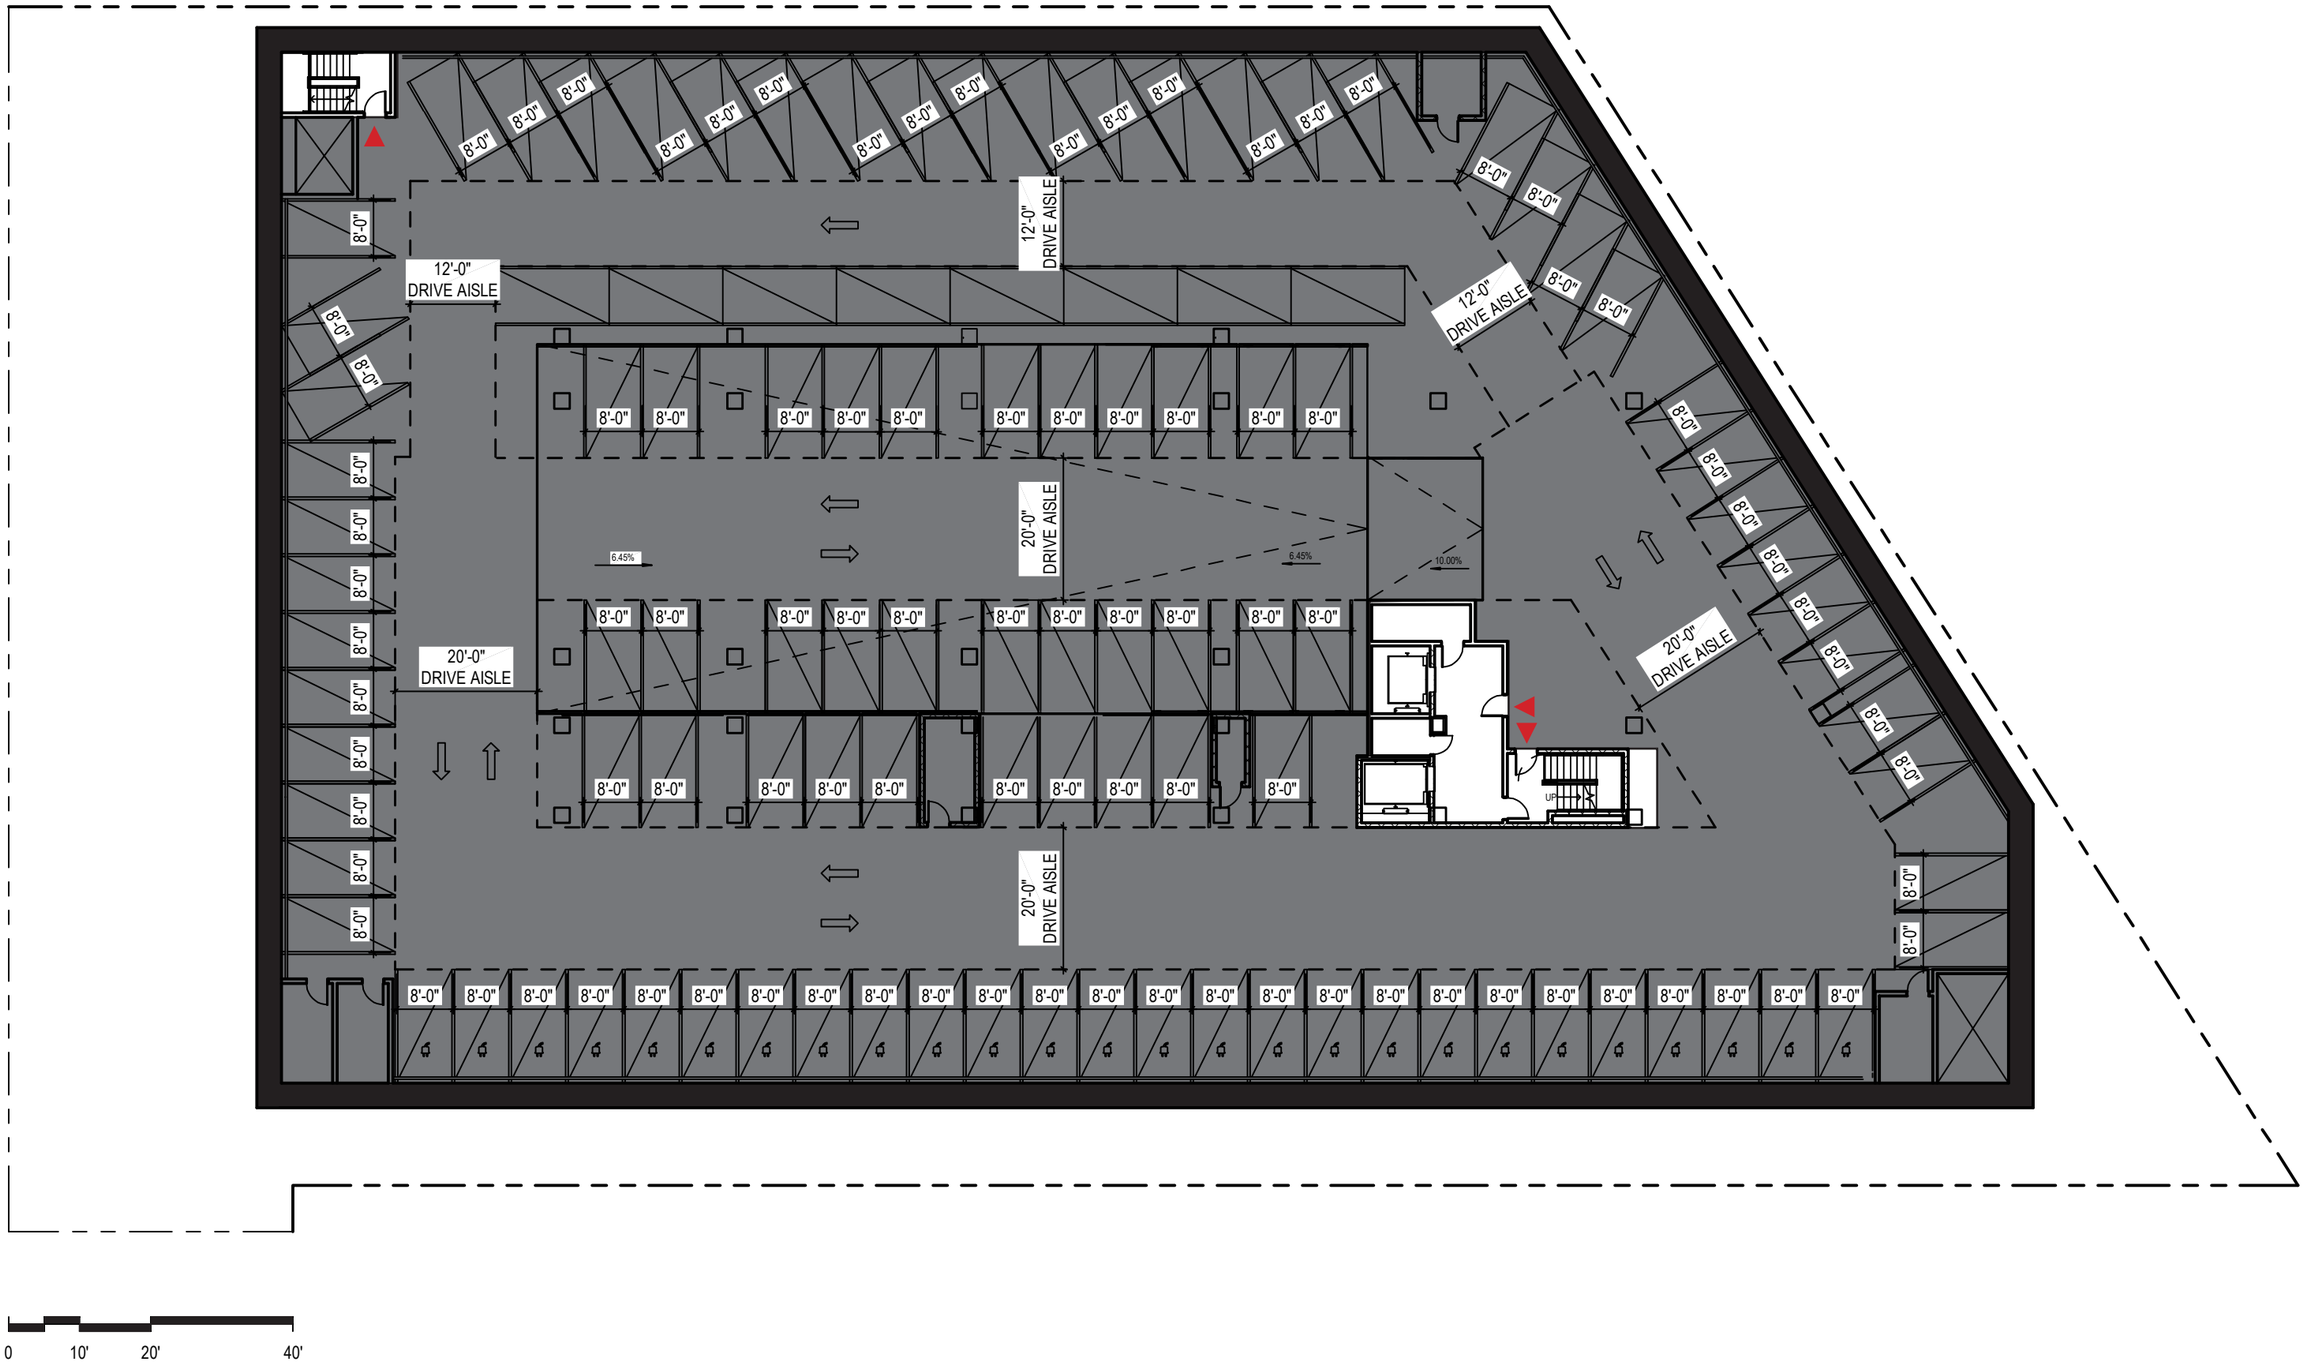

DIVCOWEST

LEVEL P4 GARAGE PARKING PLAN

Perkins&Will

10.03.2024

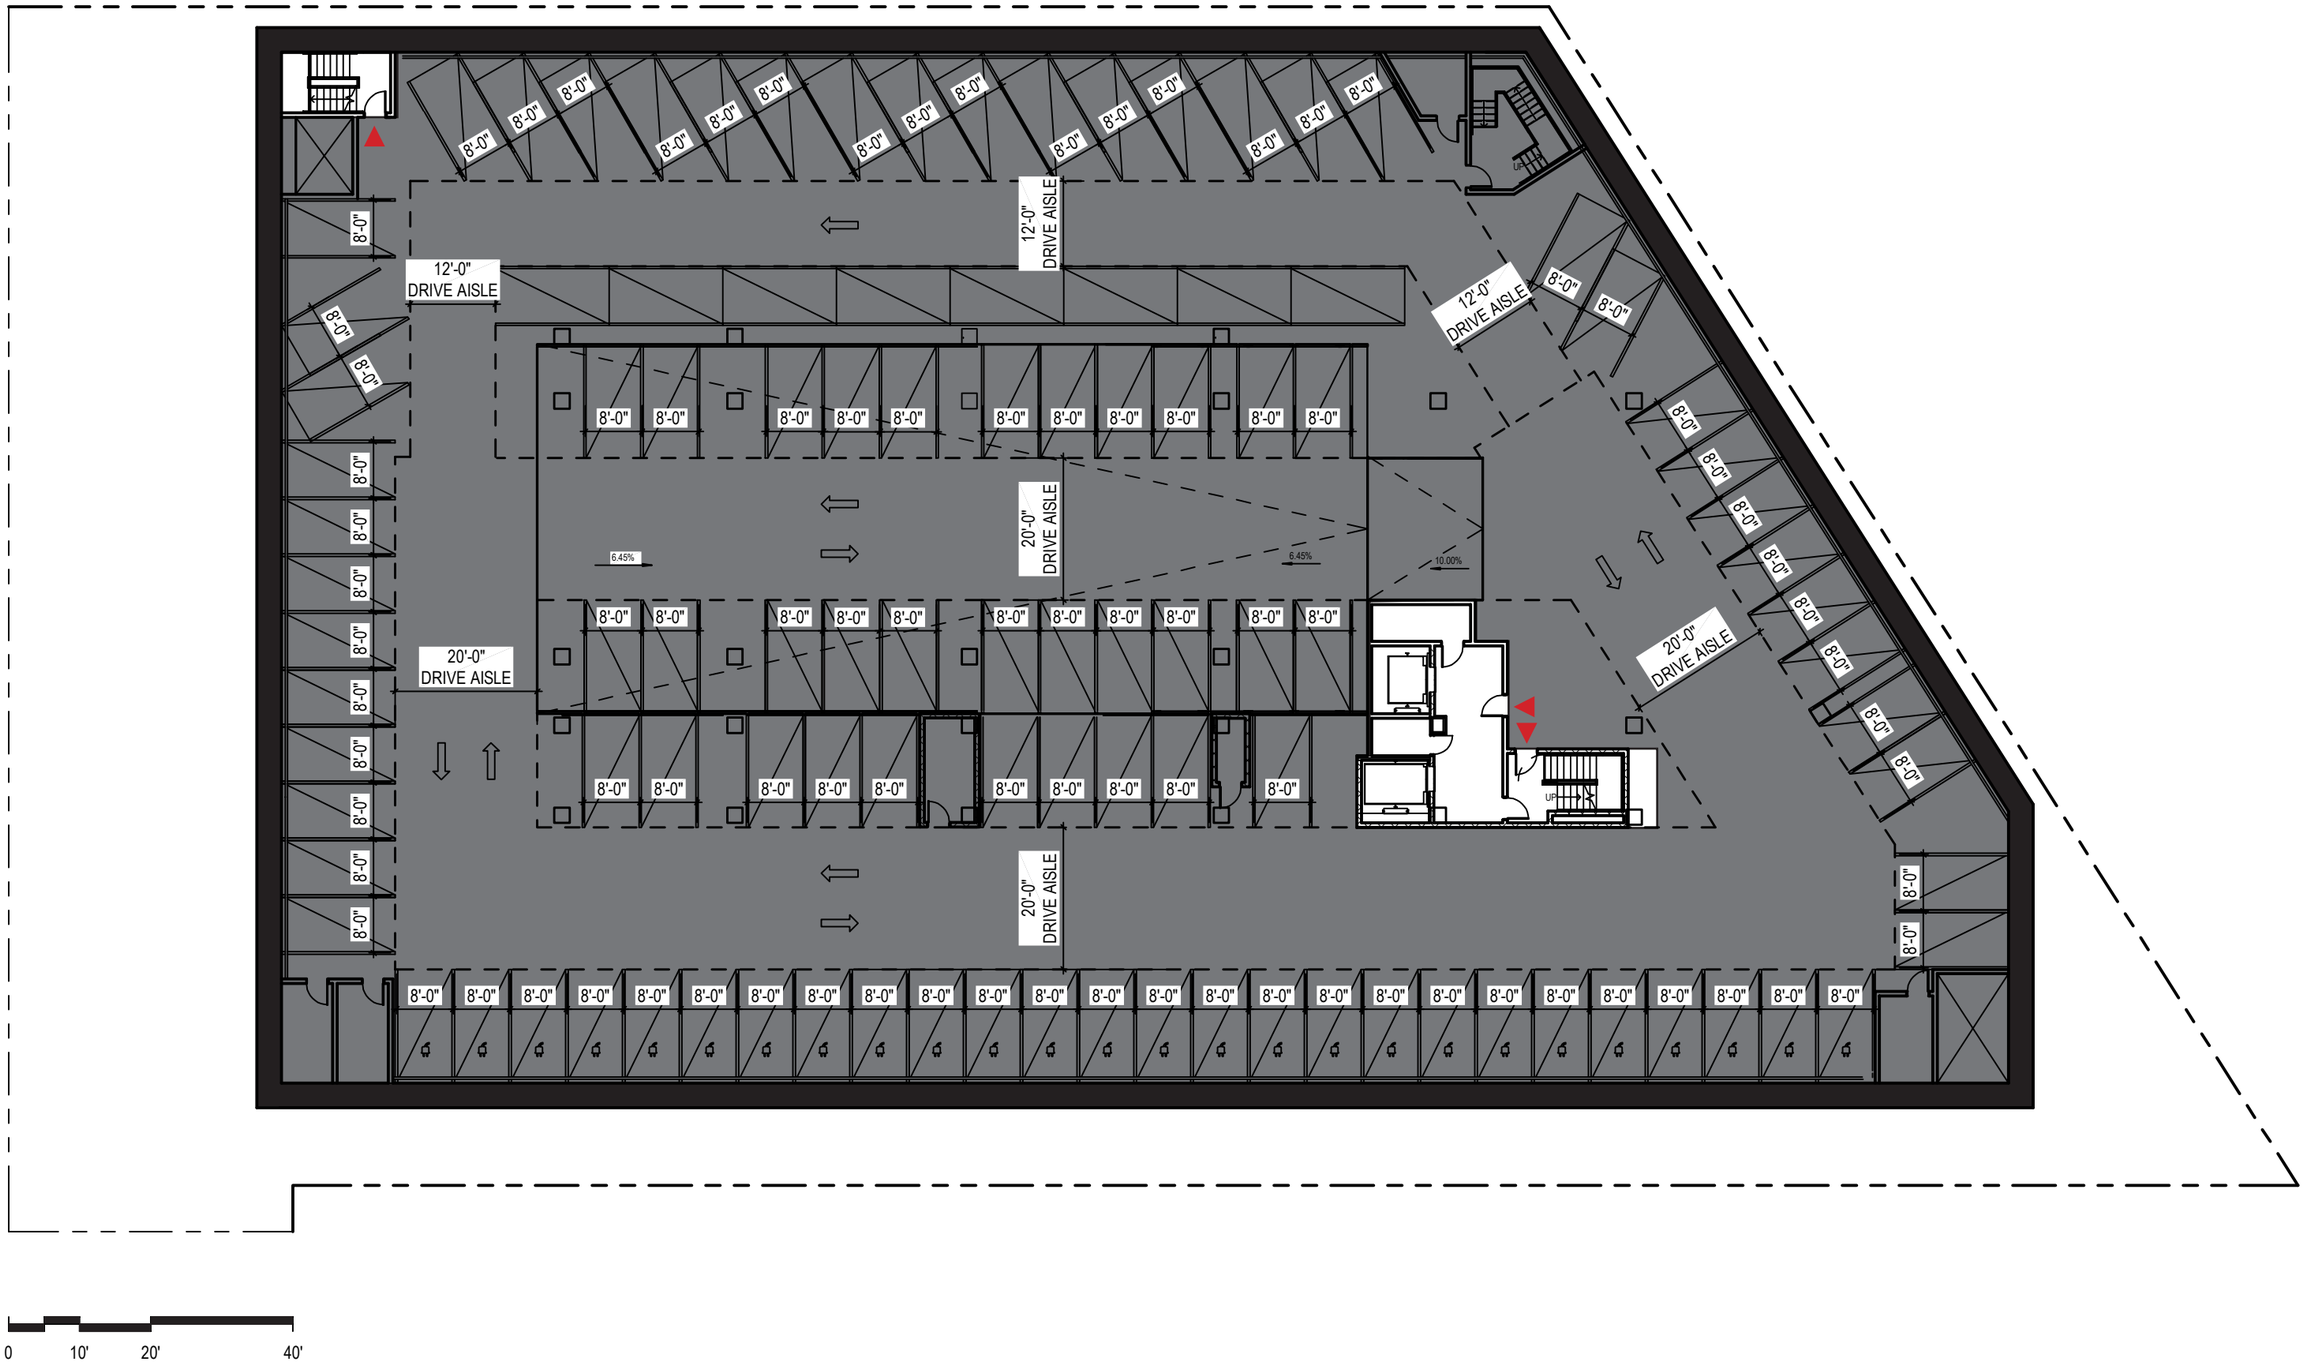

DIVCOWEST

LEVEL P5 GARAGE PARKING PLAN

Perkins&Will

10.03.2024

DIVCOWEST

LEVEL P6 GARAGE PARKING PLAN

Perkins&Will

10.03.2024