



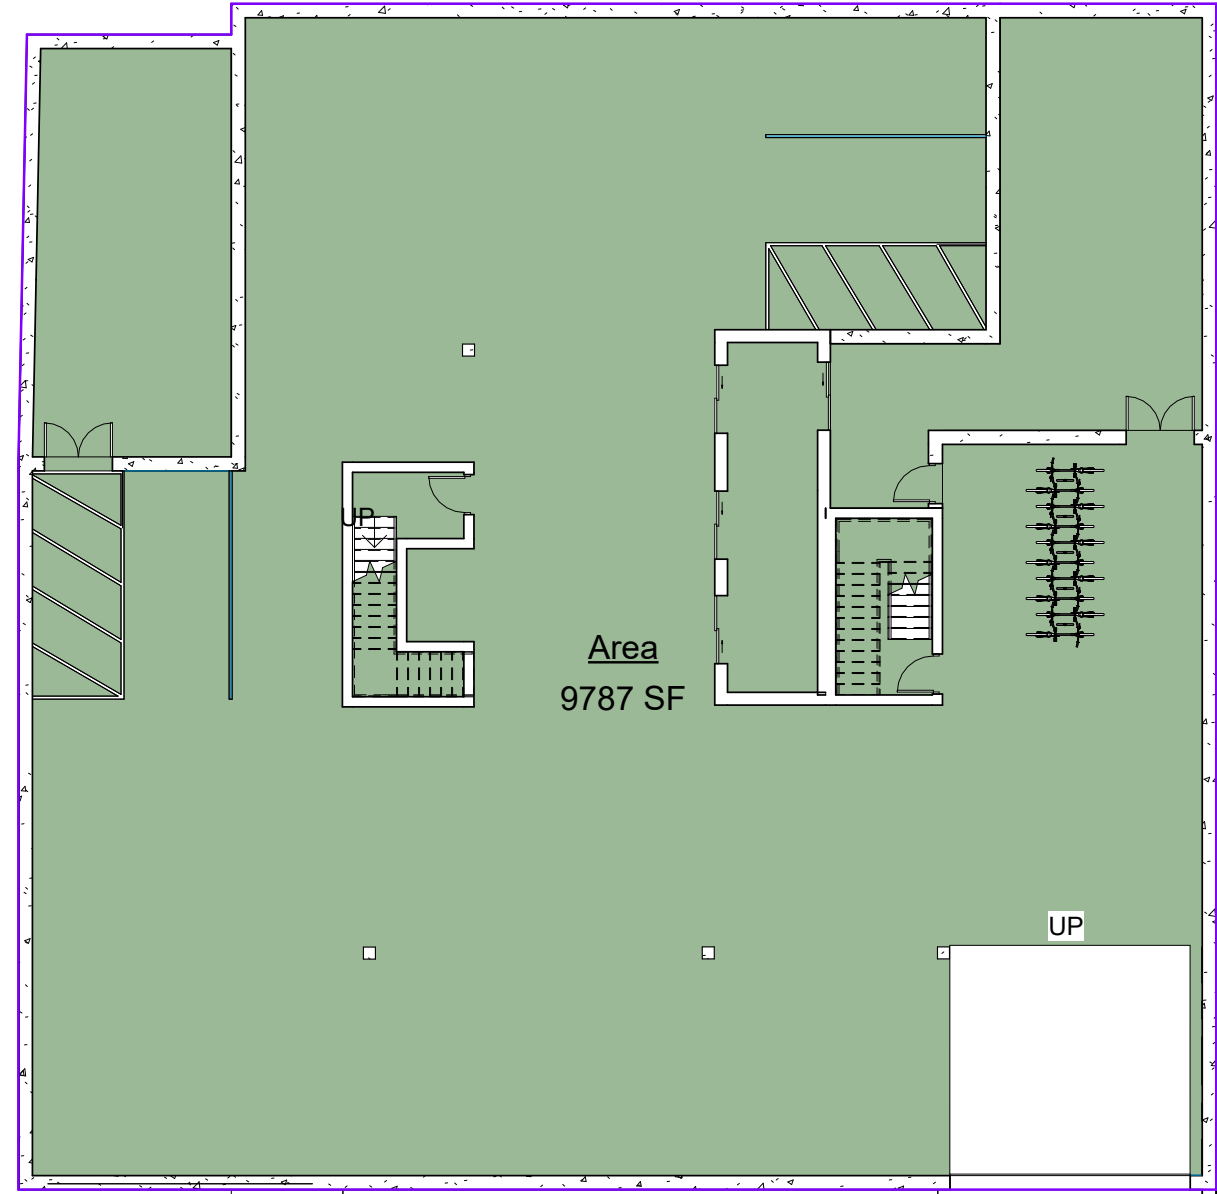


① 0 Garage Level
1/16" = 1'-0"

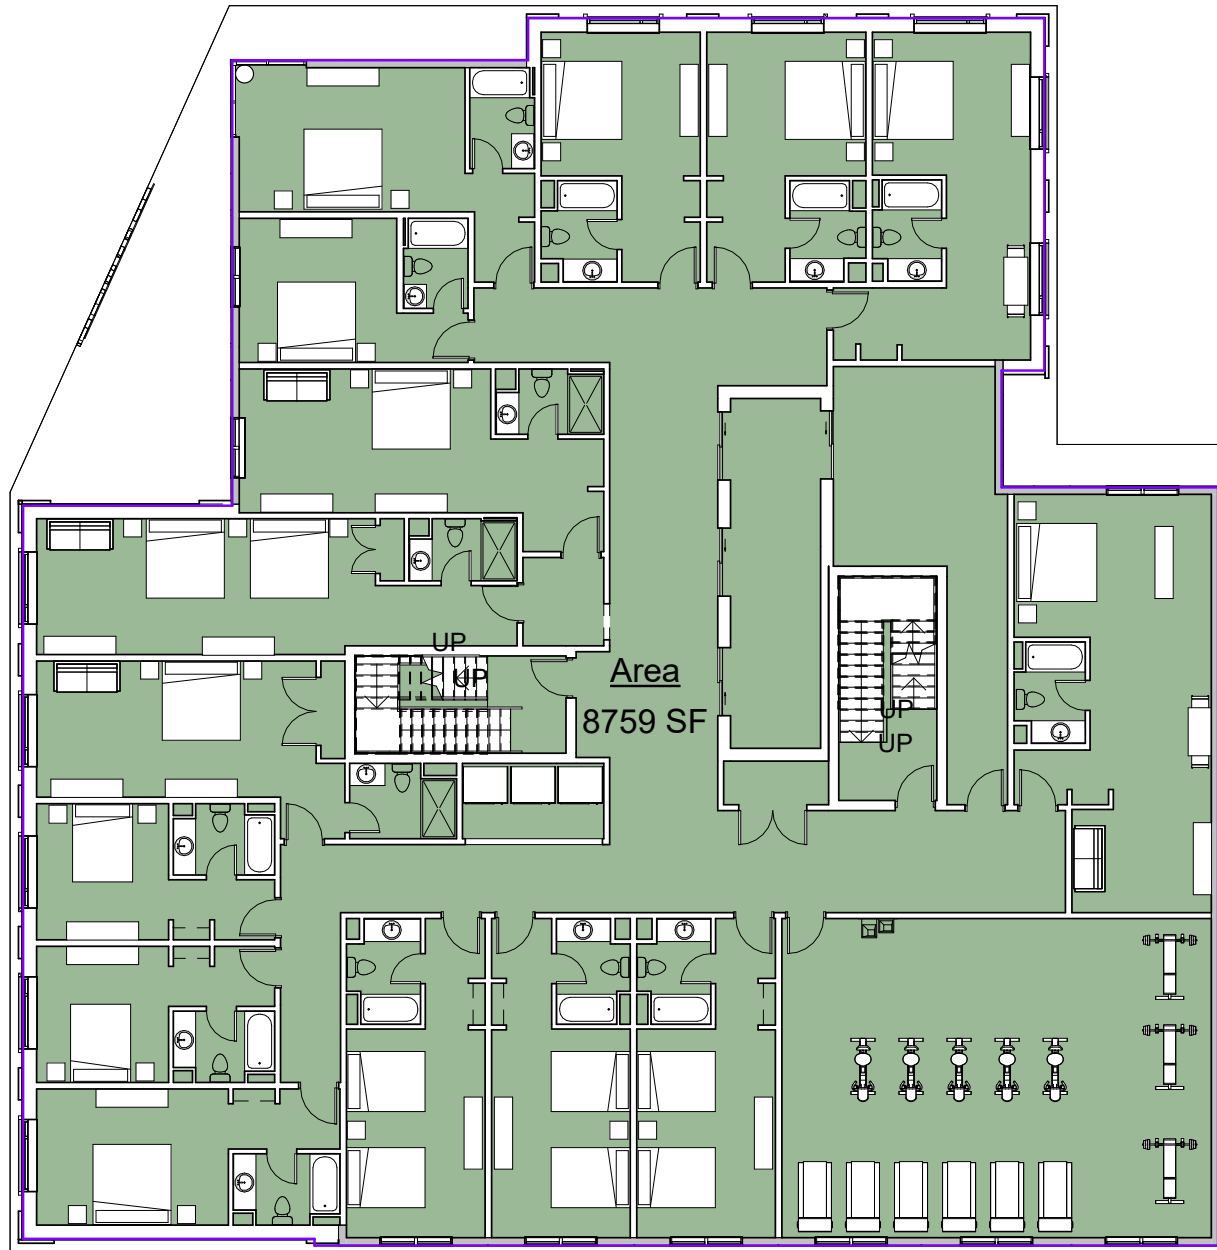


② 1st Floor Level
1/16" = 1'-0"




③ 2nd Floor Level
1/16" = 1'-0"

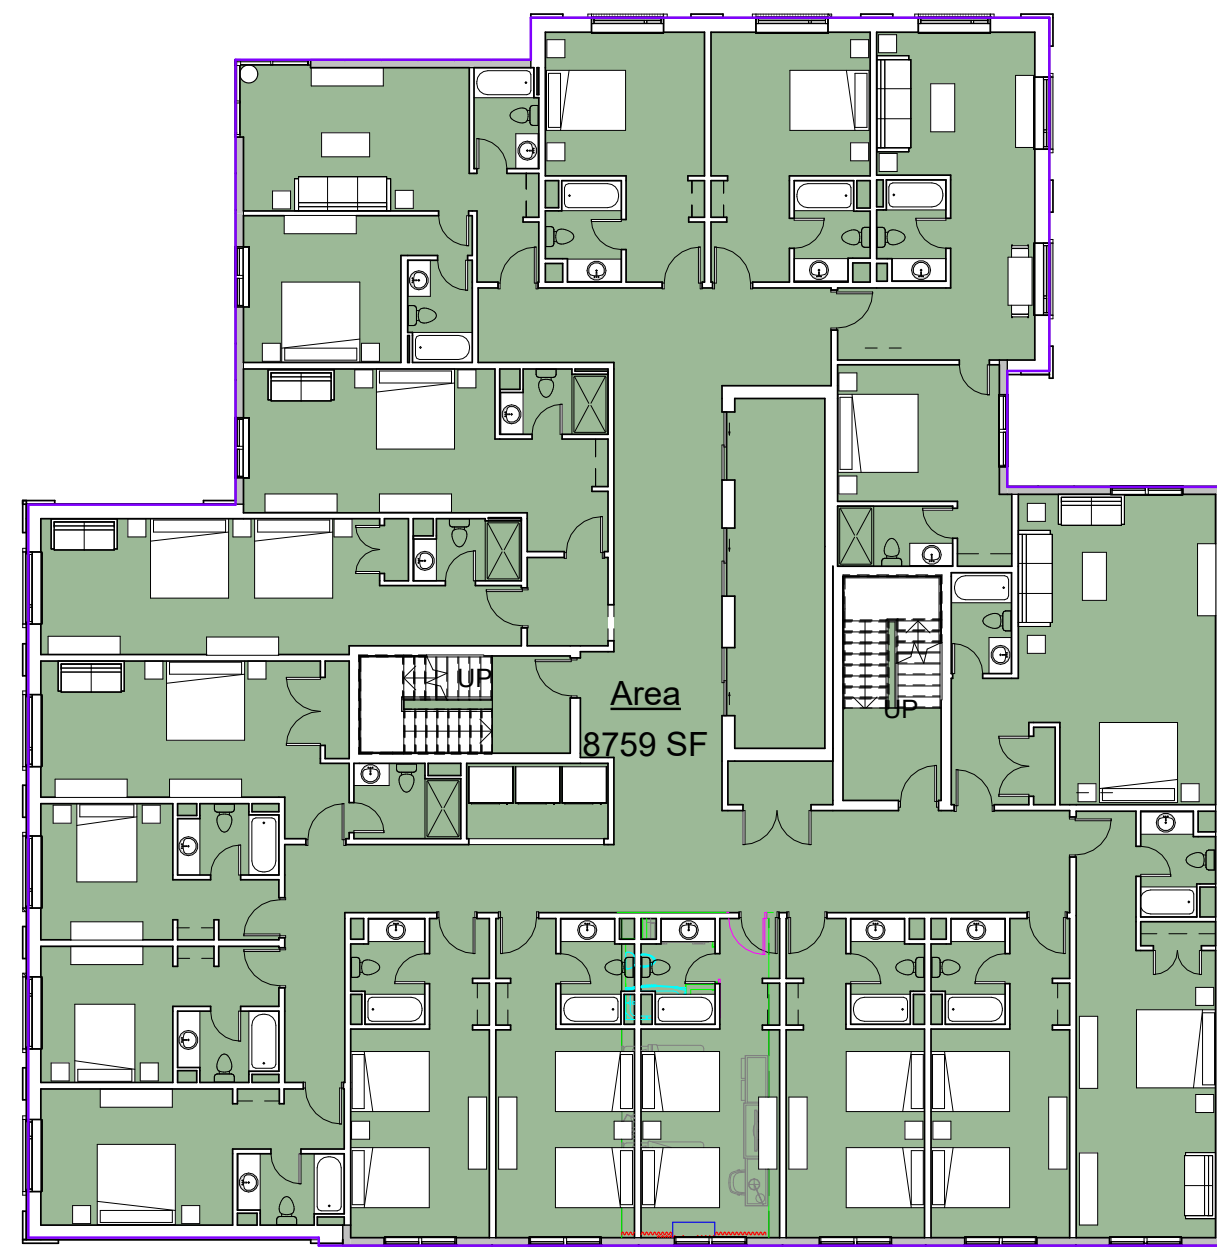


④ 3rd Floor Level
1/16" = 1'-0"

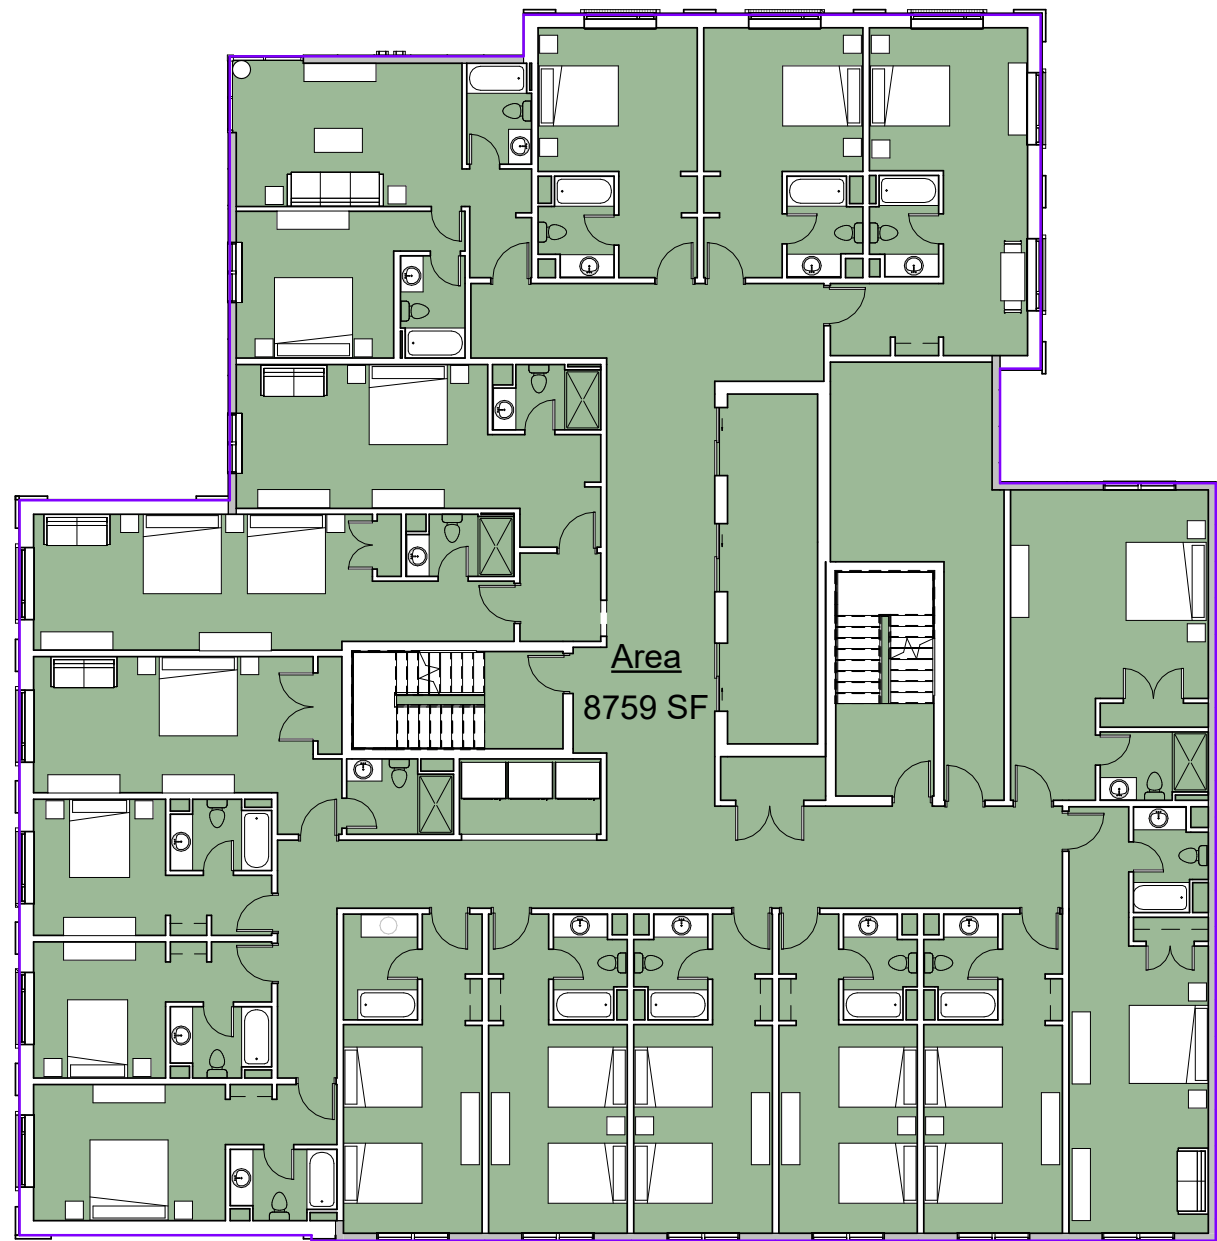


⑤ 4th Floor Level
1/16" = 1'-0"

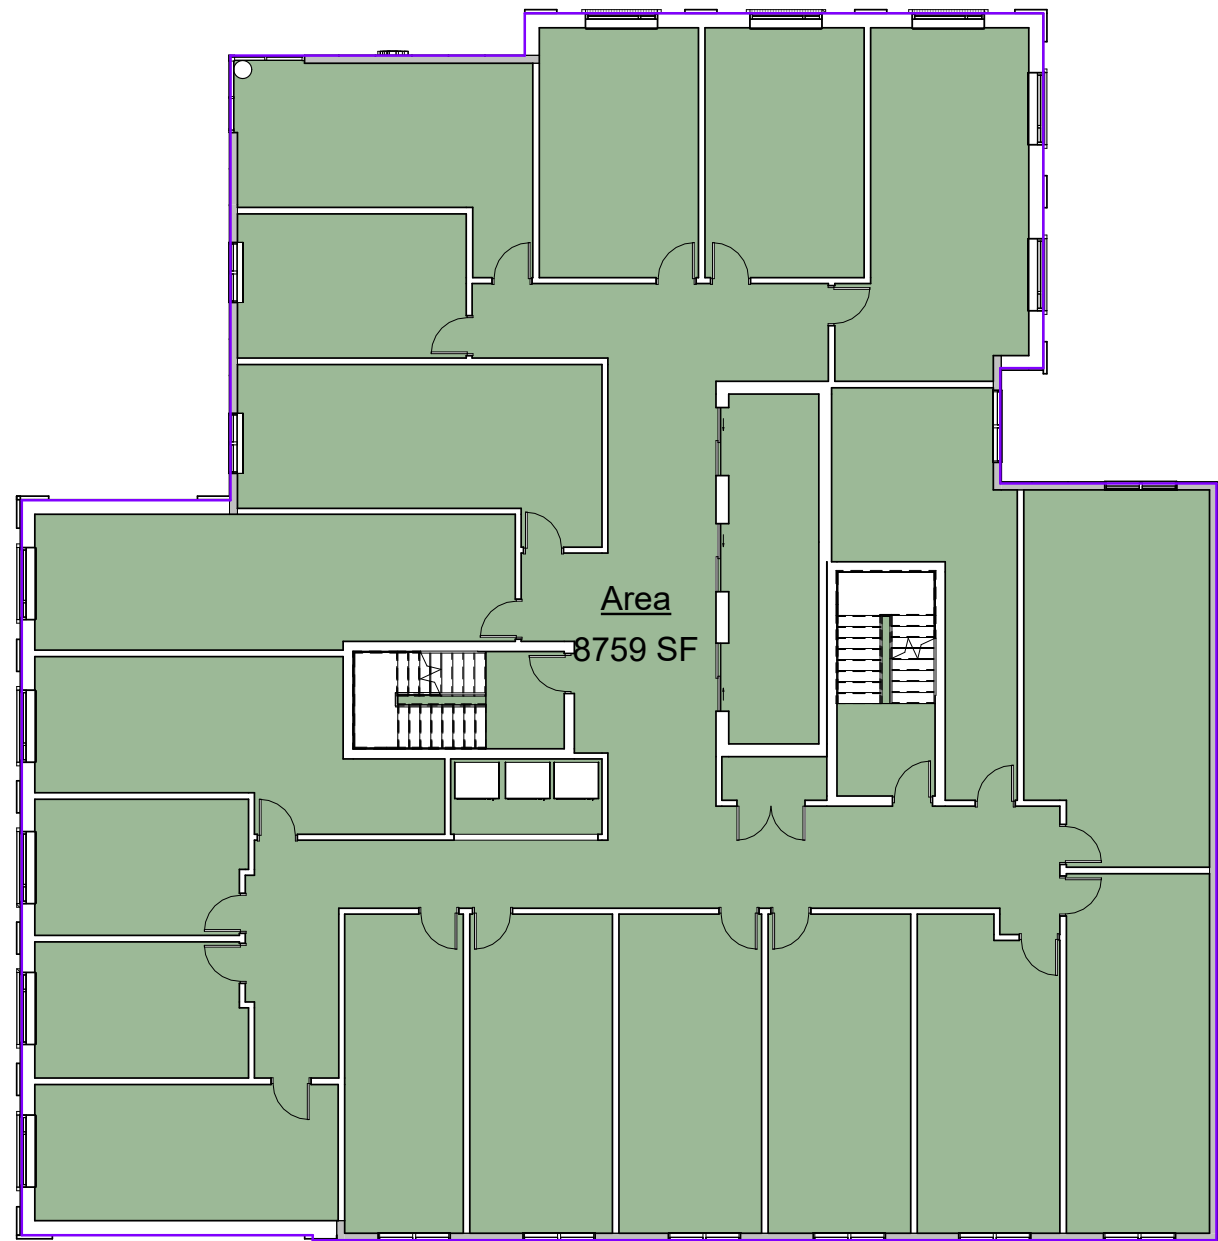


⑥ 5th Floor Level
1/16" = 1'-0"

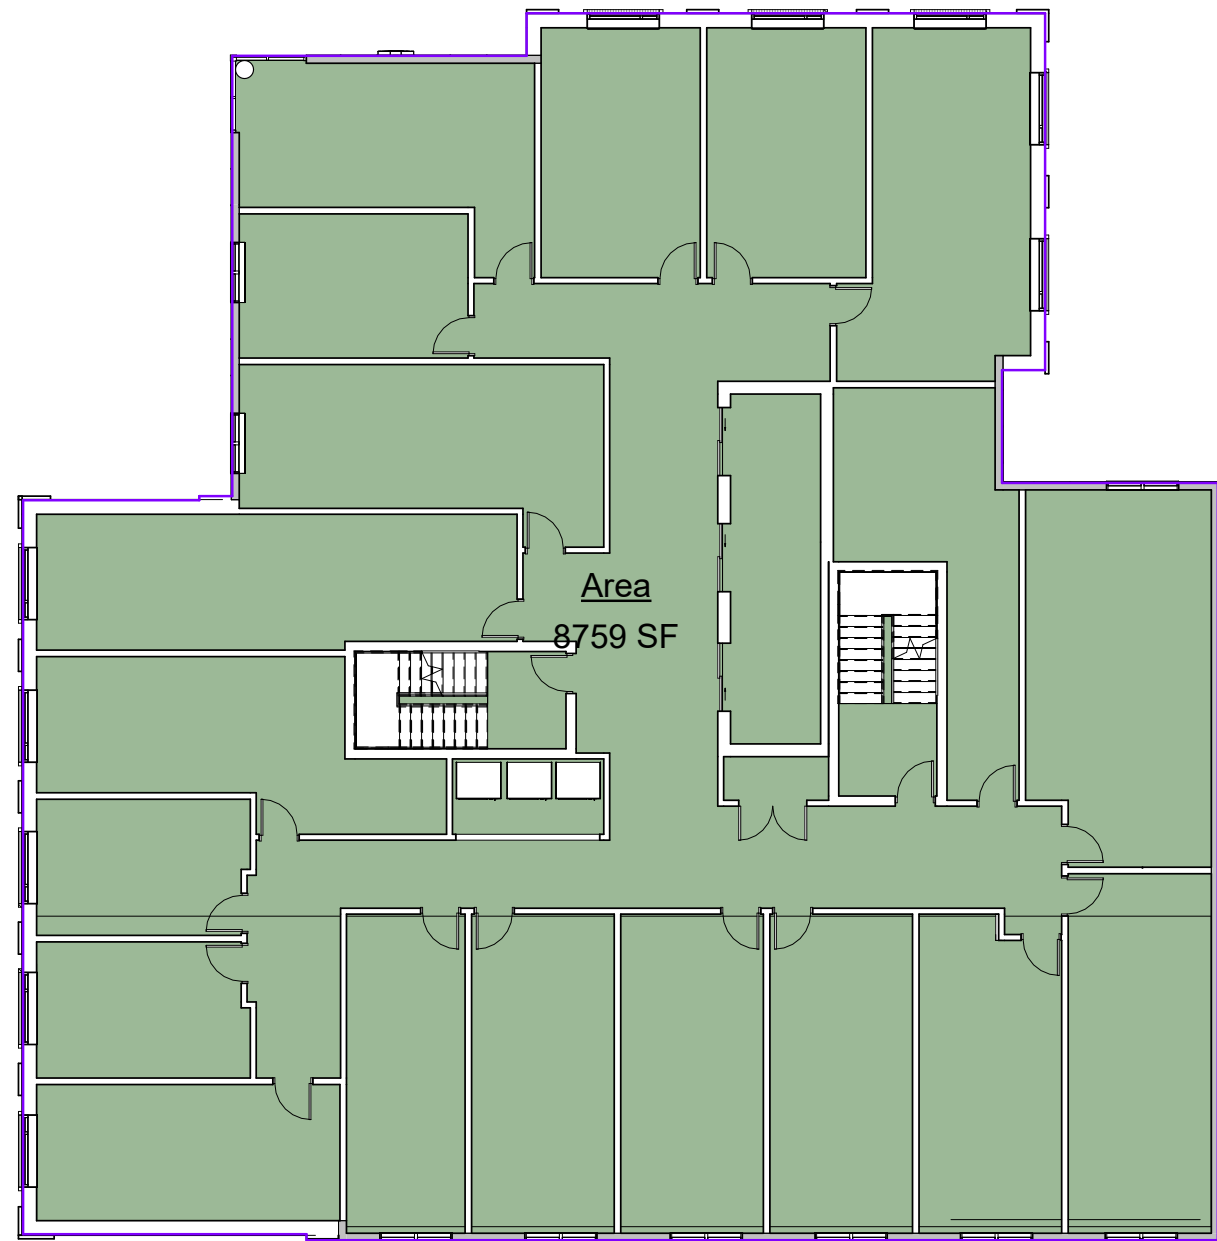

⑦ 6th Floor Level
1/16" = 1'-0"

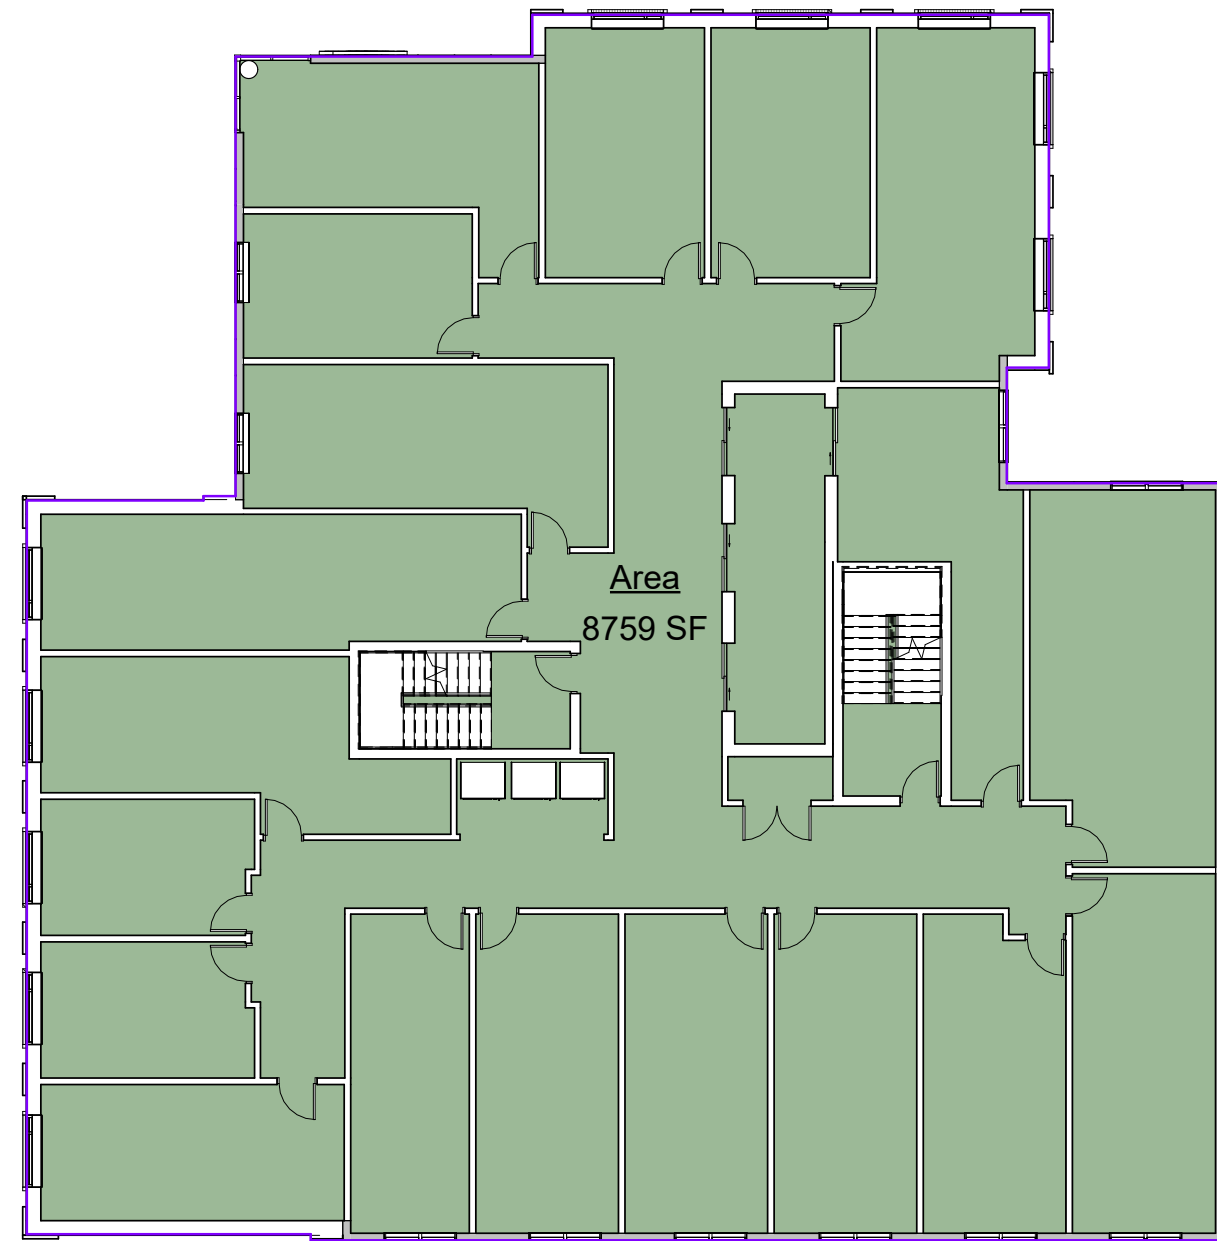

⑧ 7th Floor Level
1/16" = 1'-0"

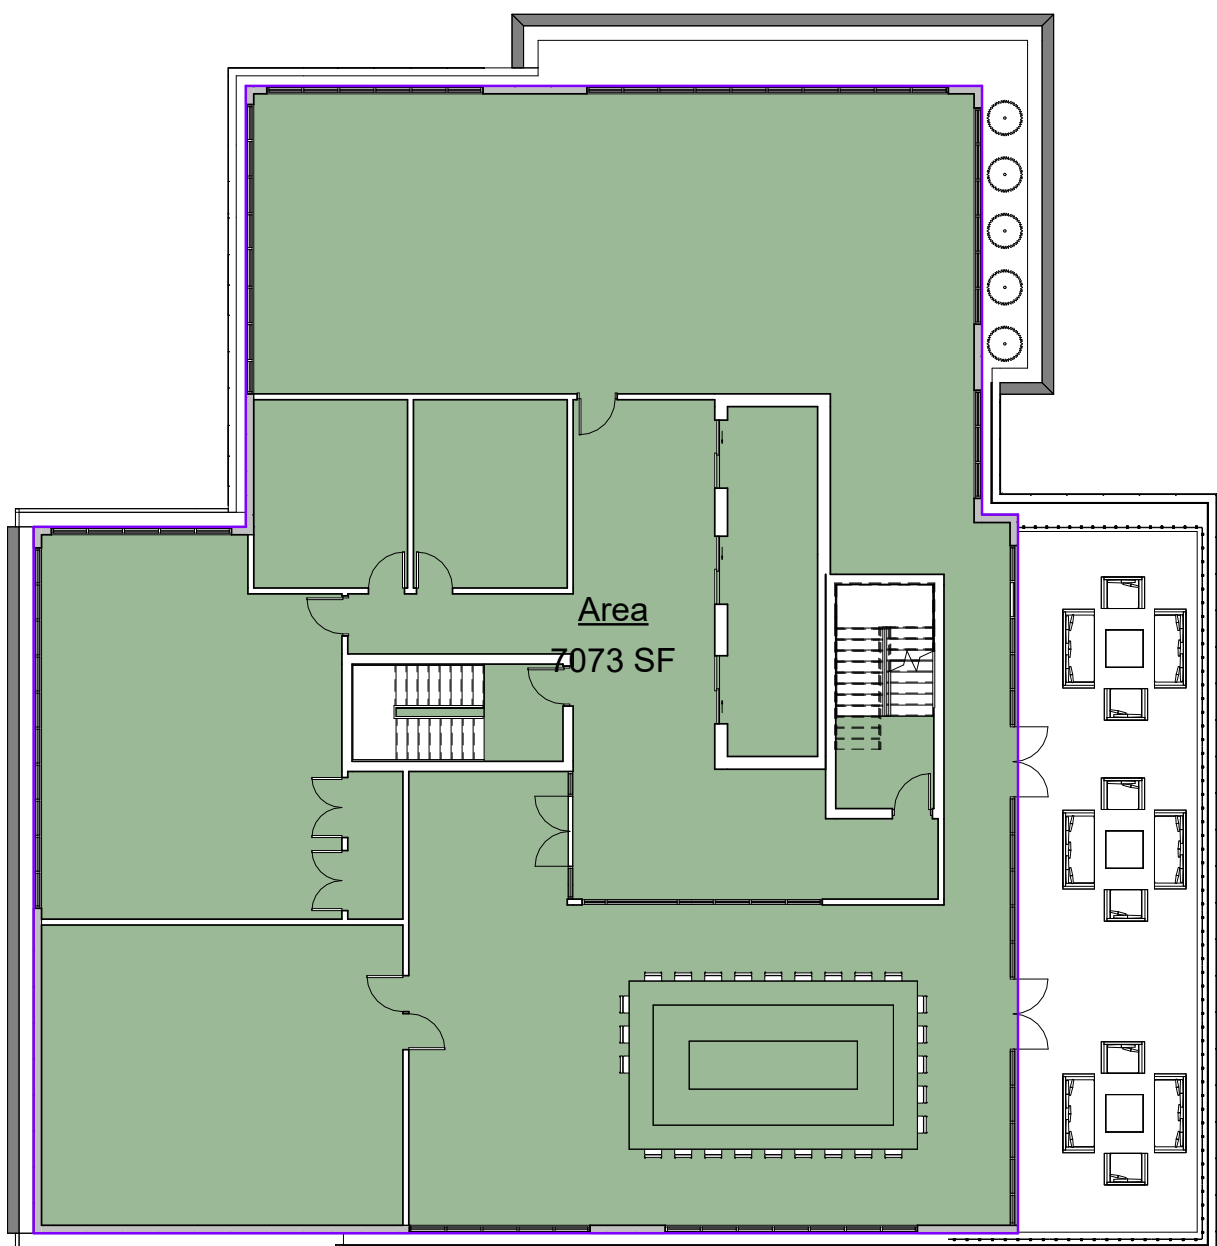

⑨ 8th Floor Level
1/16" = 1'-0"

Area Schedule (Gross Building)	
Level	Area
0 Garage Level	9787 SF
1st Floor Level	6583 SF
2nd Floor Level	8759 SF
3rd Floor Level	8759 SF
4th Floor Level	8759 SF
5th Floor Level	8759 SF
6th Floor Level	8759 SF
7th Floor Level	8759 SF
8th Floor Level	7073 SF

TOTAL: 75,997 SF

PROJECT NAME

BROADWAY HOTEL

PROJECT ADDRESS

1154 BROADWAY
SOMERVILLE, MA

CLIENT

BINOJ PRADHAN

ARCHITECT



KHALSA DESIGN, INC.
17 IVALOO STREET SUITE 400
SOMERVILLE, MA 02143

TELEPHONE: 617-591-8682

CONSULTANTS:

COPYRIGHT KDI © 2025
THESE DRAWINGS ARE NOW AND DO
REMAIN THE SOLE PROPERTY OF KHALSA
DESIGN INC. USE OF THESE PLANS OR ANY
FORM OF REPRODUCTION OF THIS DESIGN
IN WHOLE OR IN PART WITHOUT EXPRESS
WRITTEN CONSENT IS PROHIBITED AND
SHALL RESULT IN THE FULLEST EXTENT
OF PROSECUTION UNDER LAW

REGISTRATION

Project number 25027
Date 05/29/25
Drawn by Author
Checked by Checker
Scale 1/16" = 1'-0"

REVISIONS

No.	Description	Date

Area Plans

A-011

BROADWAY HOTEL