
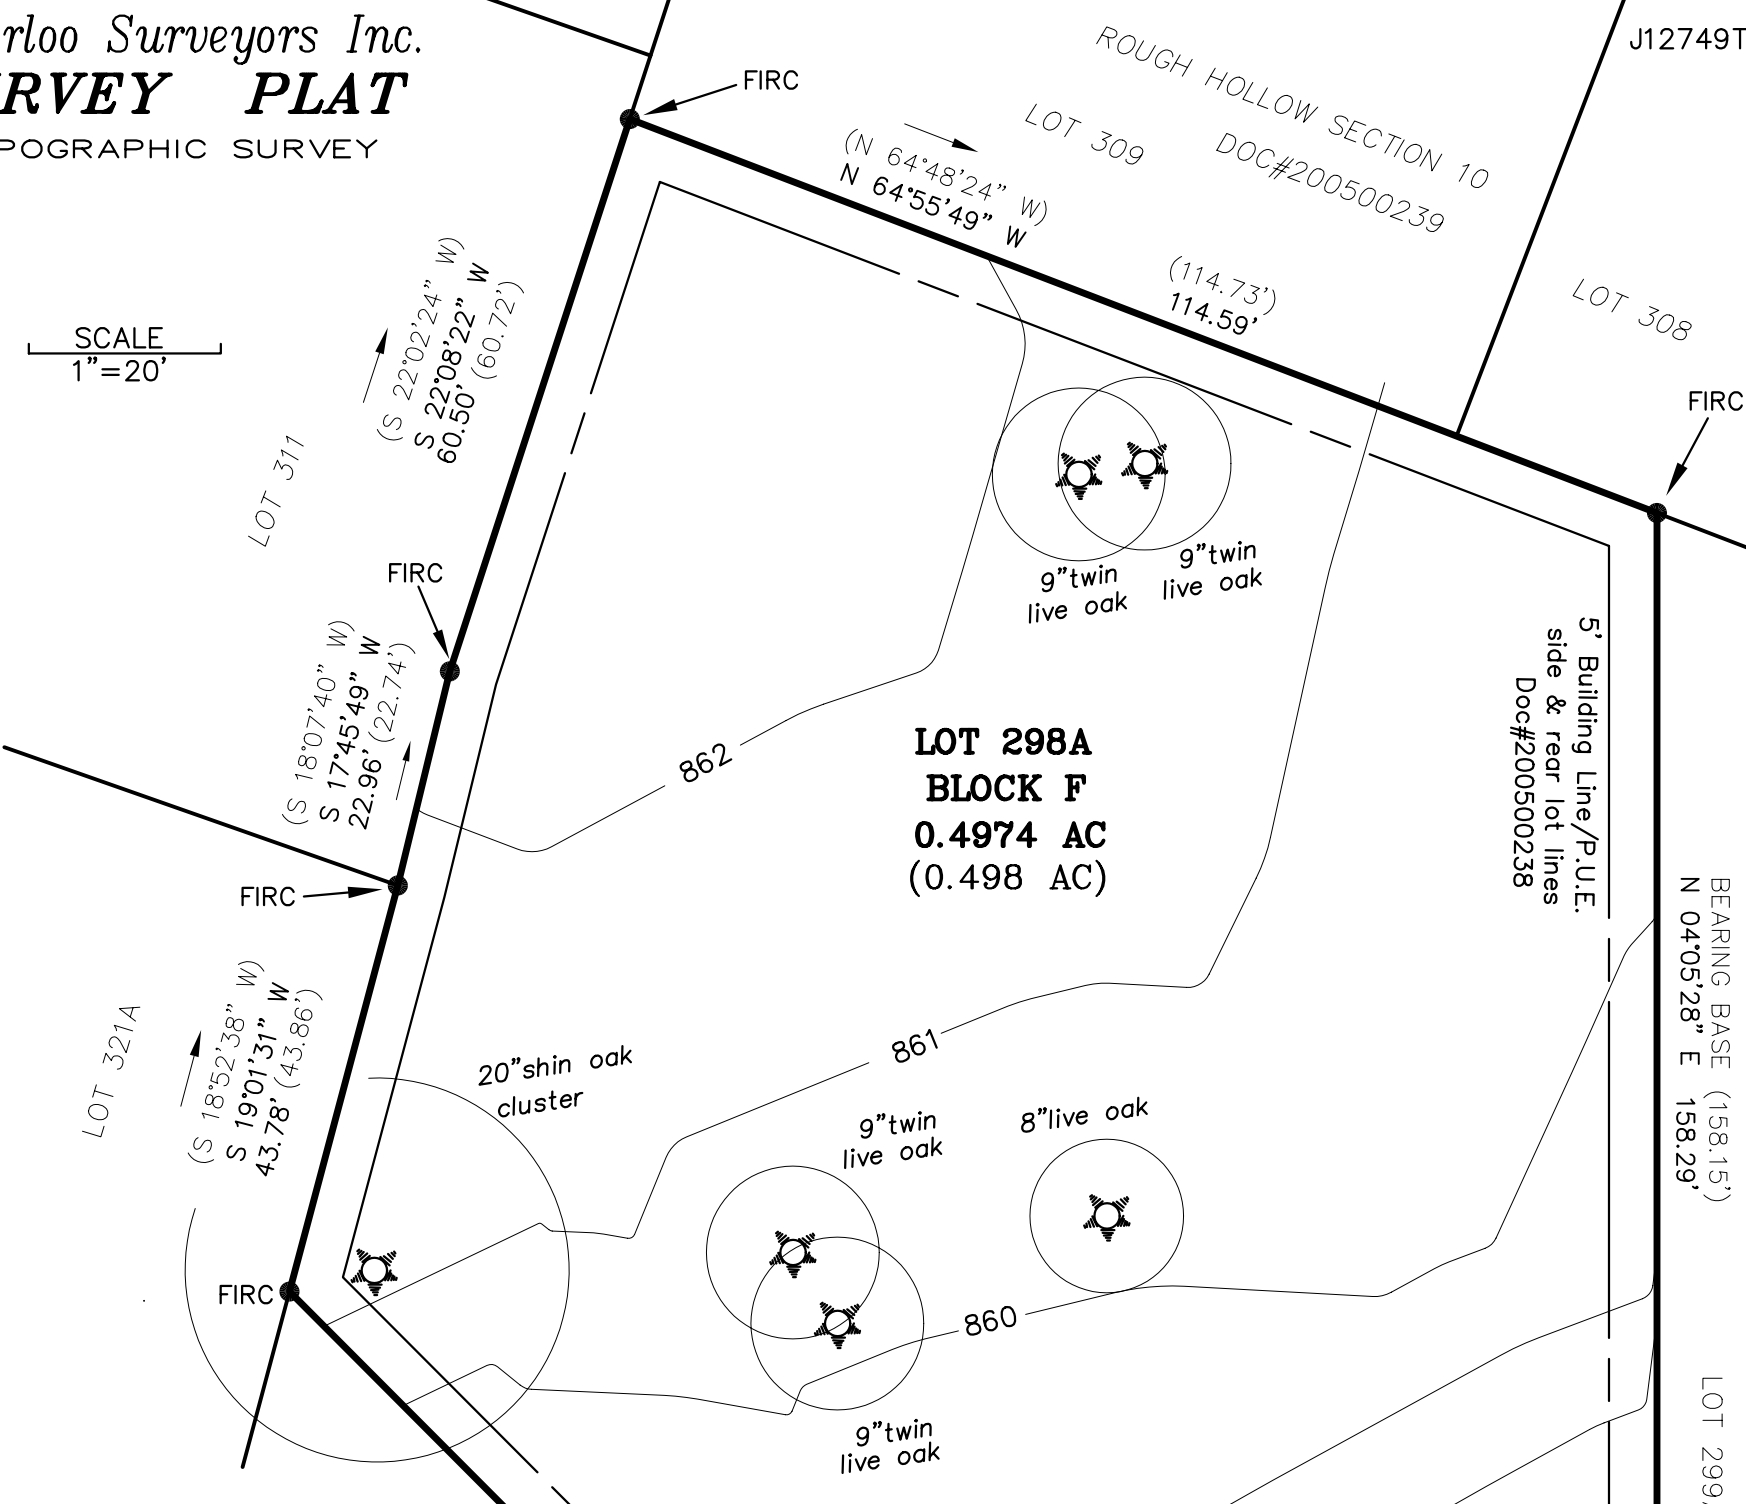


Waterloo Surveyors Inc.
SURVEY PLAT
TOPOGRAPHIC SURVEY

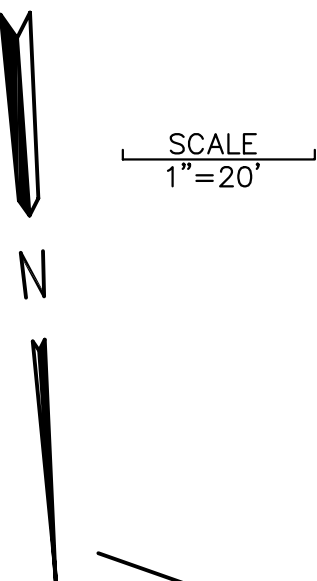

AS PER TITLE COMMITMENT NO. 2431001794,
LOT 298A IS SUBJECT TO:
RESTRICTIVE COVENANTS IN VOLUME 13100, PAGE
373, REAL PROPERTY RECORDS, AND DOC NOS.
2003125317, 2005011194, 2005181058, 2006025177,
2006028708, 2006028949, 2006028950, 2006034404,
2006071643, 2007090795, 2007090796, 2007115180,
2007129839, 2008029386, 2009038886, 2009110535,
2009124377, 2009159181, 2010154510, OFFICIAL
PUBLIC RECORDS, TRAVIS COUNTY, TEXAS.
BLANKET ELECTRIC EASEMENT RECORDED IN DOC NO.
2006247852;
BLANKET GAS COMPANY EASEMENT RECORDED IN DOC.
NO. 2008127080;
BLANKET CABLE EASEMENT RECORDED IN DOC. NO.
2008136834; ALL OF OFFICIAL PUBLIC RECORDS,
TRAVIS COUNTY, TEXAS.

State of Texas:
County of Travis:

The undersigned does hereby certify
that this survey was this day made
on the property legally described
hereon and is correct, and this survey
substantially complies with the current
Texas Society of Professional Surveyors
Standards and Specifications for a
Category 6 Condition II Survey.

Dated this the 11TH day of AUGUST,
2011.

And I certify that the property shown hereon
IS NOT within a special flood

hazard area as identified by the Federal
Insurance Adm. Department of HUD Flood

hazard boundary map revised as per
Map Number: 48453C0385H

Zone: X Dated: SEPTEMBER 26, 2008

LEGEND		
FOUND 1/2" IRON ROD	FIR	
FOUND 1/2" IRON ROD W/CAP	FIRC	
PUBLIC UTILITY EASEMENT	PUE	
SEPTIC PUMP	(S)	
WATER METER	(W)	
PHONE BOX	(P)	
CATV BOX	(C)	
ELECTRIC MANHOLE	(E)	
(RECORD)		
TREE SYMBOL		
W/DRIP LINE		

ADDRESS:
107 CAICOS COVE

OWNER:
TED CARPENTER AND
BARBARA CARPENTER

LEGAL DESCRIPTION:
LOT 298A, BLOCK F, RESUBDIVISION OF ROUGH HOLLOW
SECTION 10, LOTS 265-275, 278, 279, BLOCK C, AND
294-302, 305, 306, 312 AND 313, BLOCK F, AND A
PORTION OF LOT 329, A SUBDIVISION IN TRAVIS COUNTY,
TEXAS, ACCORDING TO THE MAP OR PLAT THEREOF
RECORDED IN DOCUMENT NO. 200500238, OFFICIAL
PUBLIC RECORDS, TRAVIS COUNTY, TEXAS.