

LANDSCAPE LEGEND:

- EXISTING EVERGREEN TREE
- PROPOSED DECIDUOUS TREE
- PROPOSED EVERGREEN TREE
- PROPOSED DECIDUOUS SHRUB
- PROPOSED PERENNIAL
- PROPOSED NATIVE GRASS
- EXISTING BOULDER WALL
- PROPOSED GAS FIRE PIT
- PROPOSED SEATWALL
- PROPOSED STEPS
- PROPOSED ACCENT BOULDERS

HATCH PATTERNS:



- EXISTING CONCRETE PAVEMENT
- EXISTING BOULDER WALL
- NATIVE AREA RESTORATION
- PROPOSED 1/2" TAN GRANITE
- PROPOSED 1-1/2" BLACK & BLUE BASALT
- PROPOSED FLAGSTONE
- PROPOSED 2"-6" RIP RAP



CALL
1-800-922-1987
UTILITY NOTIFICATION
CENTER OF COLORADO

COPYRIGHT NOTICE
This drawing is an instrument of service and is
the property of Painted Desert Landscaping,
LLC. No reproduction of this sheet in whole or
part, for this or any other project, shall be done
without authorization from Painted Desert.

PAINTED DESERT CONTACT NUMBERS	
Thomas Russell	970-712-6308
Jared Frisinger	970-270-7215
Craig Bahe	970-712-4592
Office	970-245-5197

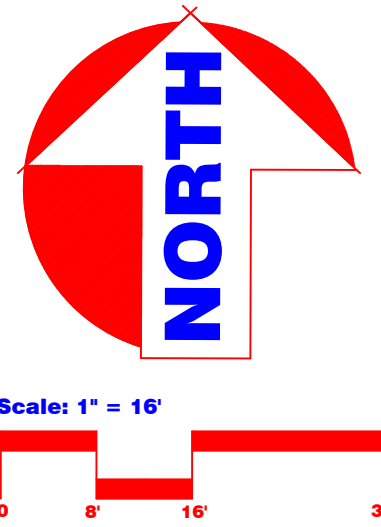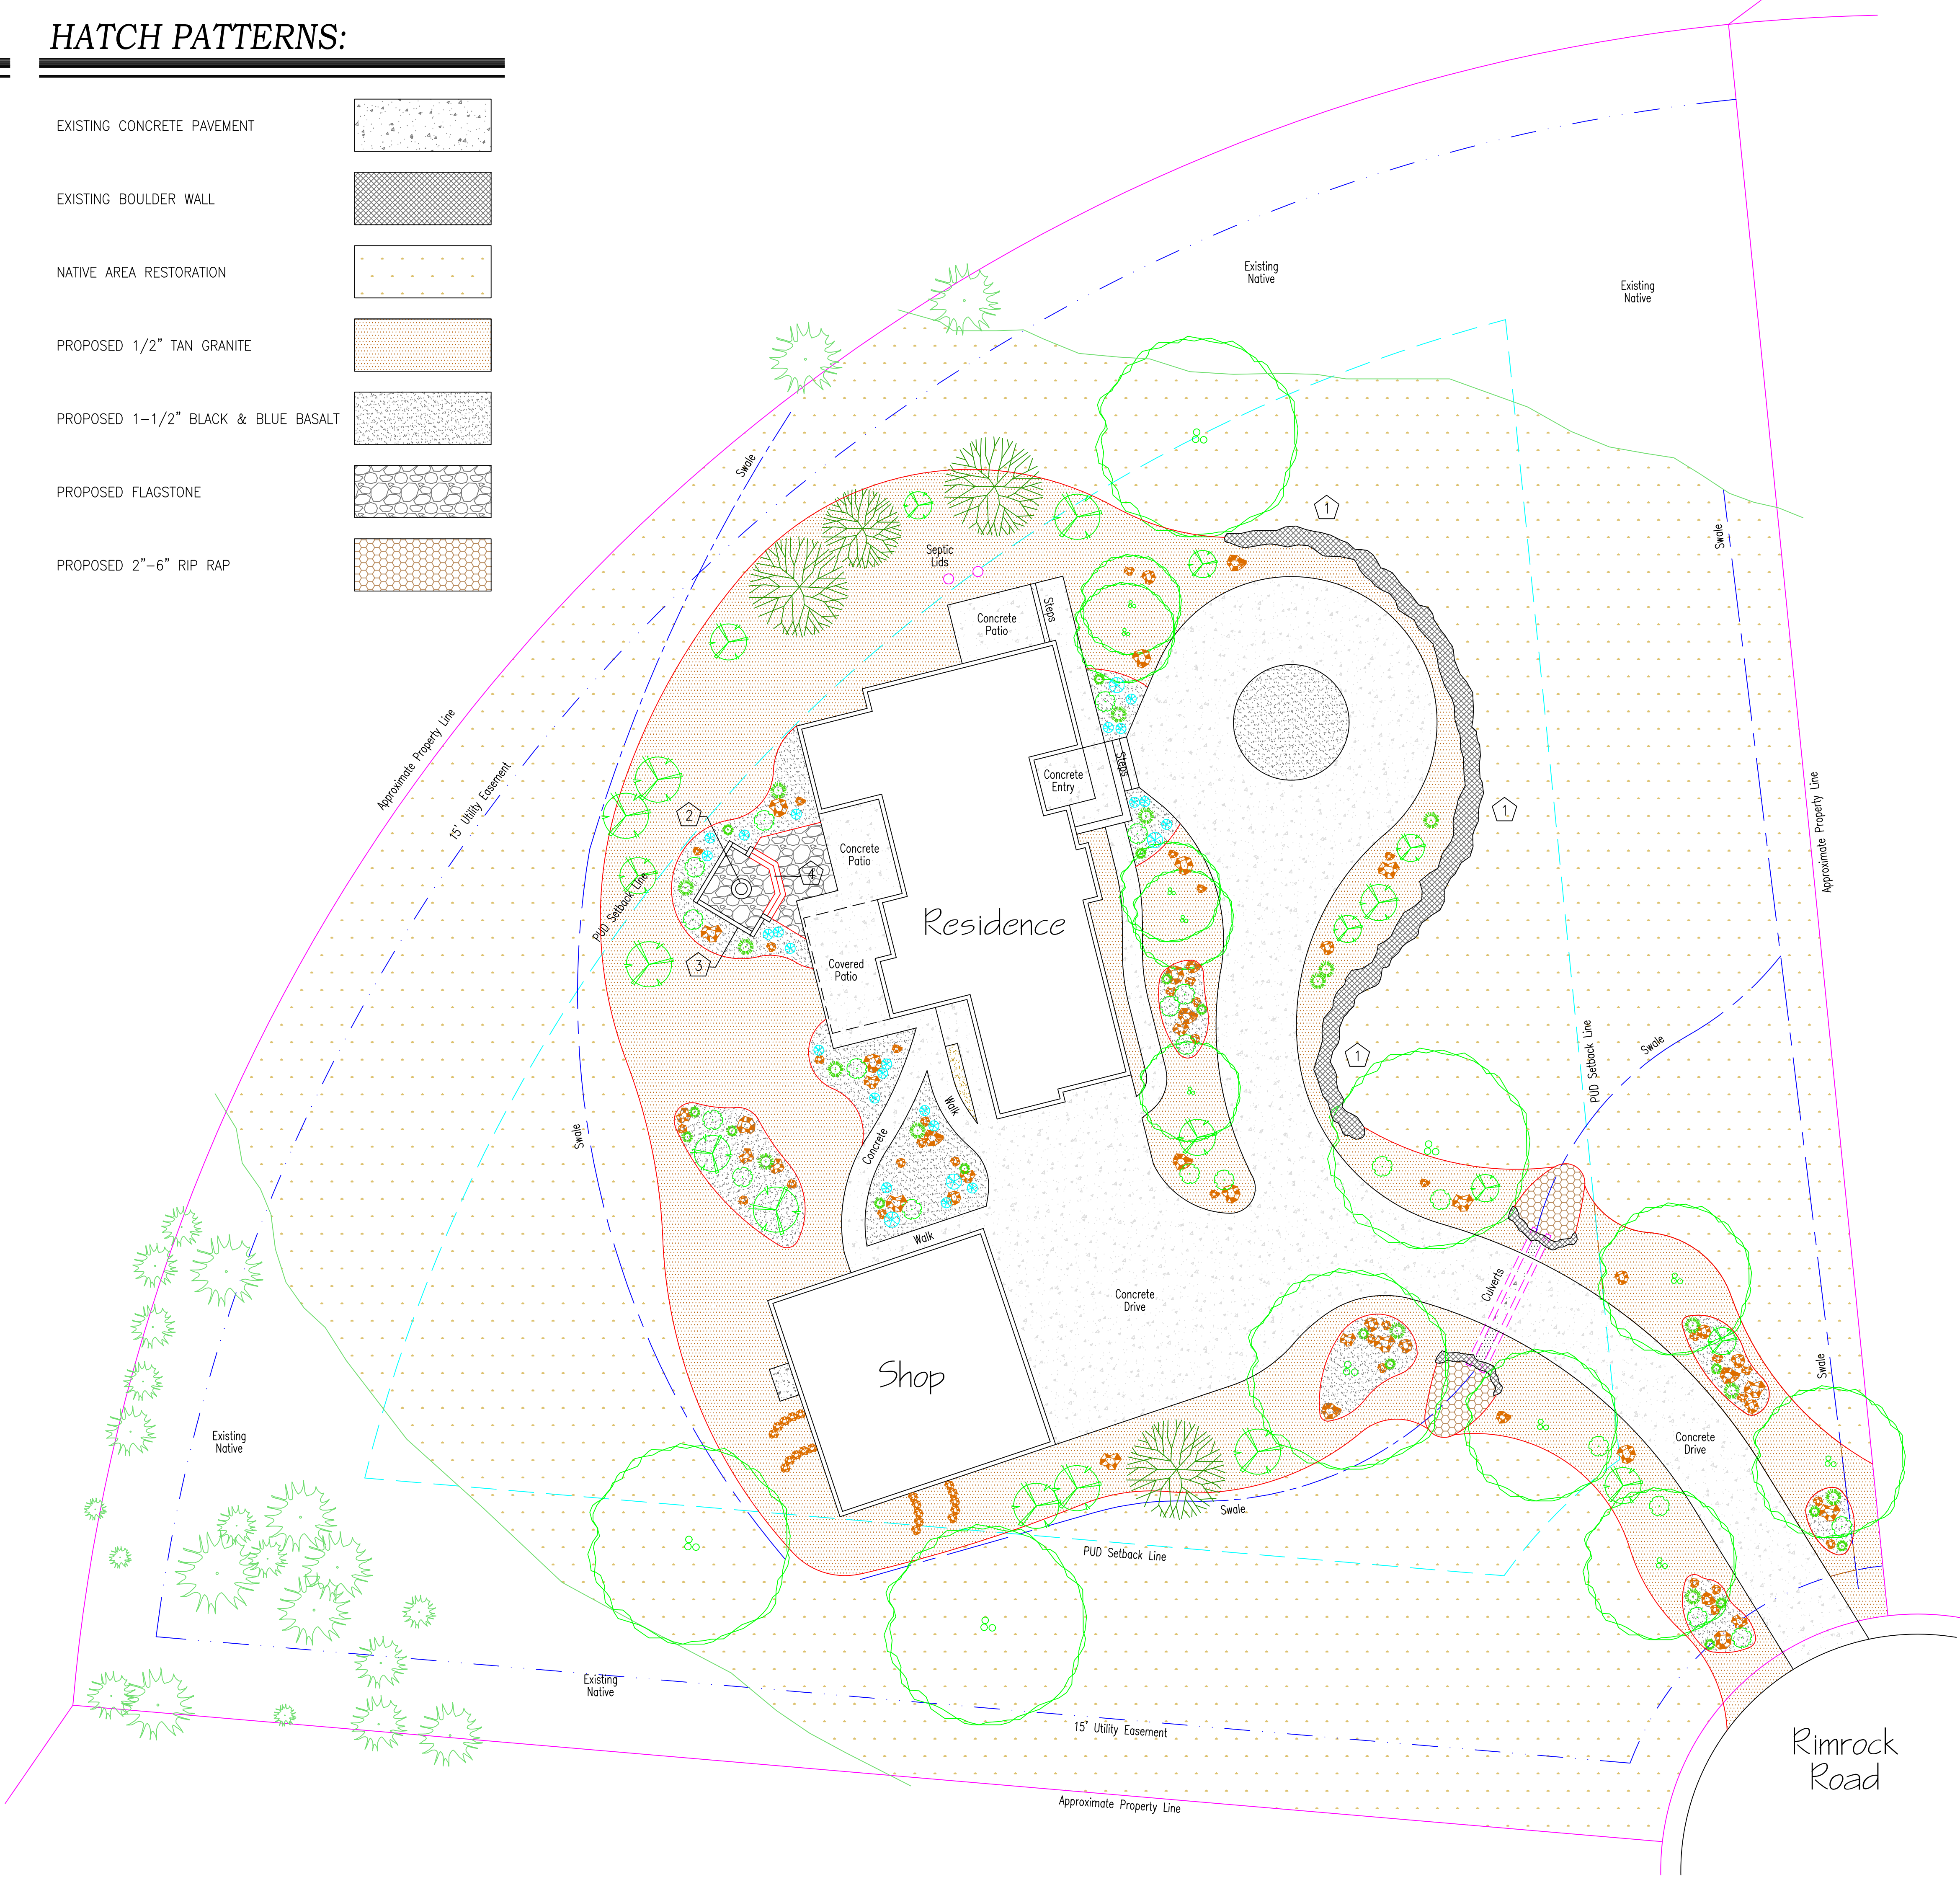

Turner Residence
2216 Rimrock Road
Grand Junction, Colorado
Landscape Plan

Painted Desert
Landscaping, llc.

2162 Village View Court
Grand Junction, CO 81507
(970)245-5197 office
(970) 858-3899 fax

Drawn By:	Thomas Russell
Scale:	1" = 16'
Date:	03/04/2026
Contact:	Thomas Russell
Sheets:	1 of 1
Revisions:	