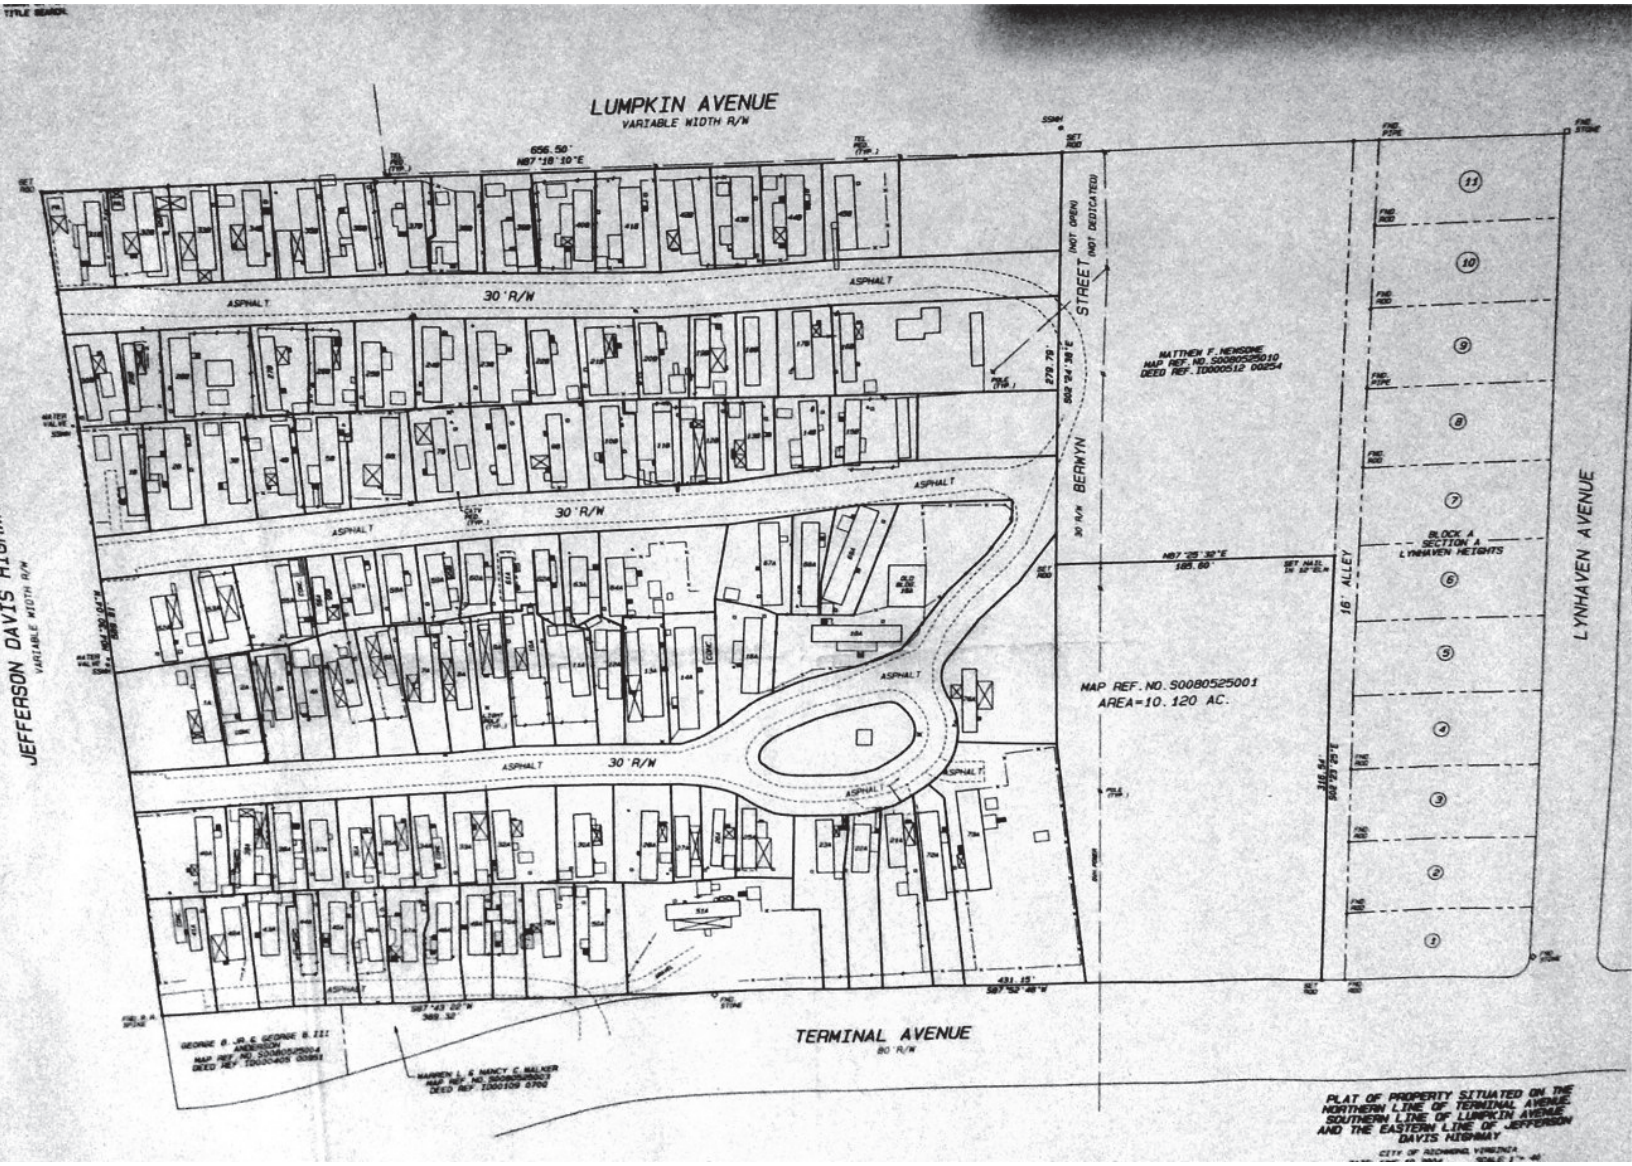
LUMPKIN AVENUE
VARIABLE WIDTH R/W
656.50'
N87°18'10"E
30'R/W
ASPHALT
BERWYN STREET
(NOT OPEN)
(NOT DEDICATED)
MATTHEW F. NEWSOME
MAP REF. NO. S0080525010
DEED REF. ID000512 00254
N87°25'32"E
185.60'
16' ALLEY
BLOCK A
SECTION A
LYNHAVEN HEIGHTS
LYNHAVEN AVENUE
MAP REF. NO. S0080525001
AREA=10.120 AC.
JEFFERSON DAVIS HIGHWAY
VARIABLE WIDTH R/W
TERMINAL AVENUE
80'R/W
GEORGE B. JR. & GEORGE B. III
ANDERSON
MAP REF. NO. S0080525004
DEED REF. ID000405 00951
WARREN L. & NANCY C. WALKER
MAP REF. NO. S0080525003
DEED REF. ID00109 0700
PLAT OF PROPERTY SITUATED ON THE
NORTHERN LINE OF TERMINAL AVENUE,
SOUTHERN LINE OF LUMPKIN AVENUE
AND THE EASTERN LINE OF JEFFERSON
DAVIS HIGHWAY
CITY OF RICHMOND, VIRGINIA