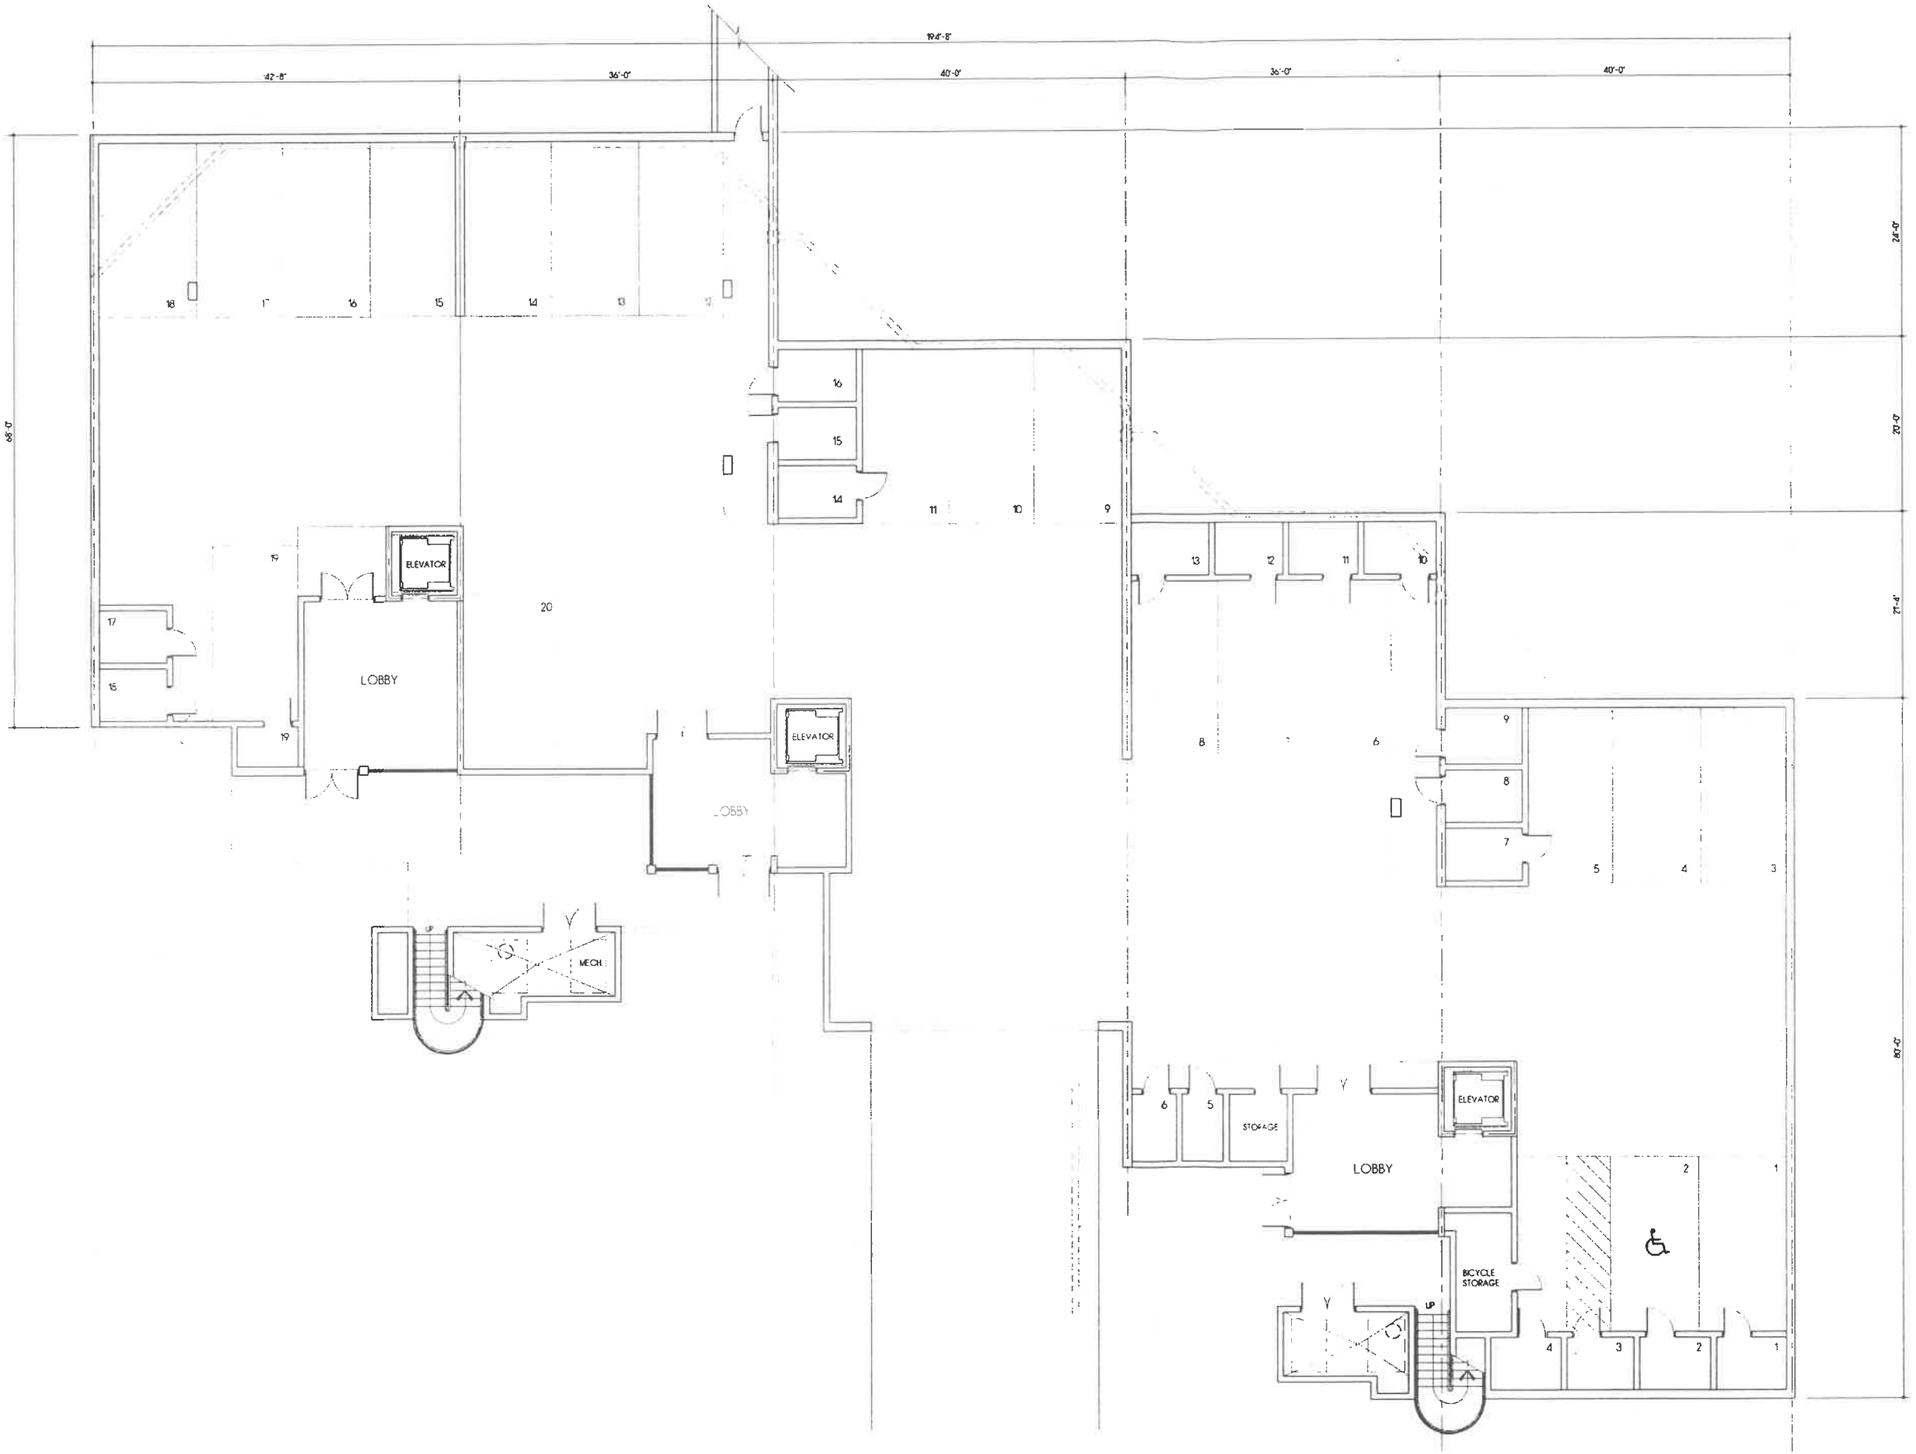

PARKING LEVEL
1/8" = 1'-0"

9450 (1)

REVISIONS:

NO.	DATE	REMARK

VILLA DI LANCIA

TANGERINE DEVELOPMENT COMPANY

Planning/Urban Ecology/Design/Architecture

GILLETT ASSOCIATES INCORPORATED
Powerhouse Center, Suite 160
1111 Third Avenue West
Bradenton, Florida 34205
Telephone 813-746-4190
Telefax 813-746-5924

DATE: MARCH 4 1994

© Copyright 1994

TITLE:

PARKING LEVEL

SHEET NUMBER:

A2.00