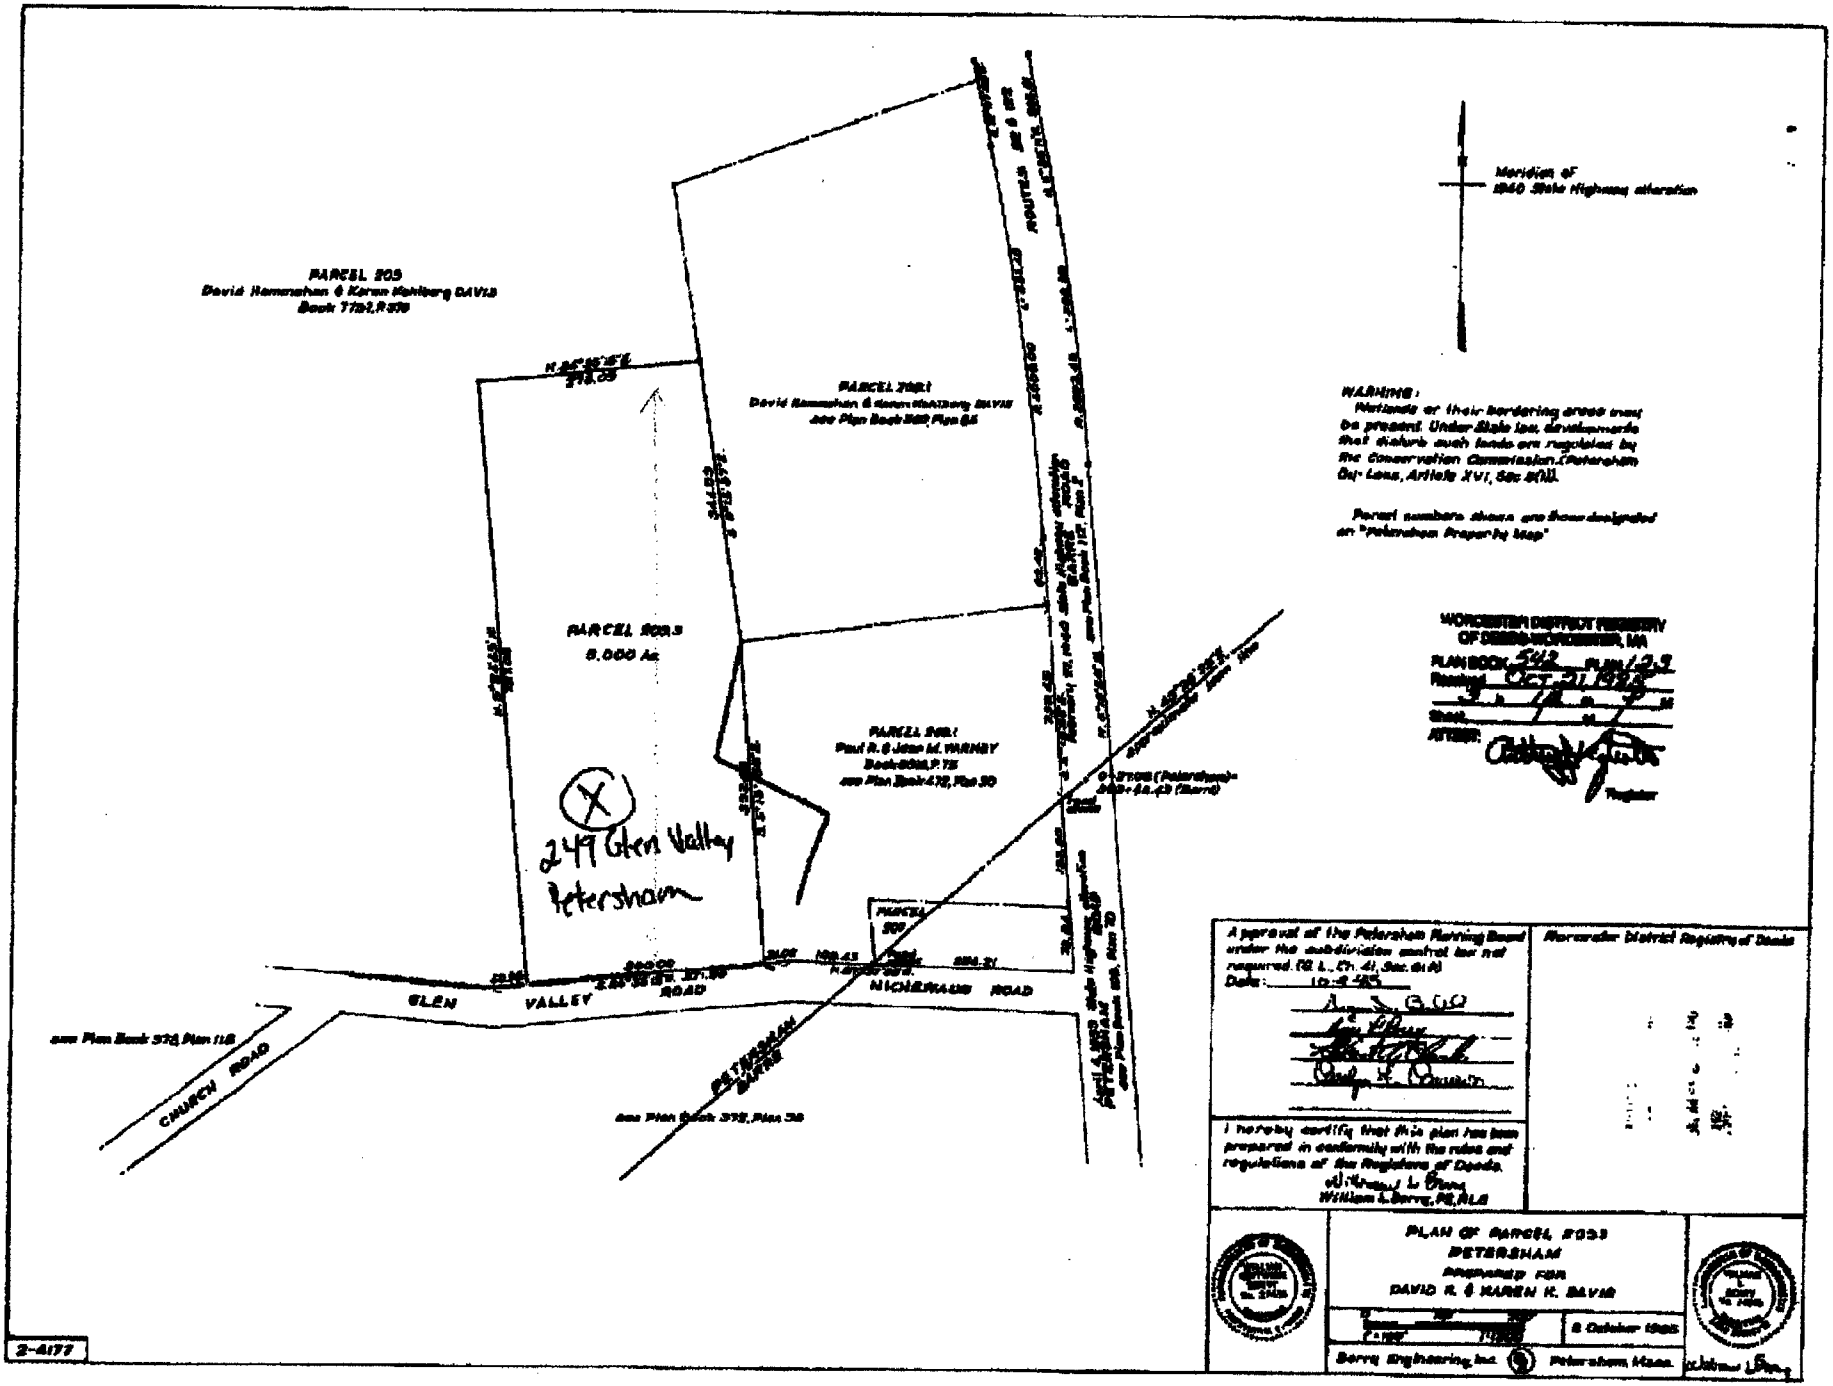
PARCEL 205
David Hannahan & Karen Hahlberg DAVIS
Book 7782, P.309
PARCEL 208.1
David Hannahan & Karen Hahlberg DAVIS
see Plan Book 368, Plan 84
PARCEL 208.3
8.000 Ac.
PARCEL 208.1
Paul R. & Jean M. WARNEY
Book 8068, P.78
see Plan Book 478, Plan 30
PARCEL 209
GLEN VALLEY ROAD
NICHERAUD ROAD
CHURCH ROAD
see Plan Book 378, Plan 118
see Plan Book 378, Plan 30
Meridian of
1940 State Highway alteration
WARNING:
Wetlands or their bordering areas may be present. Under State law, developments that disturb such lands are regulated by the Conservation Commission, Petersham By-Laws, Article XVI, Sec. a(iii).
Parcel numbers shown are those designated on "Petersham Property Map"
WORCESTER DISTRICT REGISTRY OF DEEDS, WORCESTER, MA
PLAN BOOK 842 PLAN 103
Recorded OCT 21 1992
ATTEST:
Register
X
249 Glen Valley
Petersham
Approval of the Petersham Planning Board under the subdivision control law not required. (G.L., Ch. 41, Sec. 81-R)
Date: 10-8-92
Worcester District Registry of Deeds
I hereby certify that this plan has been prepared in conformity with the rules and regulations of the Registrars of Deeds.
William L. Berry, PE, PLS
PLAN OF PARCEL 208.3
PETERSHAM
Prepared for
DAVID R. & KAREN H. DAVIS
8 October 1992
Berry Engineering, Inc.
Petersham, Mass.
2-4177