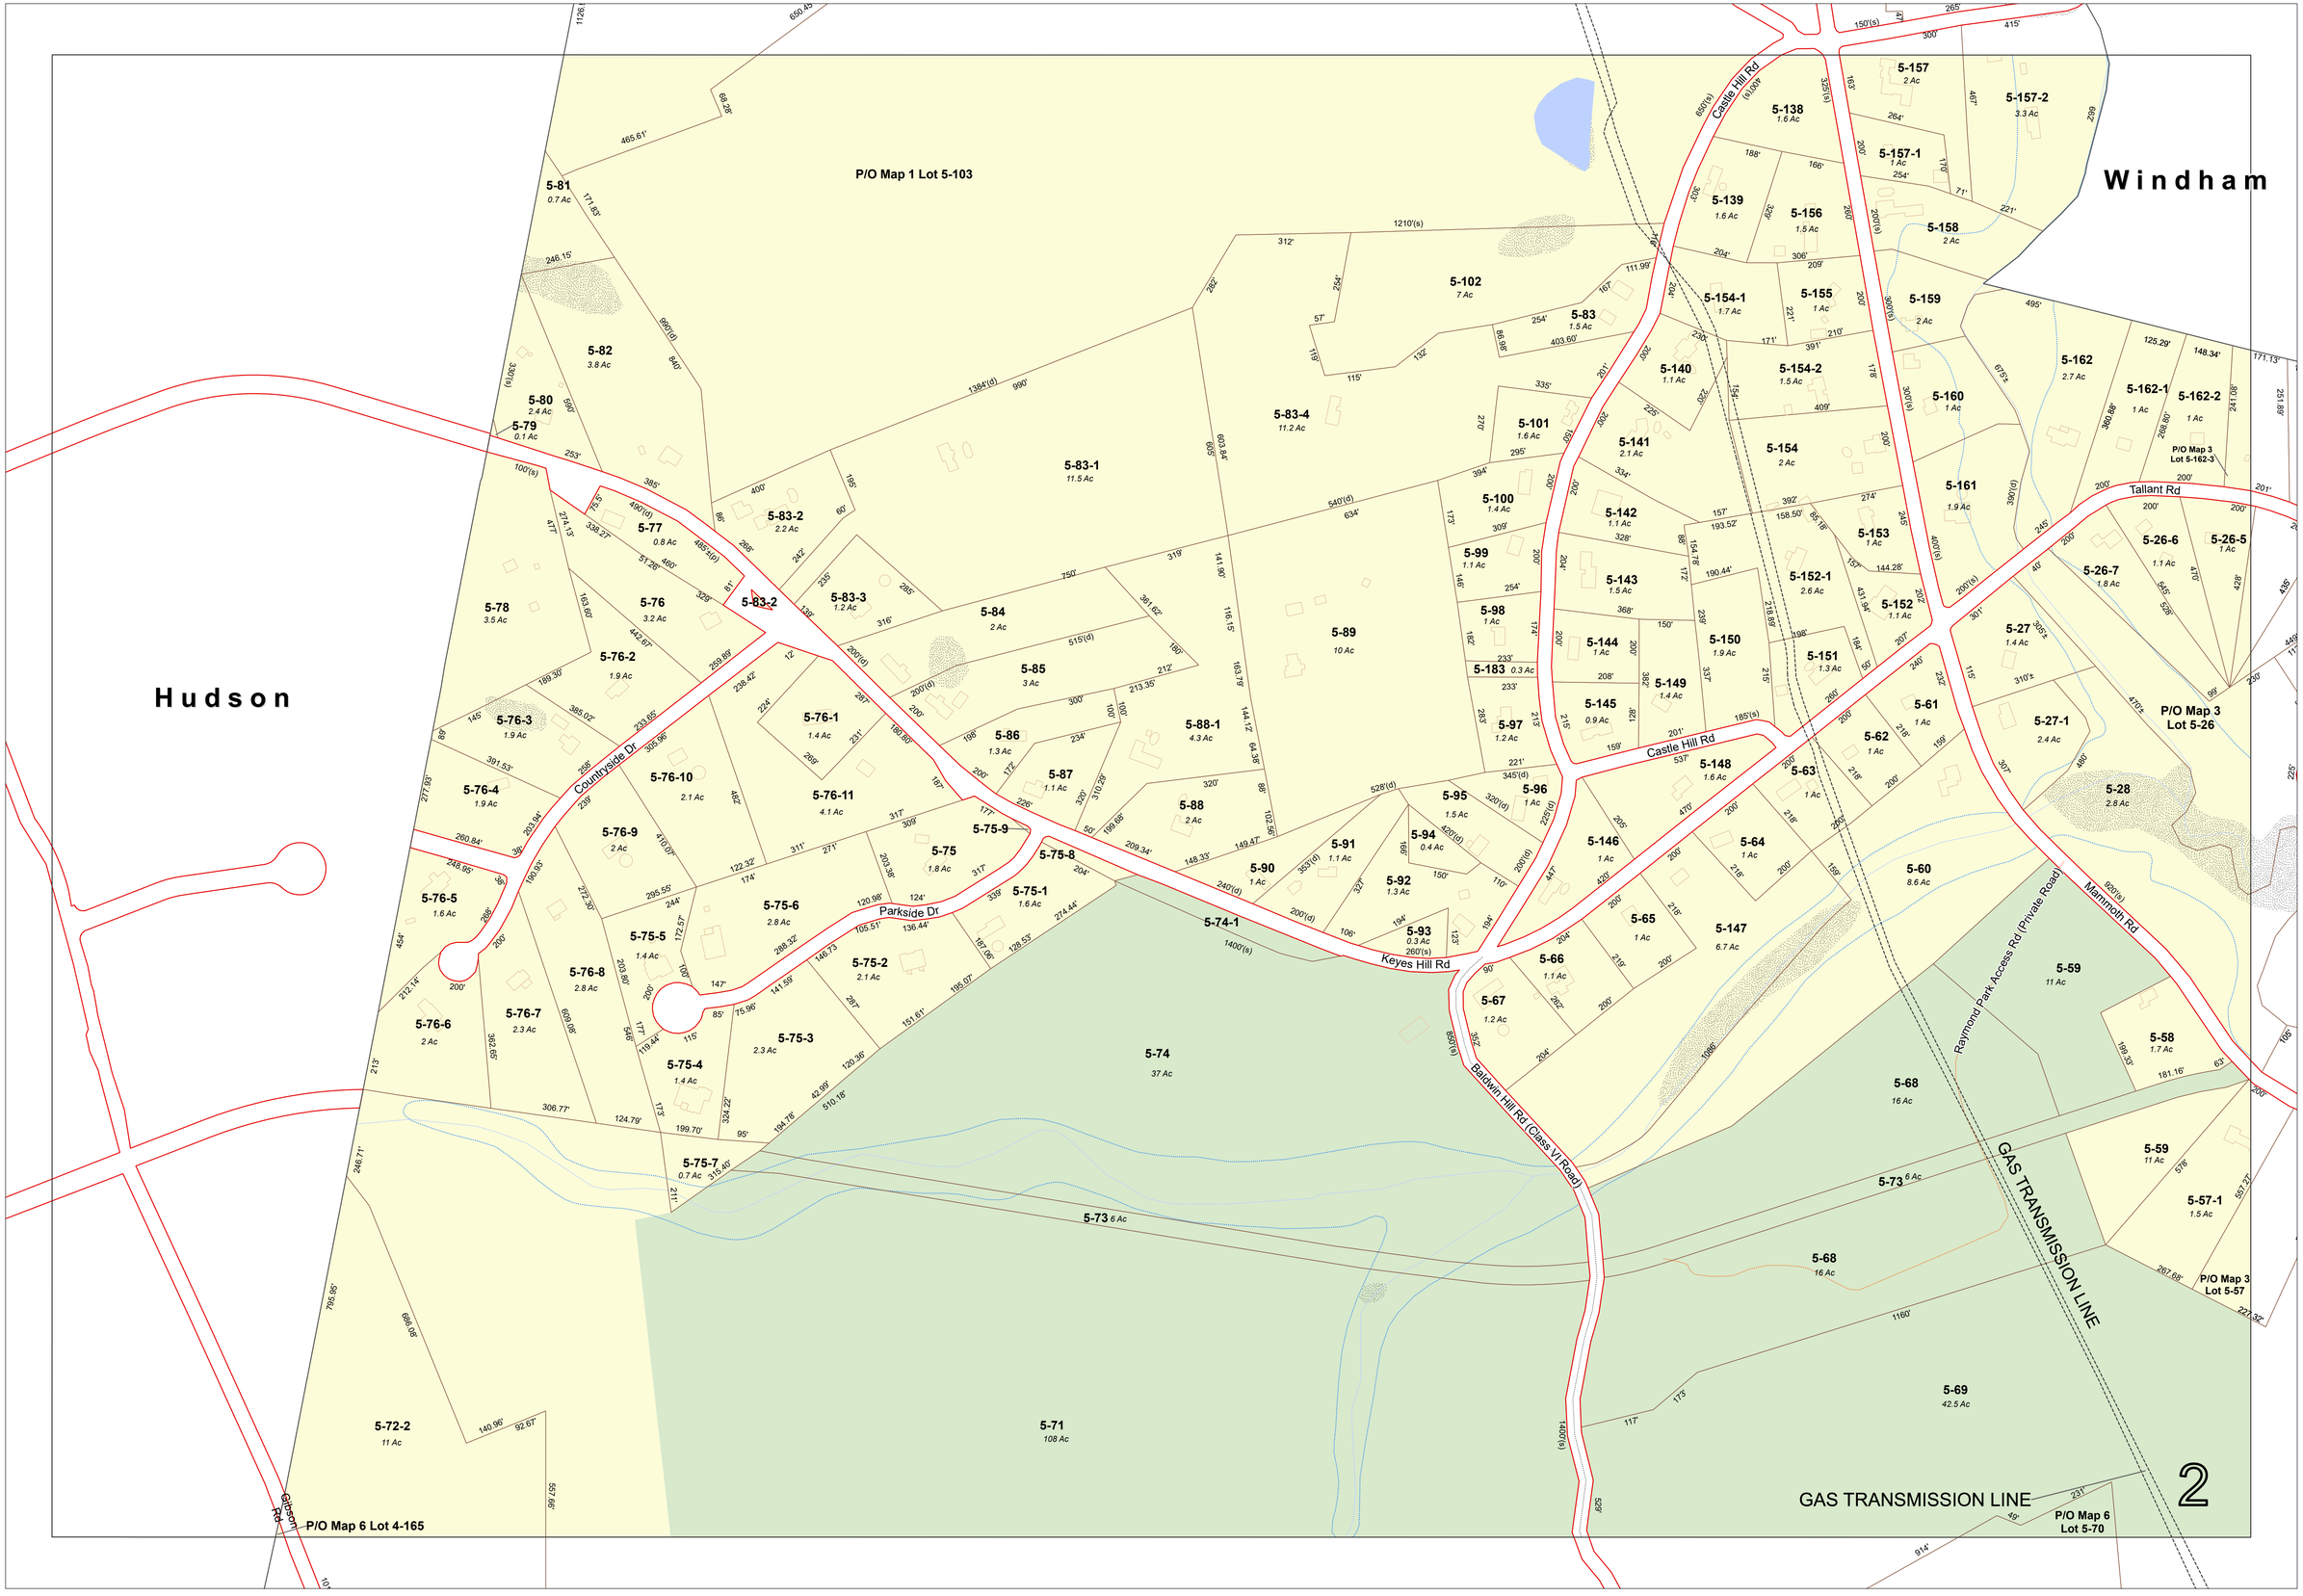

For Tax Assessment Purposes
Not To Be Used For Conveyances

Zoning is for illustrative purposes only
Official zoning ordinances reside with the Planning Board

Prepared by:
Nashua Regional Planning Commission
Nashua, NH

Document Path: J:\GIS\Tax Maps\Pelham\PelhamTaxMap.aprx
Date Saved: 4/8/2025 10:57 AM

2.3 Ac	Parcel Area (Acres)
600'	Dimension (US feet)
5-118	Lot Number

Industrial
Business
Business 5
Residential
Rural
Recreation-Conservation-Agriculture

Stream
Waterbody
Wetland
100-Year Floodplain

Road ROW
Private Road
Class VI Road
Park Access Road

Town Boundary
Building
Parcel
Land Hook
Easement